




ELEVATION 1 AS PROPOSED | 1:100 @ A2

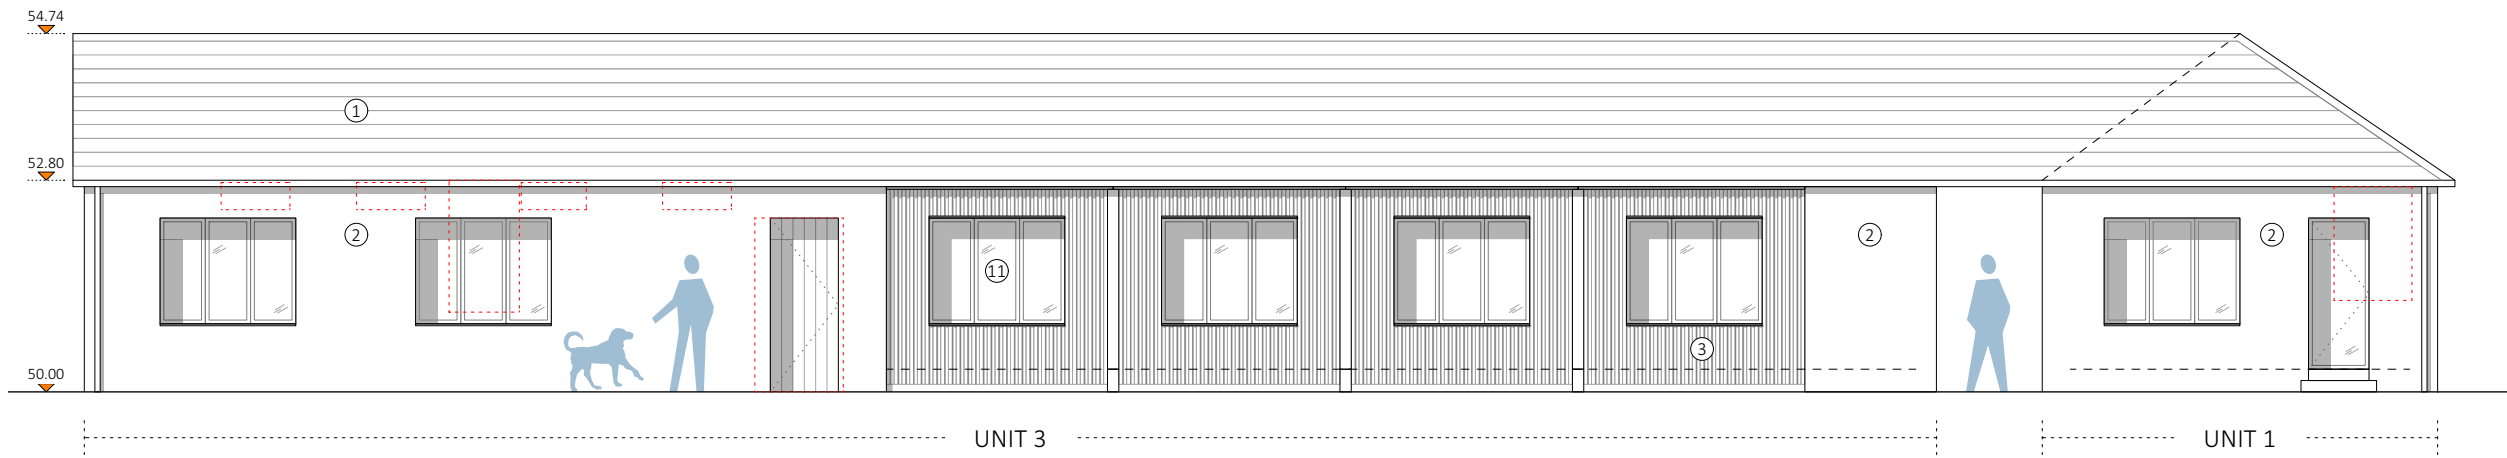


ELEVATION 2 AS PROPOSED | 1:100 @ A2

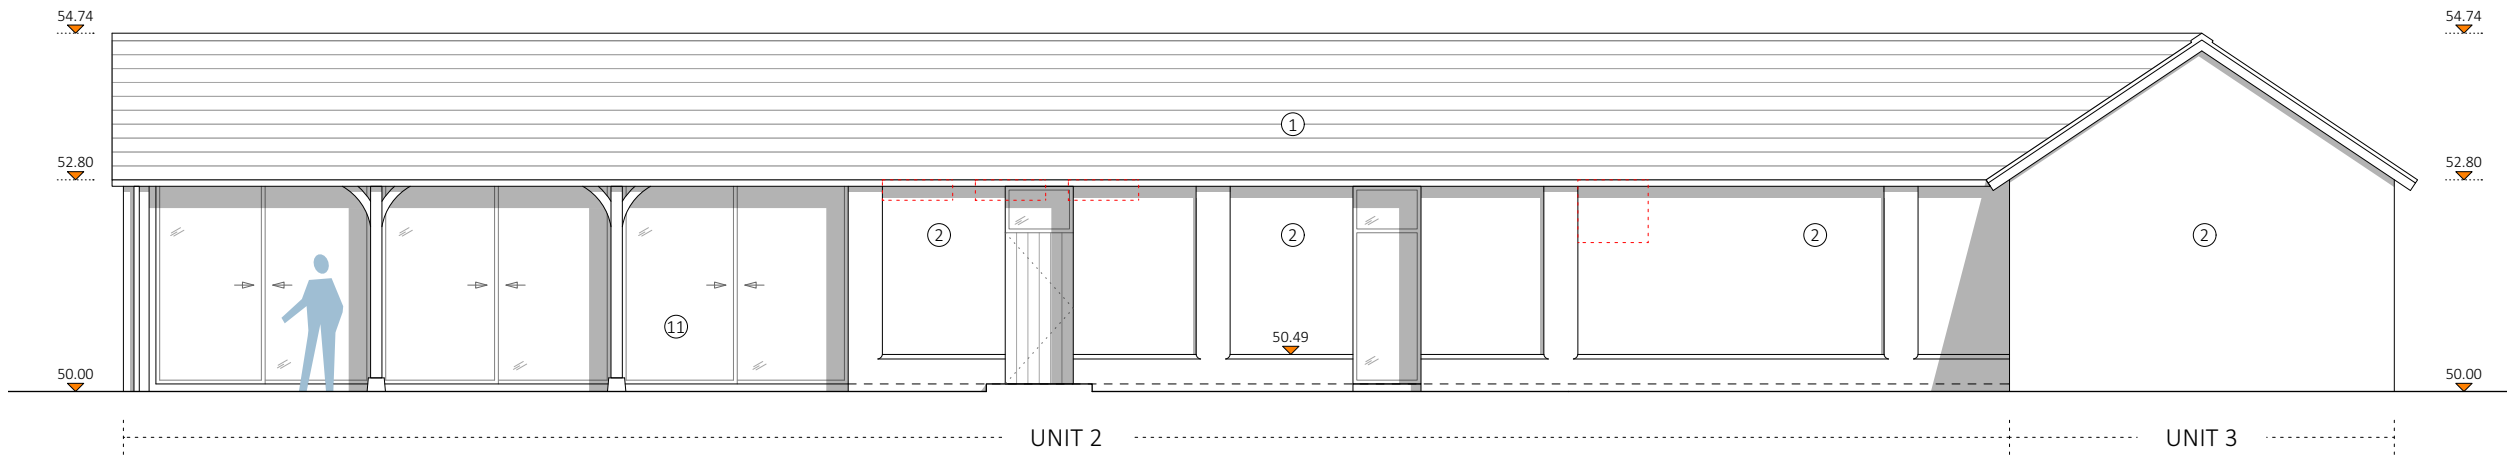

ELEVATION 3 AS PROPOSED | 1:100 @ A2

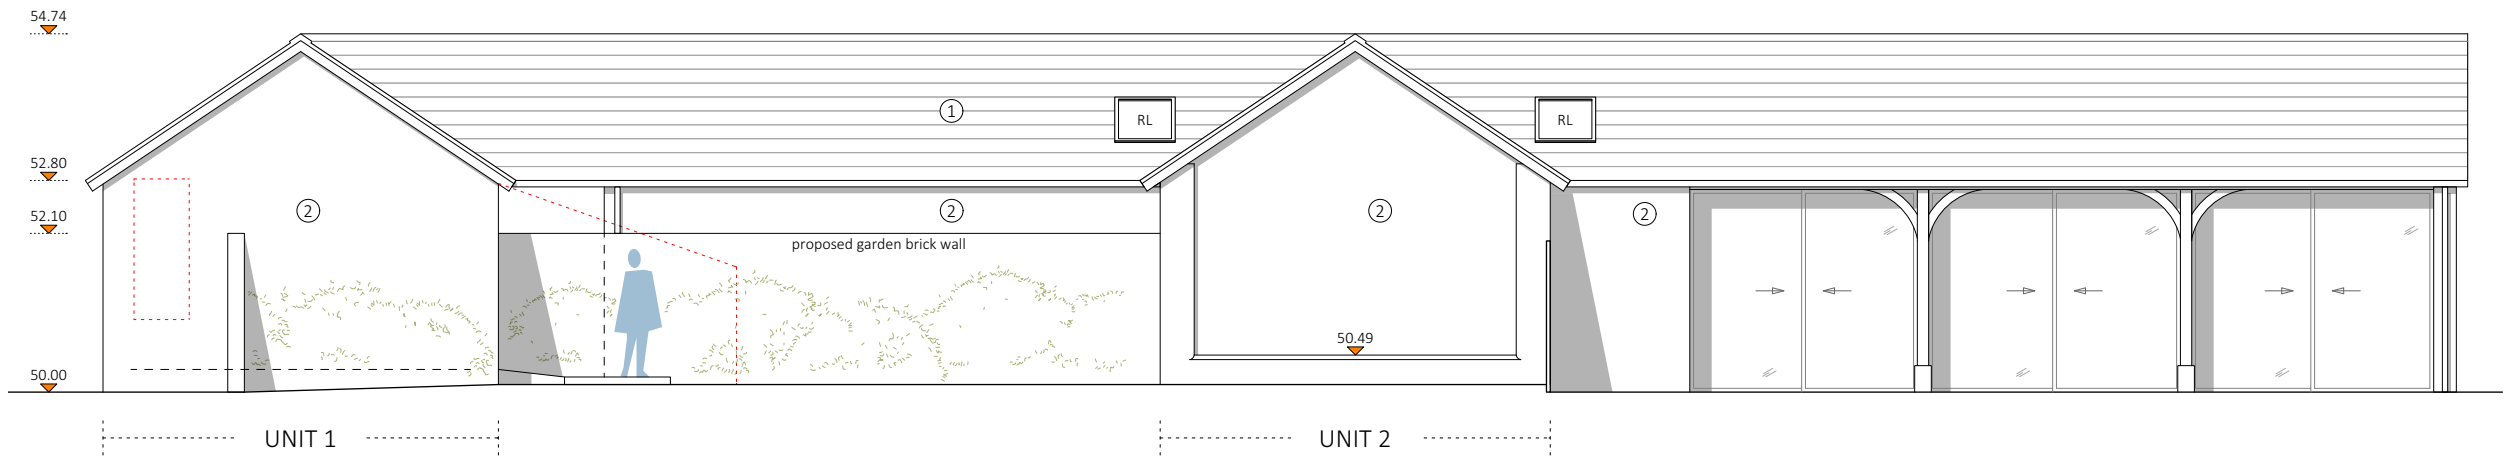


ELEVATION 4 AS PROPOSED | 1:100 @ A2

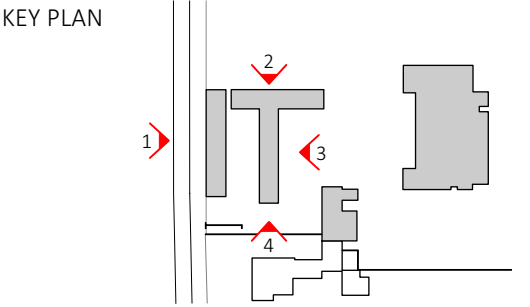


1. Slate roof tiles in black
2. External render in brick red
3. Vertical timber slat cladding in black
4. Vertical timber cladding in black
5. Horizontal timber slat cladding in black
6. Zinc roofing with standing seams - naturally weathered to matt grey
7. Vertical timber slat cladding in natural finish
8. Horizontal timber slat cladding in natural finish
9. Aluminium planters and canopy with tension wires to allow climbers
10. New aluminium rafters (100mm) on top of the existing concrete horizontal rafters with tension wires in between to allow climbers
11. Aluminium double glazed windows and doors in black
12. Aluminium double glazed windows and doors in light grey


012345Metres				
No.	Date	By	Comments	
Revisions				
Status				
PLANNING				
Project				
Kirby Manor Farm				
Crawshaw Architects LLP				
27 Almeida Street London N11 1TD tel: +44 (0)7939 215 114				
Title				
ELEVATIONS AS PROPOSED				
Drawing Number				
164 PP 10.01				
Drawn	Checked	Scale	Date	Revision
PD	AC	1:100 @ A2	21.11.24	-

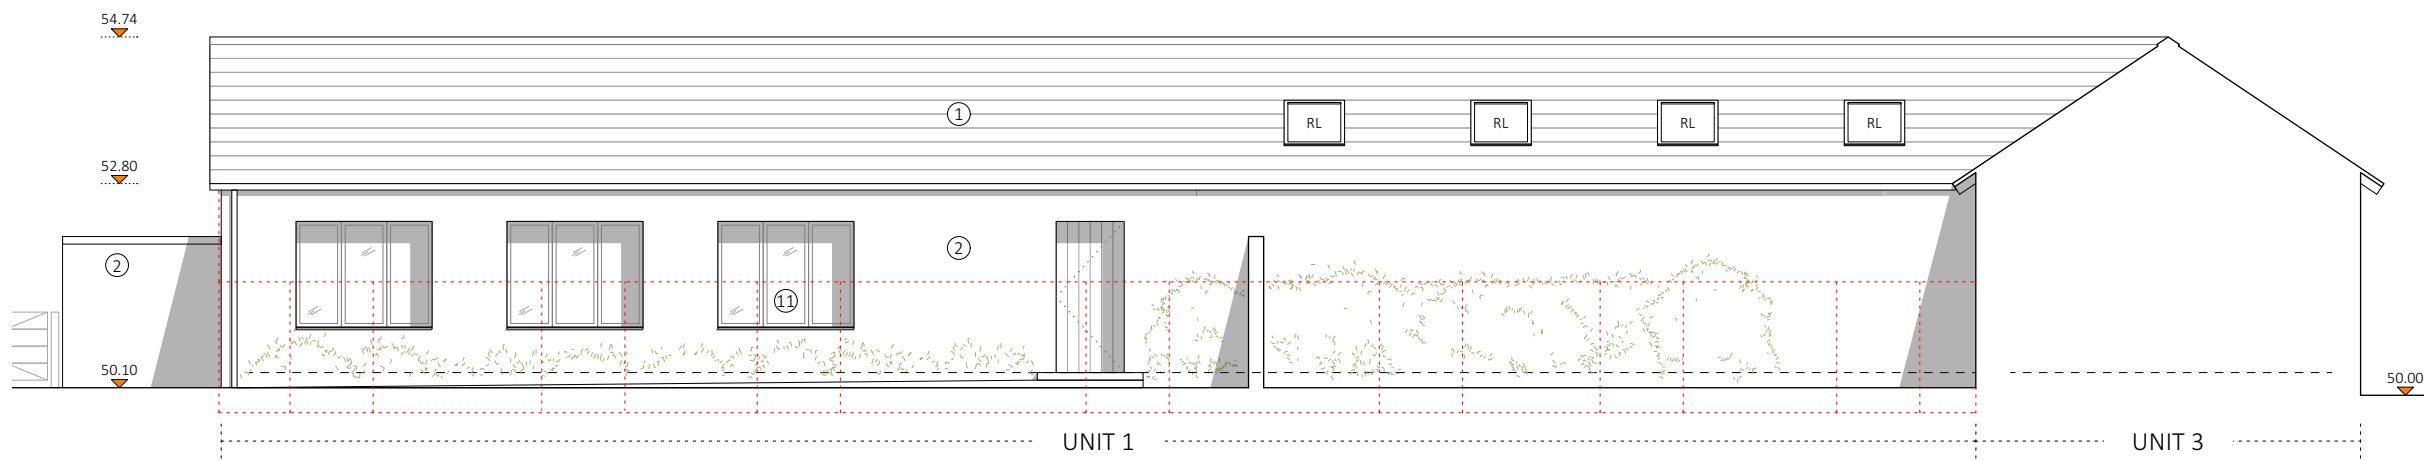


ELEVATION 5 AS PROPOSED | 1:100 @ A2

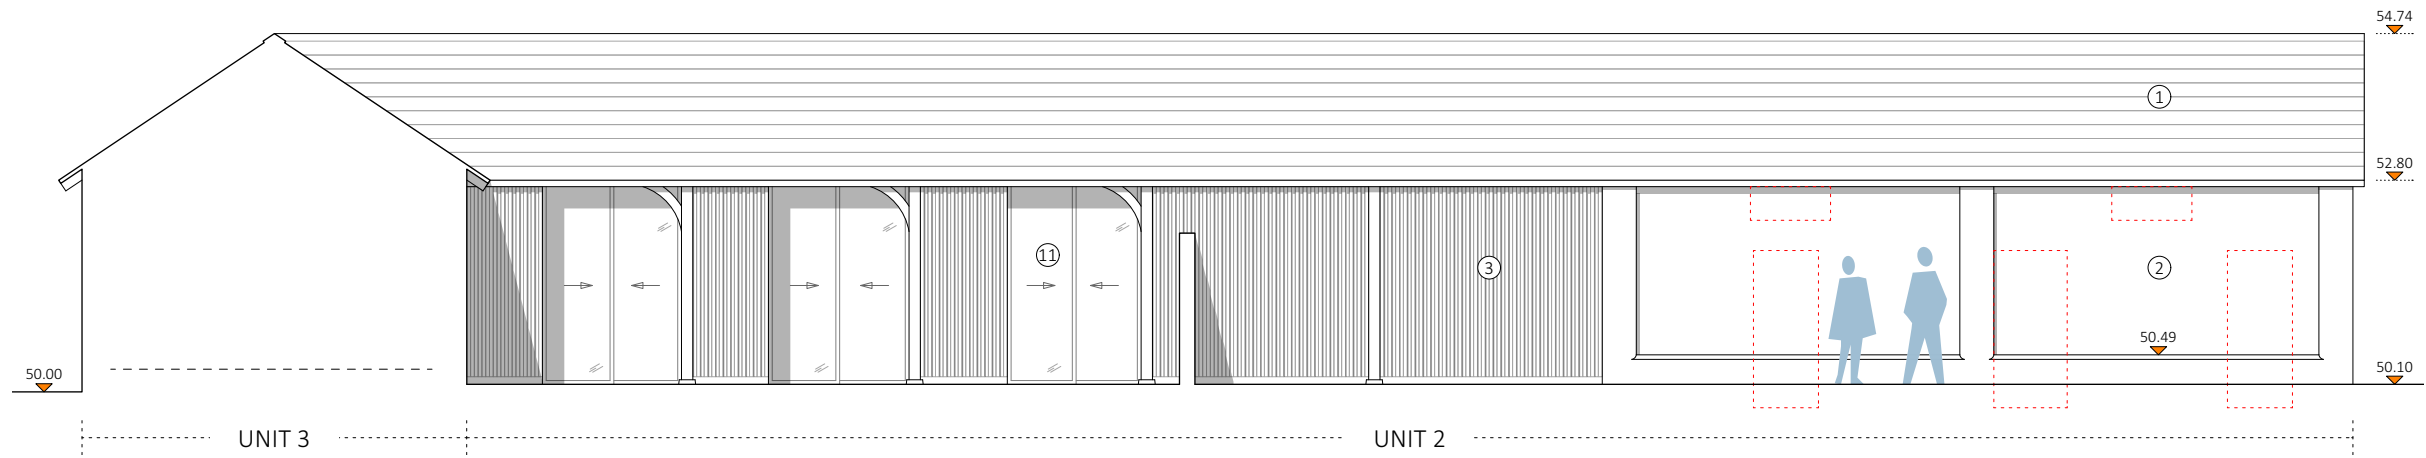


ELEVATION 6 AS PROPOSED | 1:100 @ A2

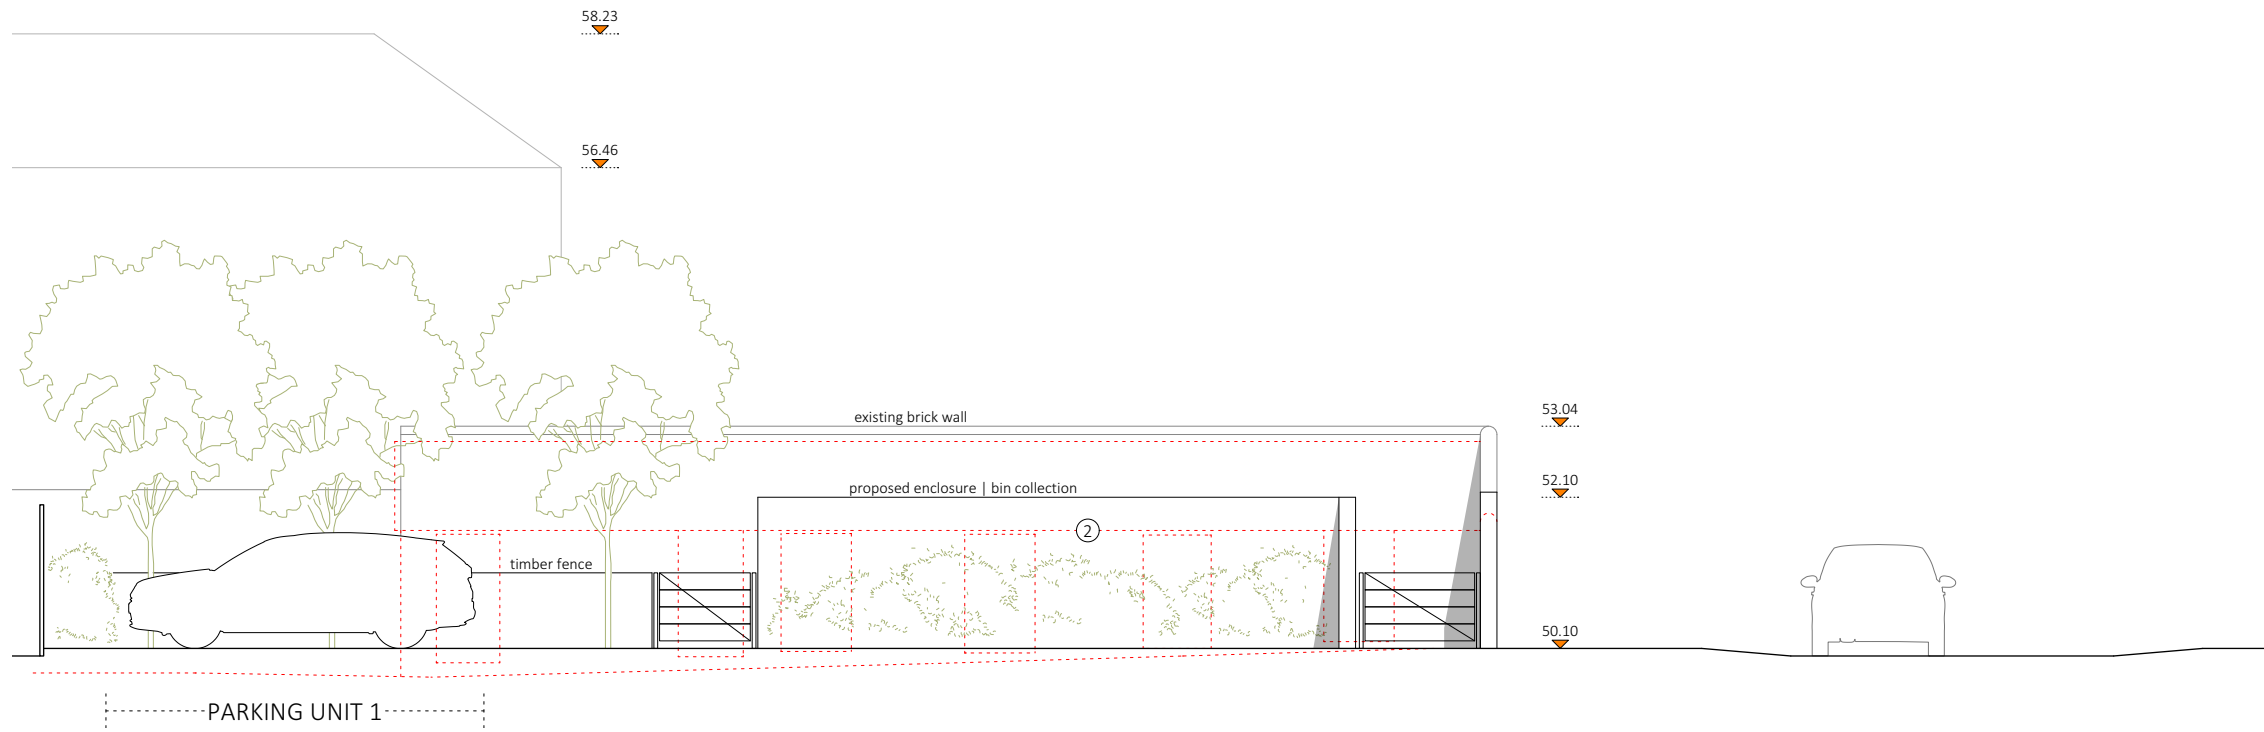


ELEVATION 7 AS PROPOSED | 1:100 @ A2

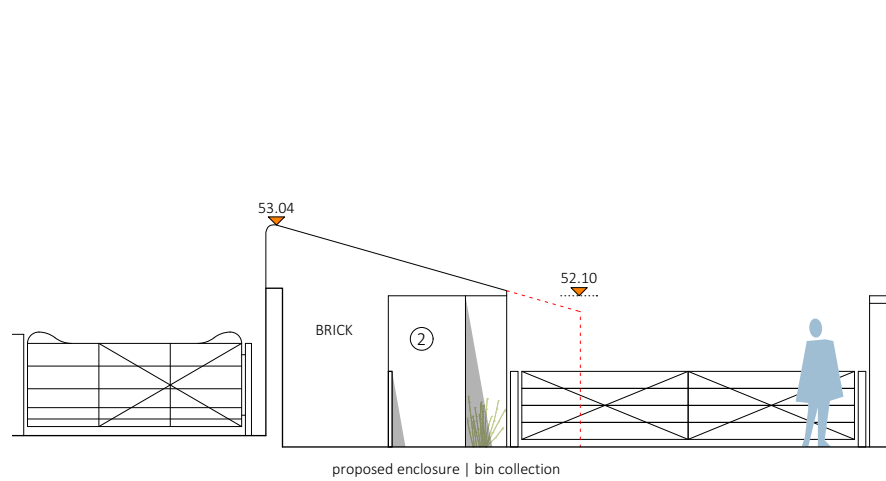

ELEVATION 8 AS PROPOSED | 1:100 @ A2

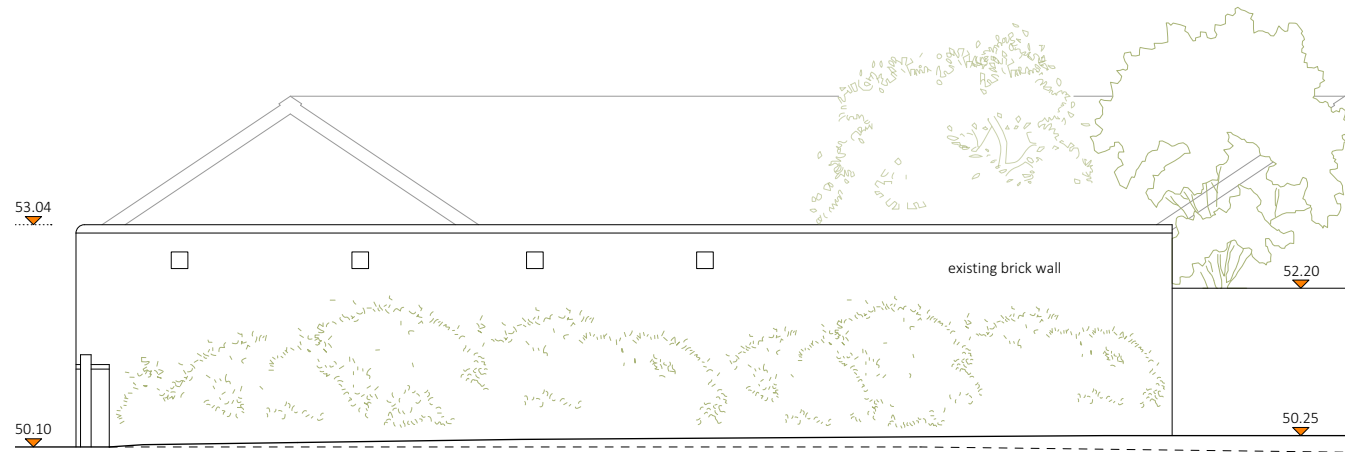


ELEVATION 9A AS PROPOSED | 1:100 @ A2

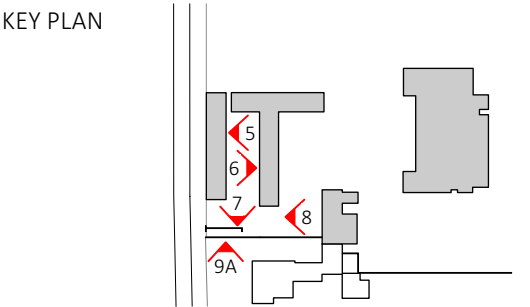


1. Slate roof tiles in black
2. External render in brick red
3. Vertical timber slat cladding in black
4. Vertical timber cladding in black
5. Horizontal timber slat cladding in black
6. Zinc roofing with standing seams - naturally weathered to matt grey
7. Vertical timber slat cladding in natural finish
8. Horizontal timber slat cladding in natural finish
9. Aluminium planters and canopy with tension wires to allow climbers
10. New aluminium rafters (100mm) on top of the existing concrete horizontal rafters with tension wires in between to allow climbers
11. Aluminium double glazed windows and doors in black
12. Aluminium double glazed windows and doors in light grey


012345Metres				
No.	Date	By.	Comments	
Revisions				
Status				
PLANNING				
Project				
Kirby Manor Farm				
Crawshaw Architects LLP				
27 Almeida Street London N11 1TD tel: +44 (0)7939 215 114				
Title				
ELEVATIONS AS PROPOSED				
Drawing Number				
164 PP 10.02				
Drawn	Checked	Scale		Date
PD	AC	1:100 @ A2		21.11.24
Revision				-

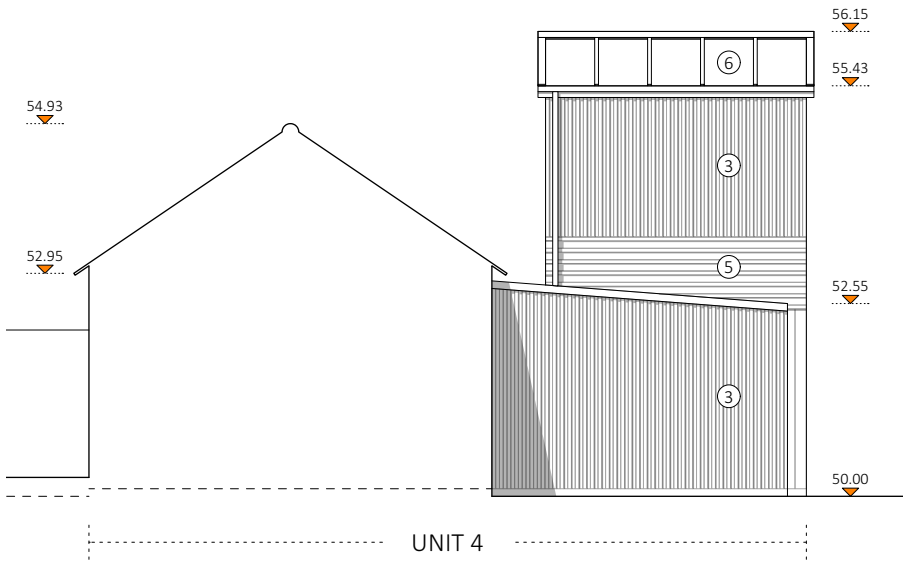


ELEVATION 9B AS PROPOSED | 1:100 @ A2

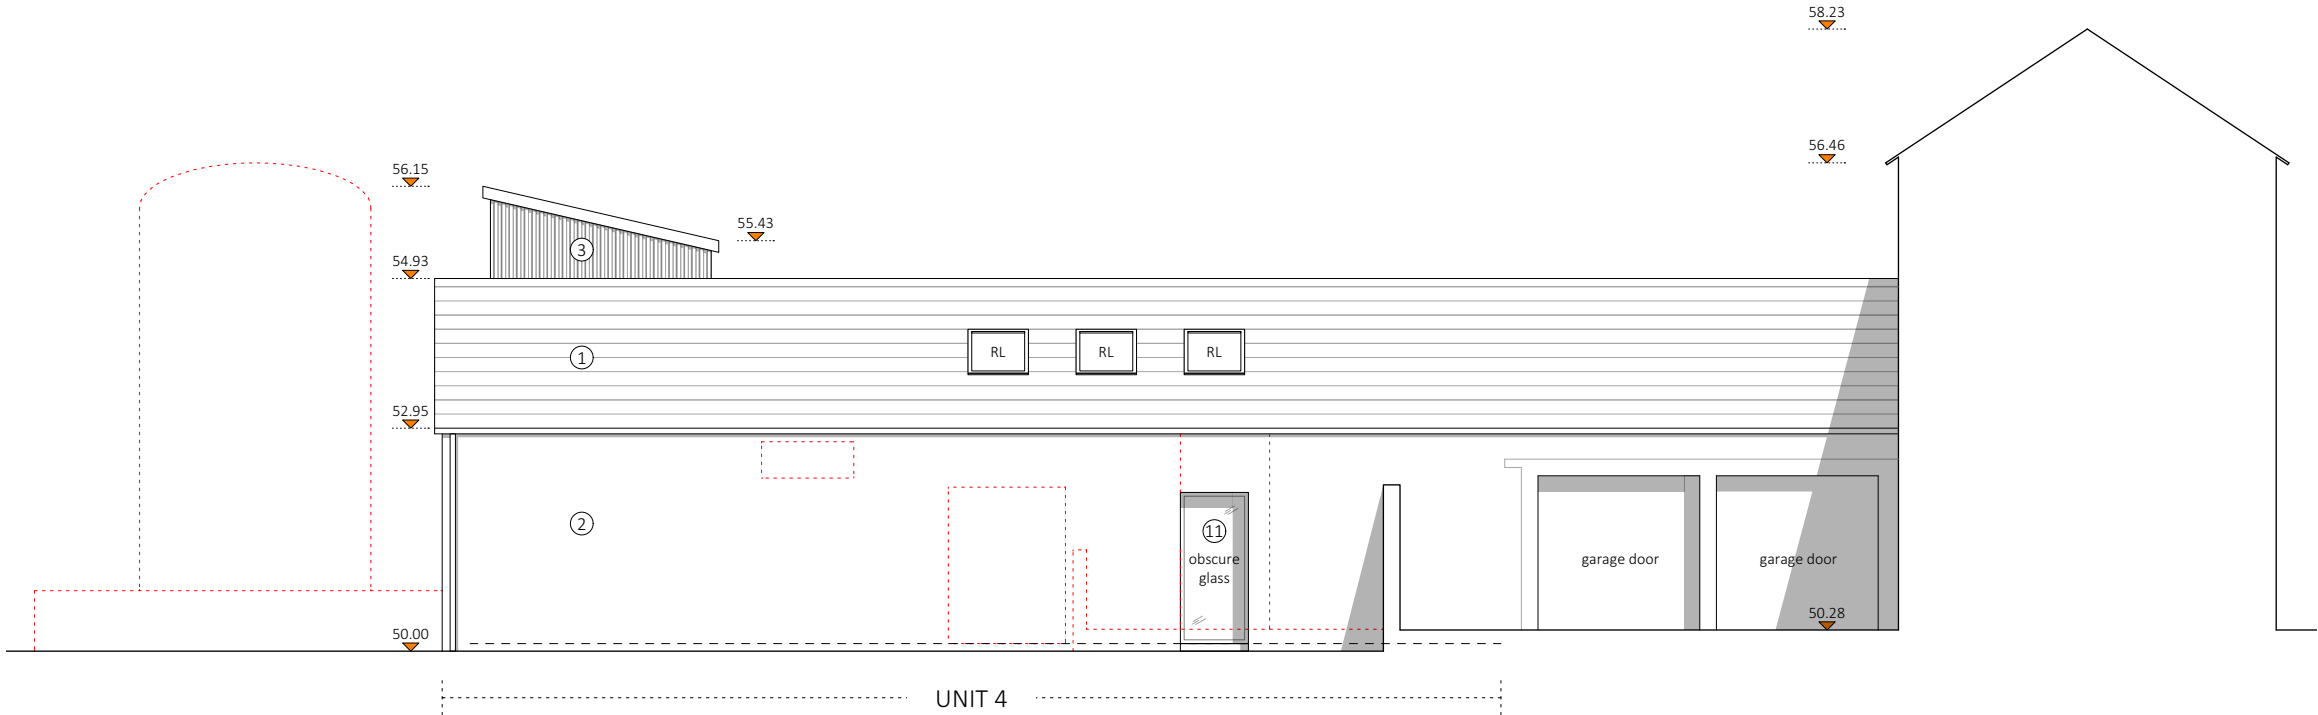

ELEVATION 10 AS PROPOSED | 1:100 @ A2

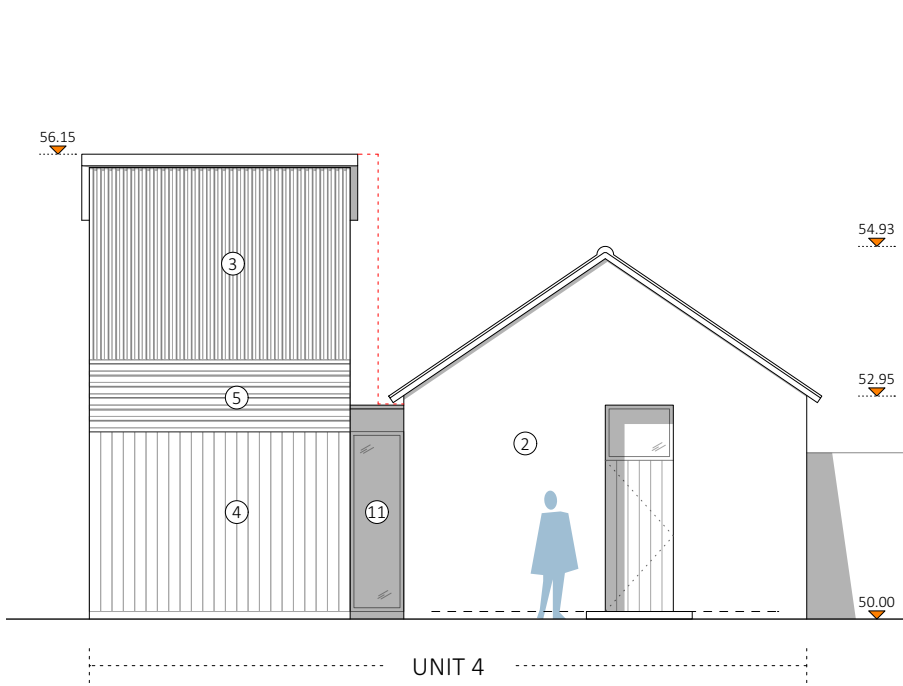


ELEVATION 11 AS PROPOSED | 1:100 @ A2

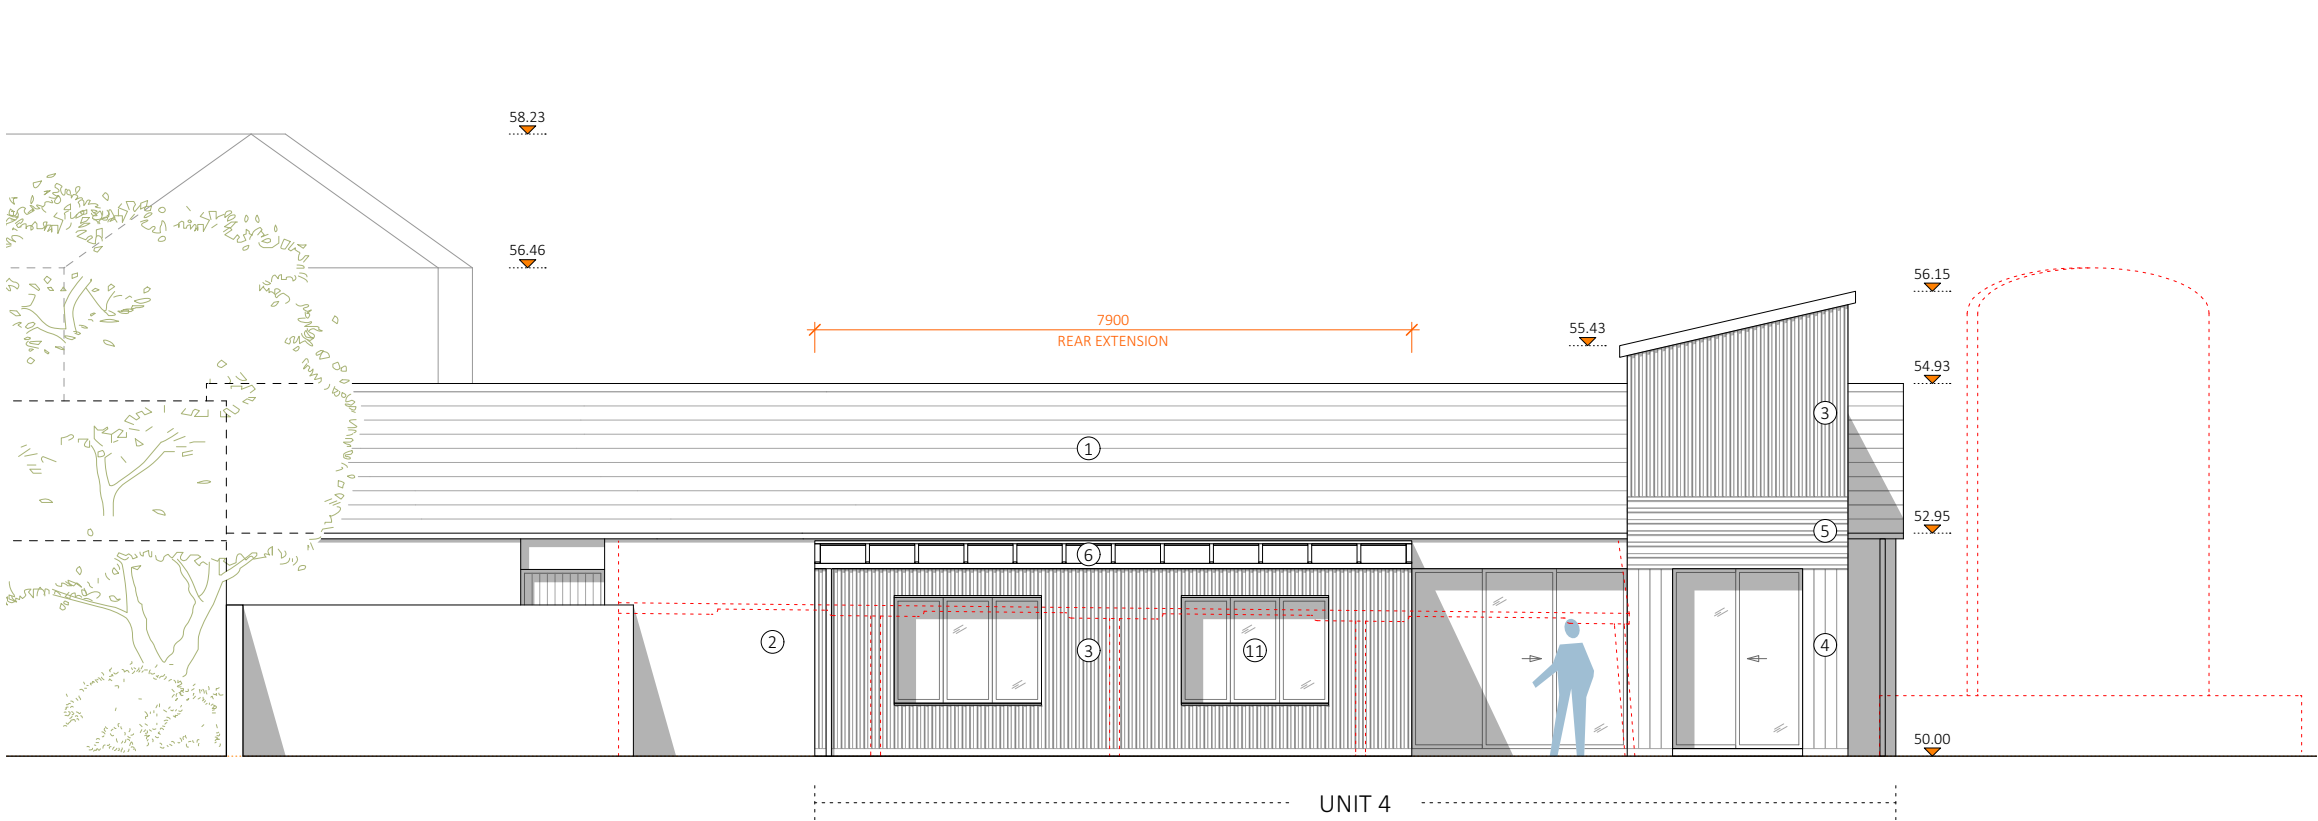


ELEVATION 12 AS PROPOSED | 1:100 @ A2

KEY PLAN

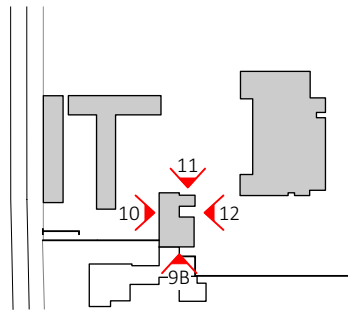


1. Slate roof tiles in black
2. External render in brick red
3. Vertical timber slat cladding in black
4. Vertical timber cladding in black
5. Horizontal timber slat cladding in black
6. Zinc roofing with standing seams - naturally weathered to matt grey
7. Vertical timber slat cladding in natural finish
8. Horizontal timber slat cladding in natural finish
9. Aluminium planters and canopy with tension wires to allow climbers
10. New aluminium rafters (100mm) on top of the existing concrete horizontal rafters with tension wires in between to allow climbers
11. Aluminium double glazed windows and doors in black
12. Aluminium double glazed windows and doors in light grey


012345Metres				
No.	Date	By.	Comments	
Revisions				
Status				
PLANNING				
Project				
Kirby Manor Farm				
Crawshaw Architects LLP				
27 Almeida Street London N1 1TD tel: +44 (0)7939 215 114				
Title				
ELEVATIONS AS PROPOSED				
Drawing Number				
164 PP 10.03				
Drawn	Checked	Scale	Date	Revision
PD	AC	1:100 @ A2	21.11.24	-

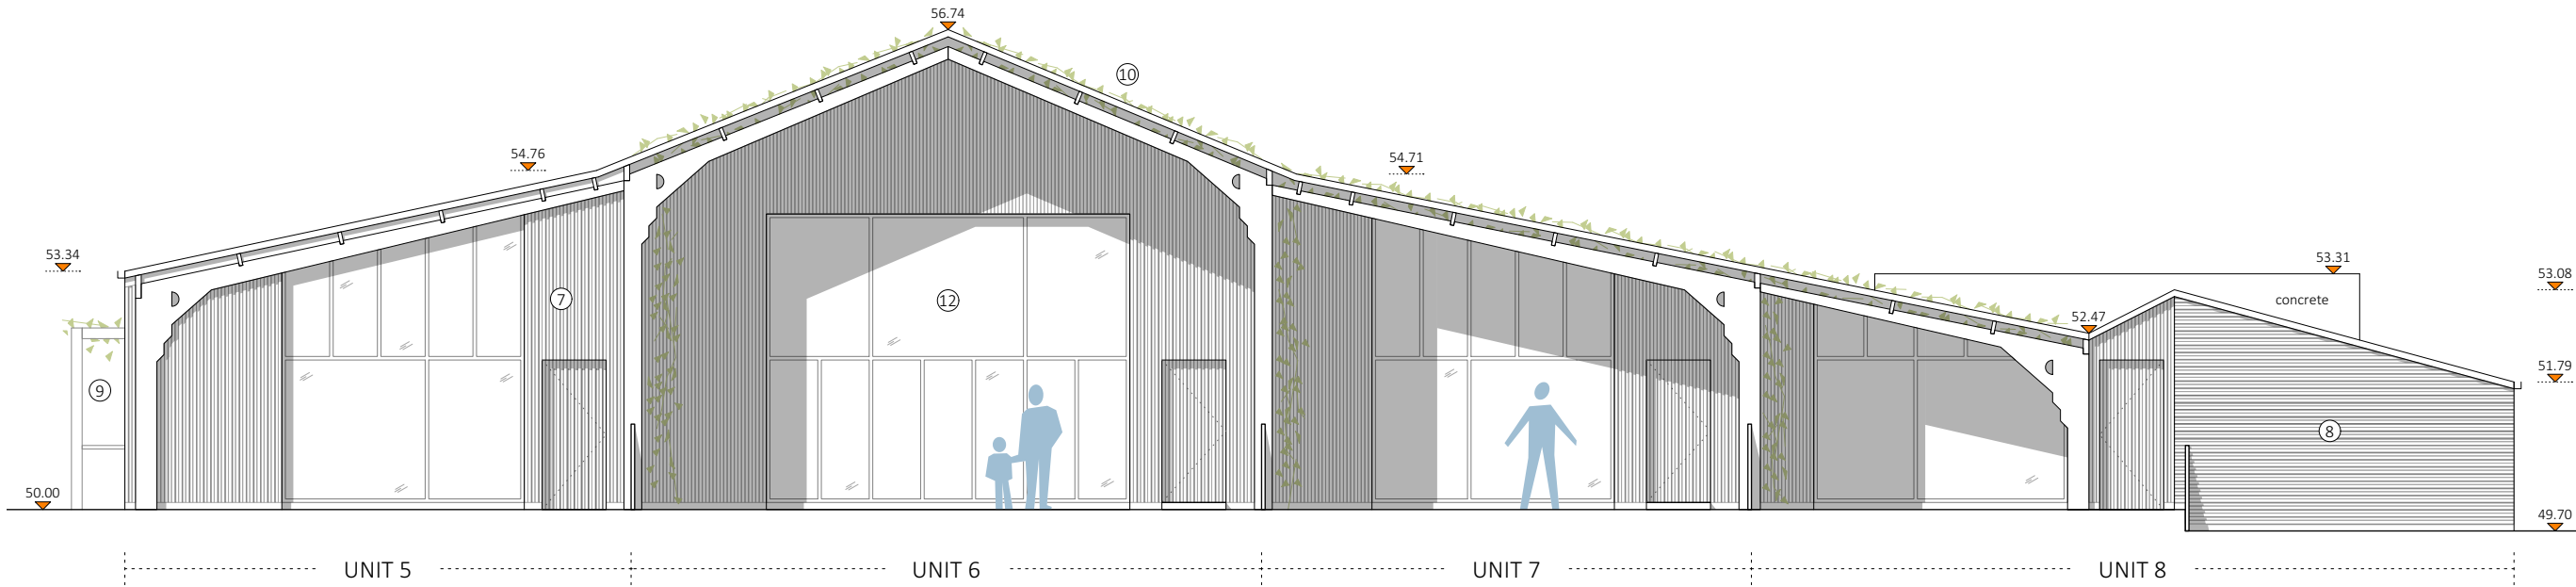


ELEVATION 13 AS PROPOSED | 1:100 @ A2

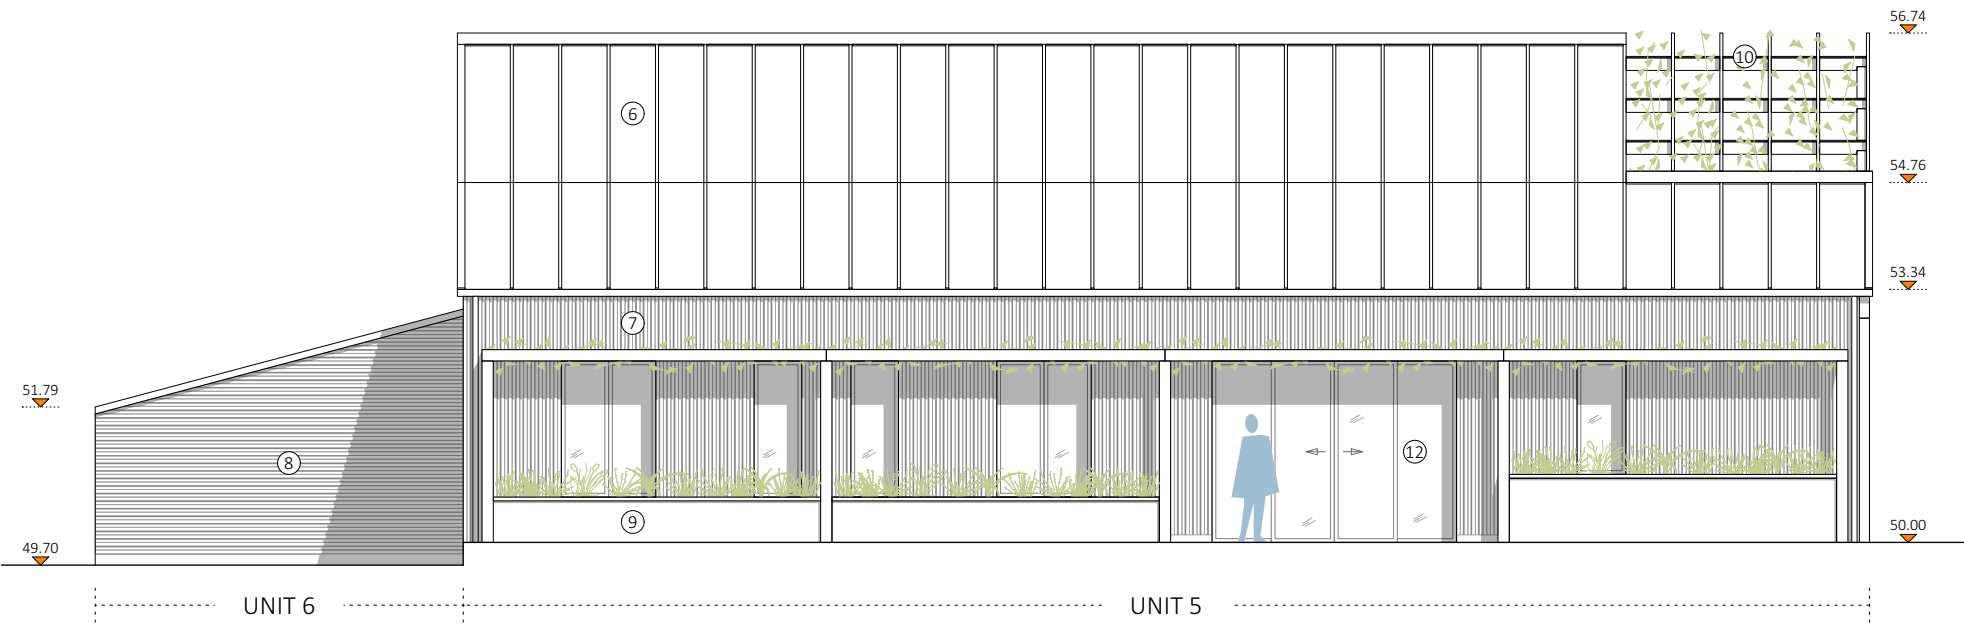


ELEVATION 14 AS PROPOSED | 1:100 @ A2

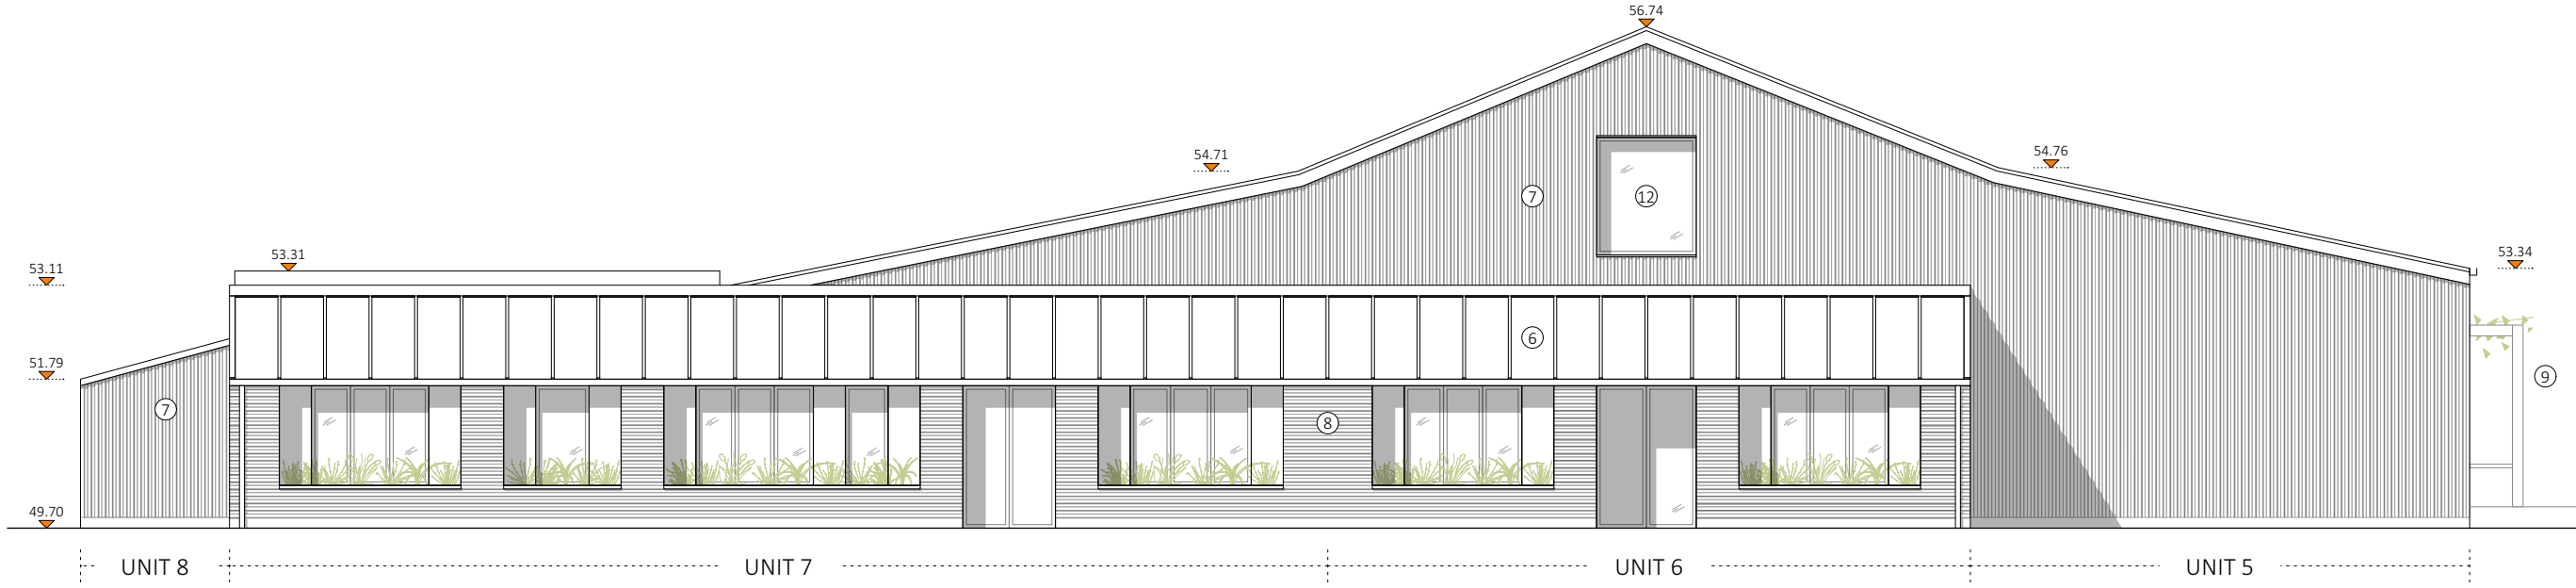

ELEVATION 15 AS PROPOSED | 1:100 @ A2

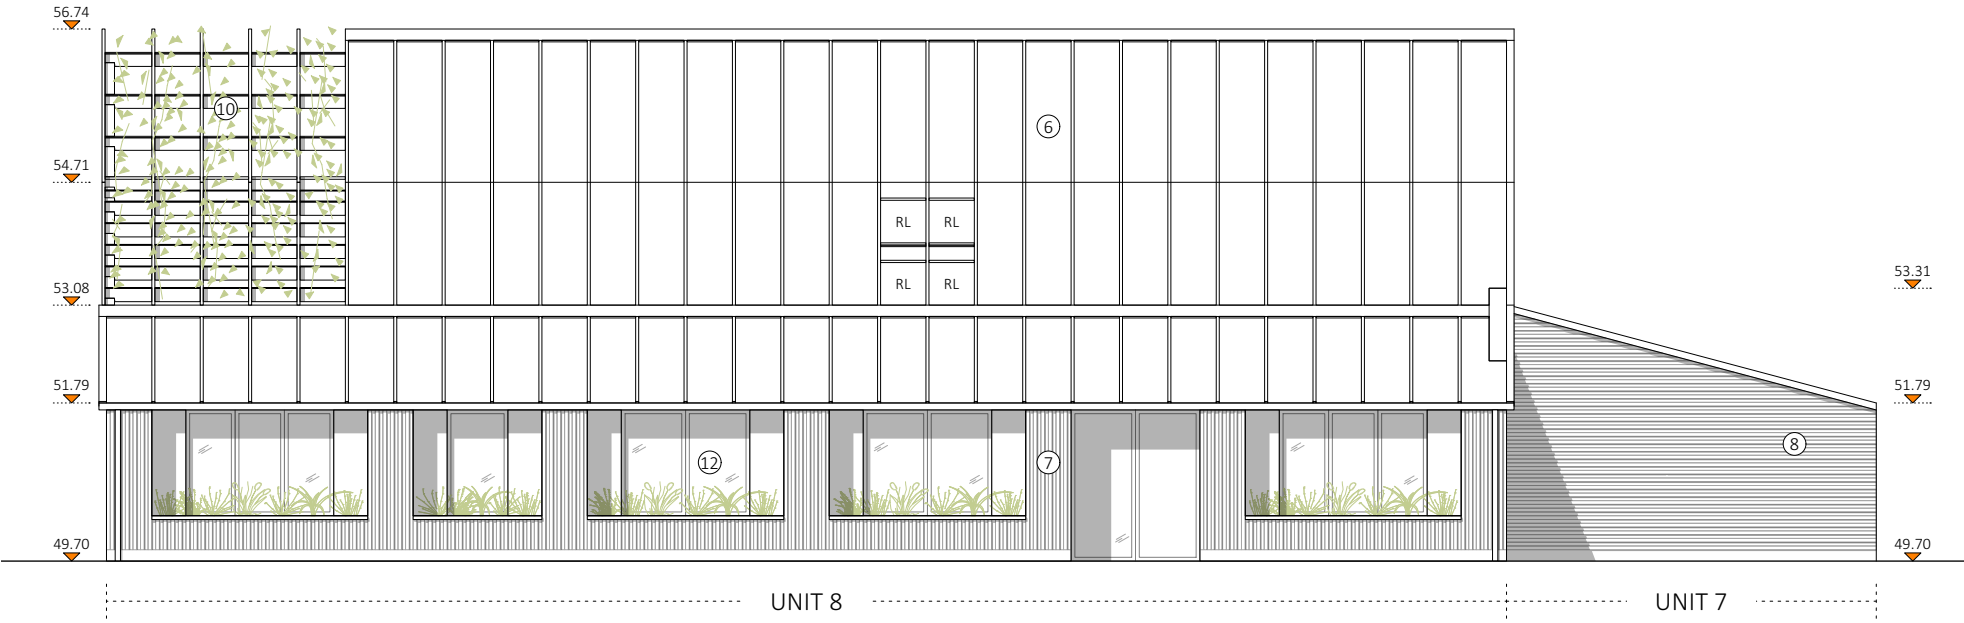

ELEVATION 16 AS PROPOSED | 1:100 @ A2

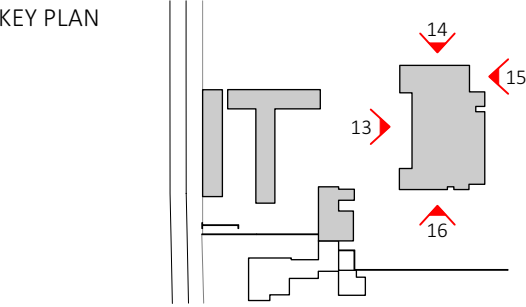

1. Slate roof tiles in black
2. External render in brick red
3. Vertical timber slat cladding in black
4. Vertical timber cladding in black
5. Horizontal timber slat cladding in black
6. Zinc roofing with standing seams - naturally weathered to matt grey
7. Vertical timber slat cladding in natural finish
8. Horizontal timber slat cladding in natural finish
9. Aluminium planters and canopy with tension wires to allow climbers
10. New aluminium rafters (100mm) on top of the existing concrete horizontal rafters with tension wires in between to allow climbers
11. Aluminium double glazed windows and doors in black
12. Aluminium double glazed windows and doors in light grey

012345Metres				
No.	Date	By.	Comments	
Revisions				
Status				
PLANNING				
Project				
Kirby Manor Farm				
Crawshaw Architects LLP				
27 Almeida Street London N11 1TD tel: +44 (0)7939 215 114				
Title				
ELEVATIONS AS PROPOSED				
Drawing Number				
164 PP 10.04				
Drawn	Checked	Scale	Date	Revision
PD	AC	1:100 @ A2	21.11.24	-