

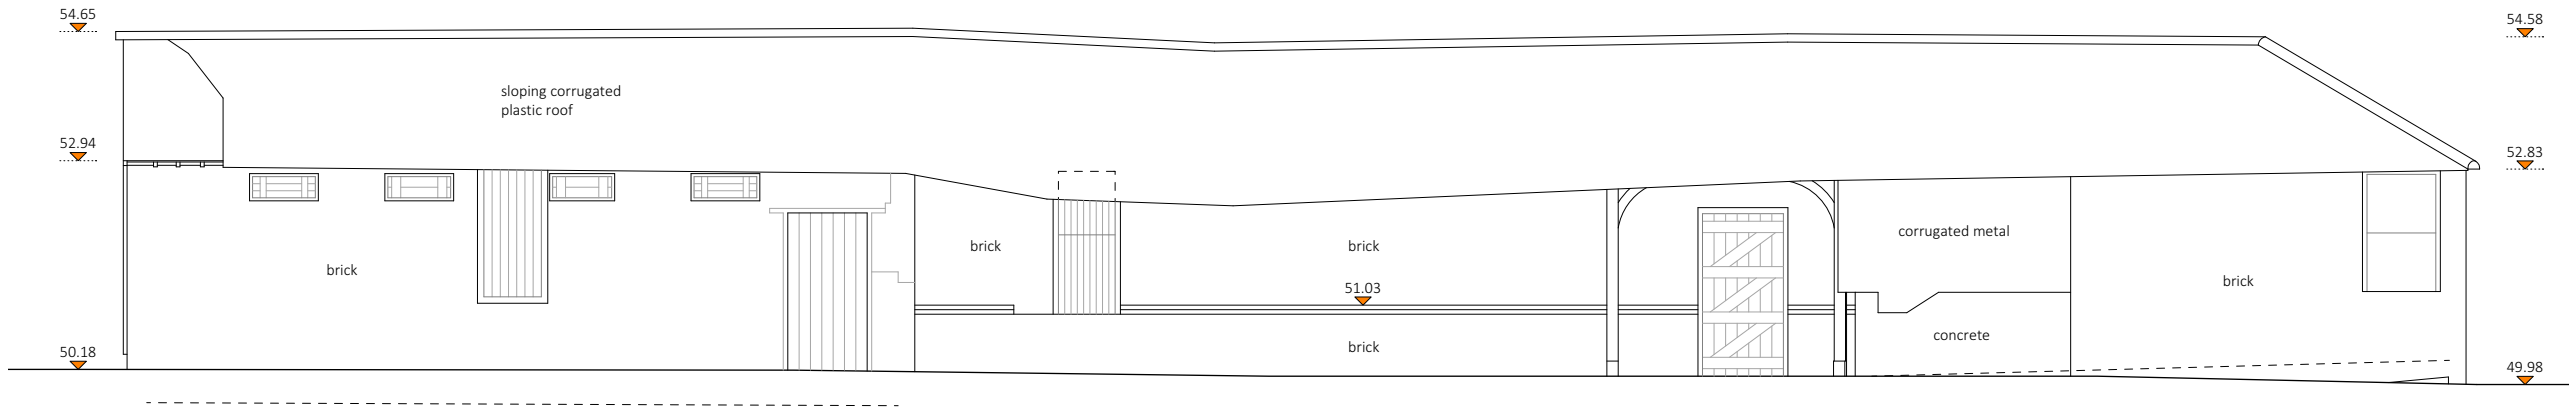



ELEVATION 1 AS EXISTING | 1:100 @ A2

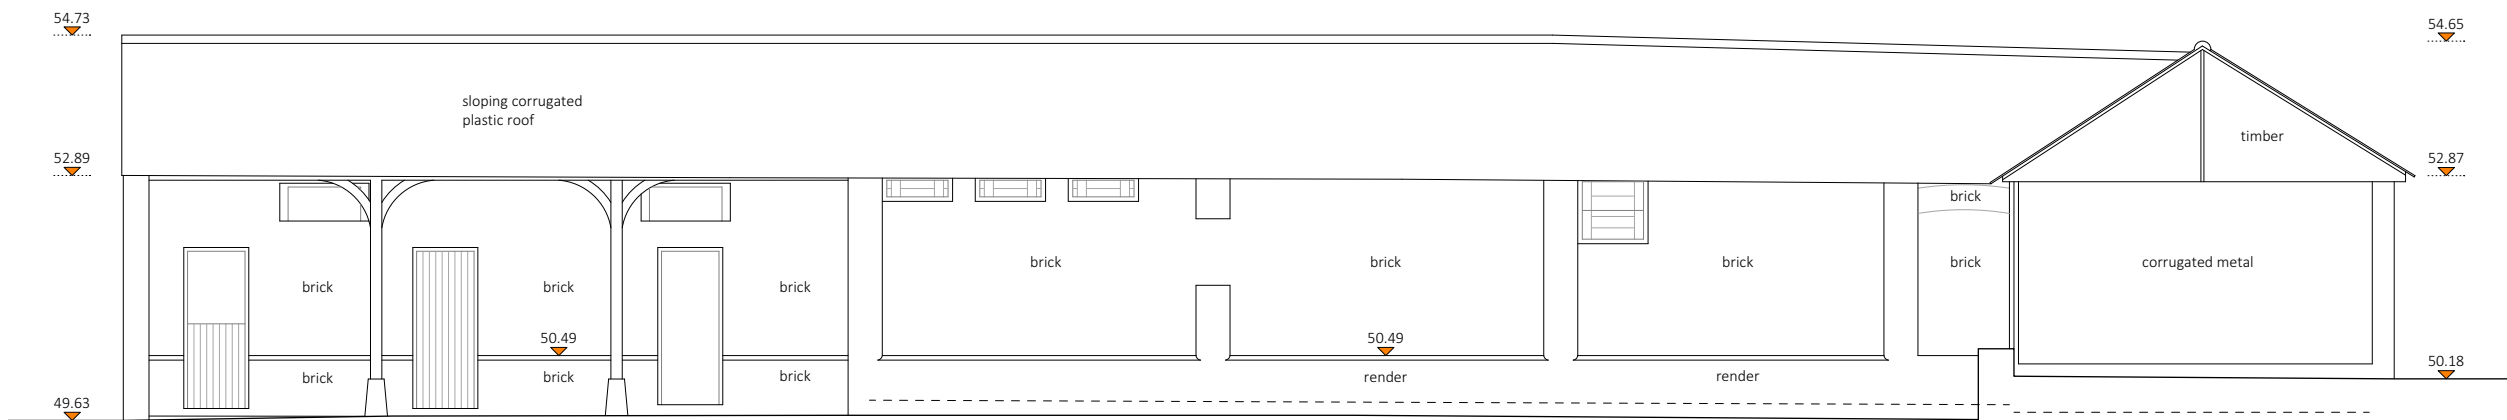

ELEVATION 2 AS EXISTING | 1:100 @ A2

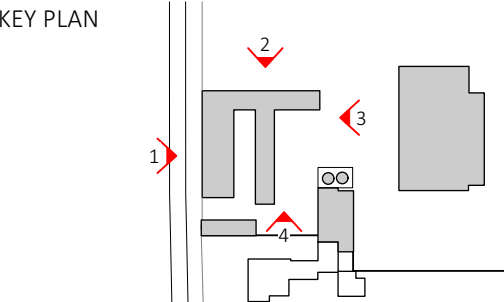


ELEVATION 3 AS EXISTING | 1:100 @ A2

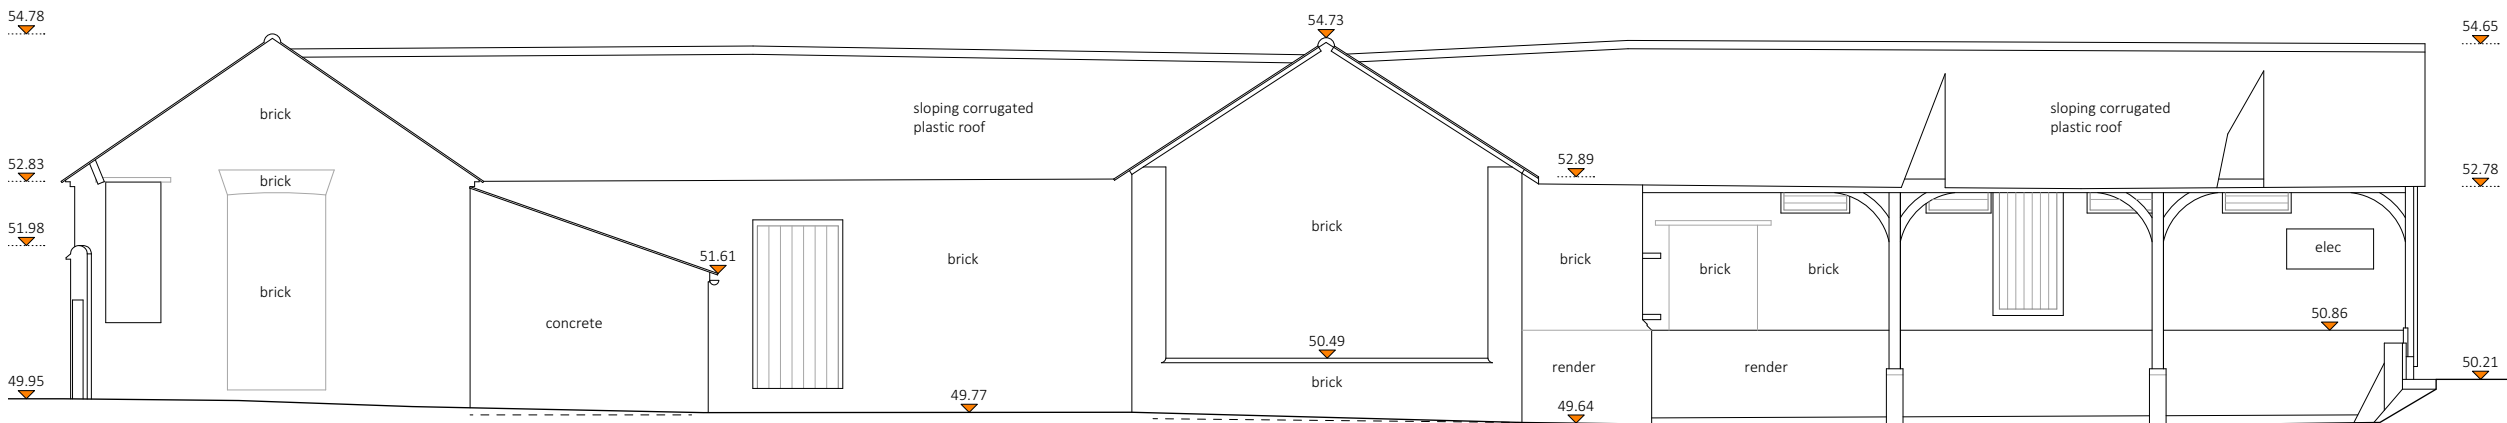


ELEVATION 4 AS EXISTING | 1:100 @ A2


012345					Metres
No.	Date	By.	Comments		
Revisions					
Status					
PLANNING					
Project					
Kirby Manor Farm					
Crawshaw Architects LLP					
27 Almeida Street London N1 1TD tel: +44 (0)7939 215 114					
Title					
ELEVATIONS AS EXISTING					
Drawing Number					
164 SVY 10.01					
Drawn	Checked	Scale		Date	Revision
PD	AC	1:100 @ A2		21.11.24	-

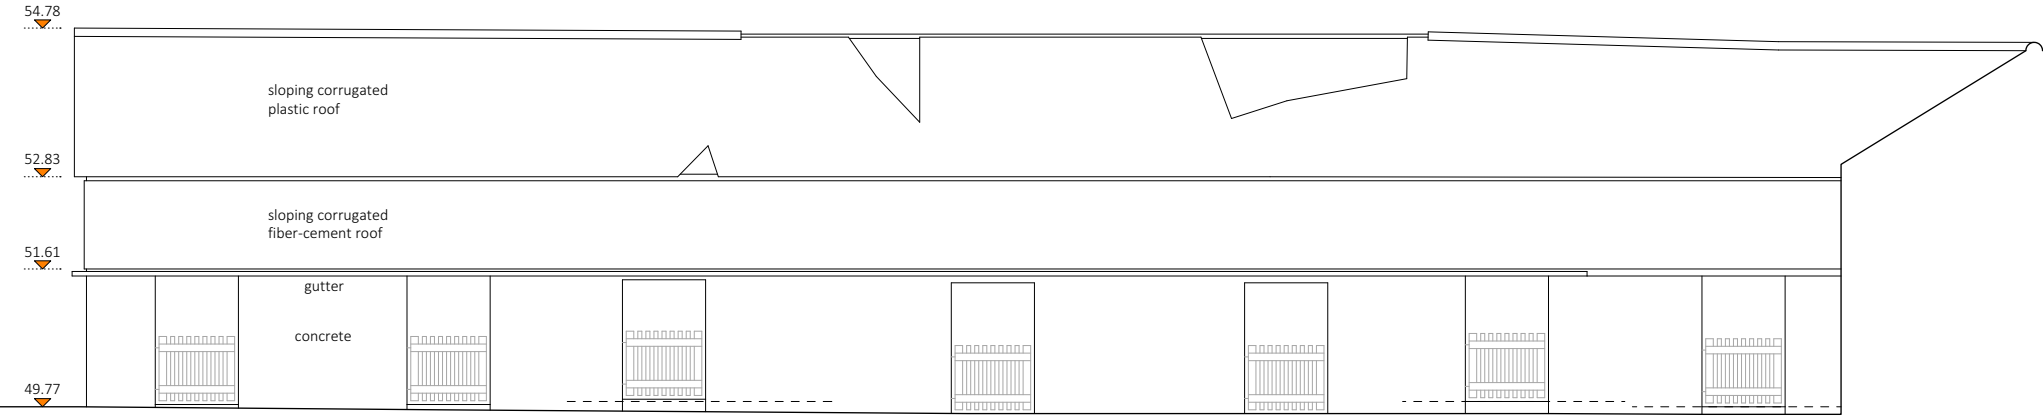


ELEVATION 5 AS EXISTING | 1:100 @ A2

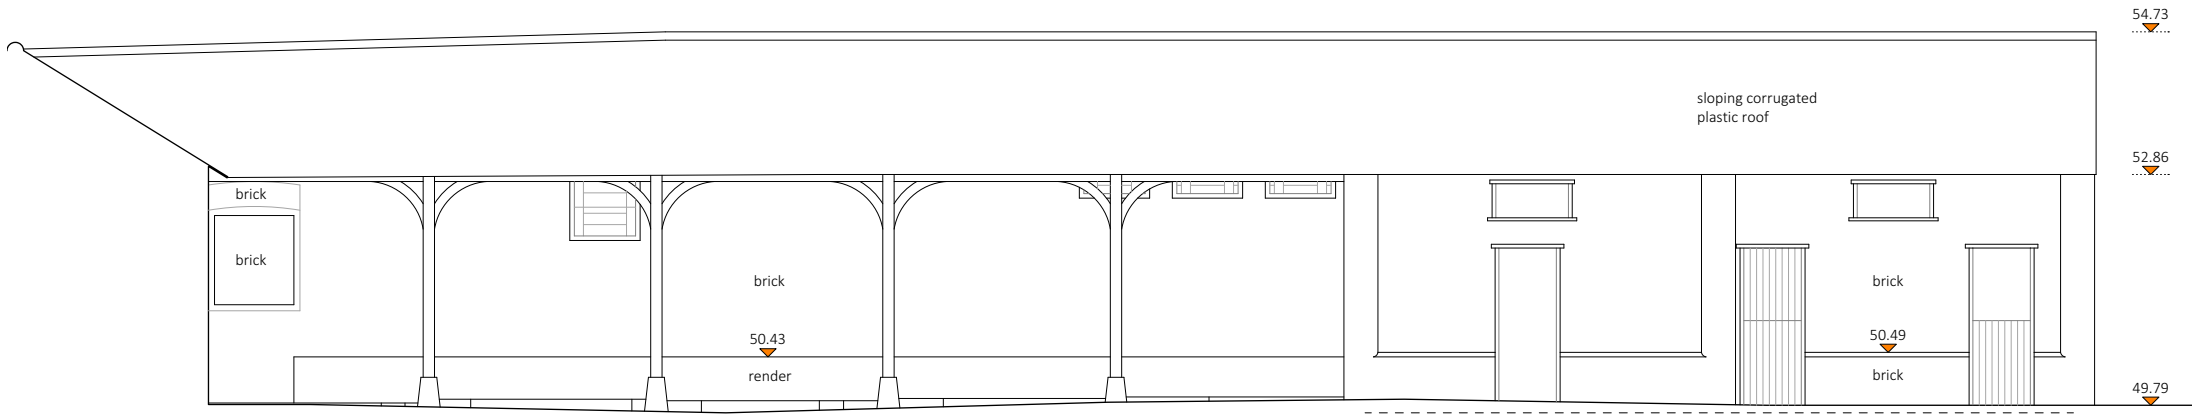


ELEVATION 6 AS EXISTING | 1:100 @ A2

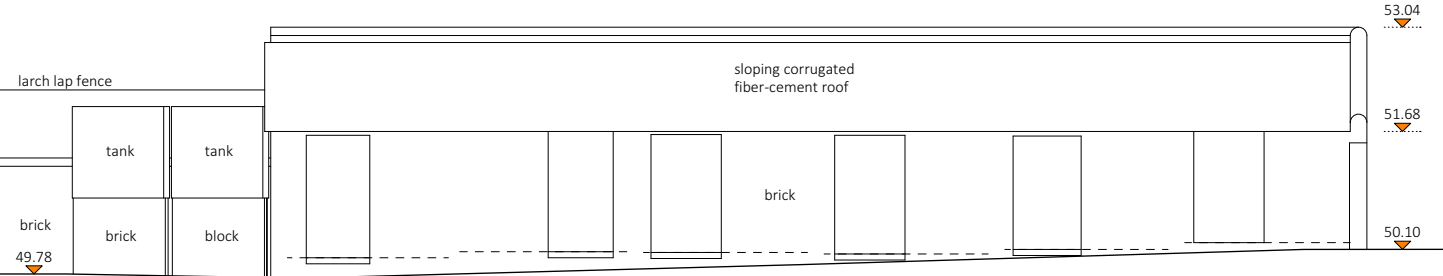



ELEVATION 7 AS EXISTING | 1:100 @ A2

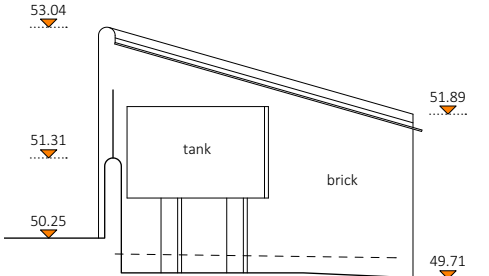


ELEVATION 8 AS EXISTING | 1:100 @ A2

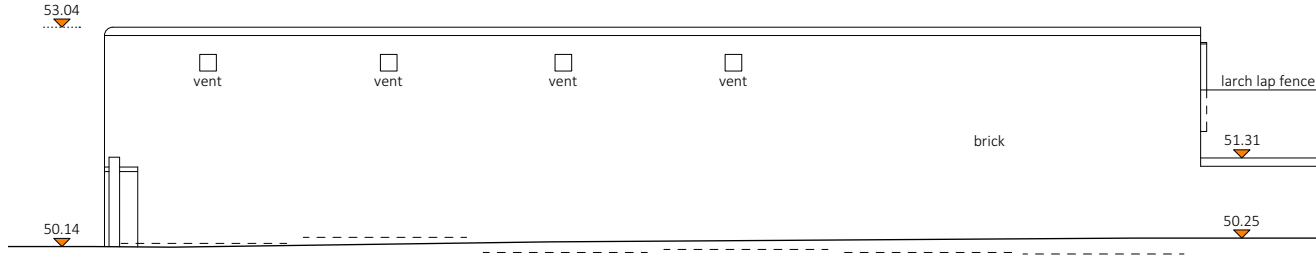


ELEVATION 9 AS EXISTING | 1:100 @ A2

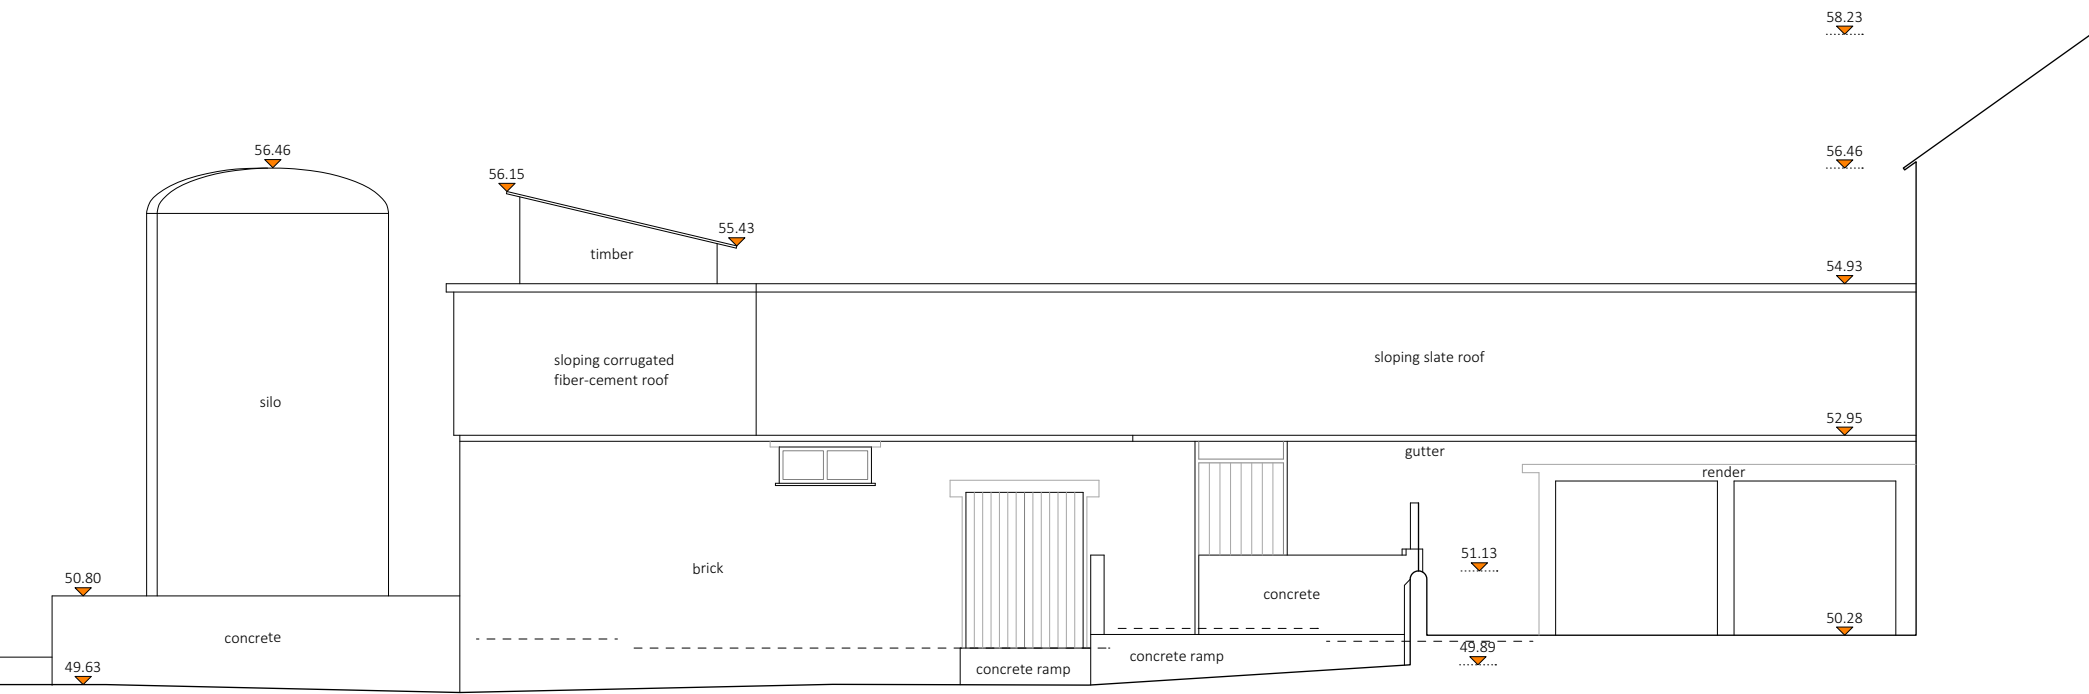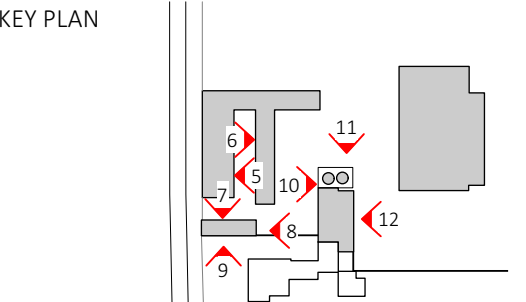

ELEVATION 10 AS EXISTING | 1:100 @ A2

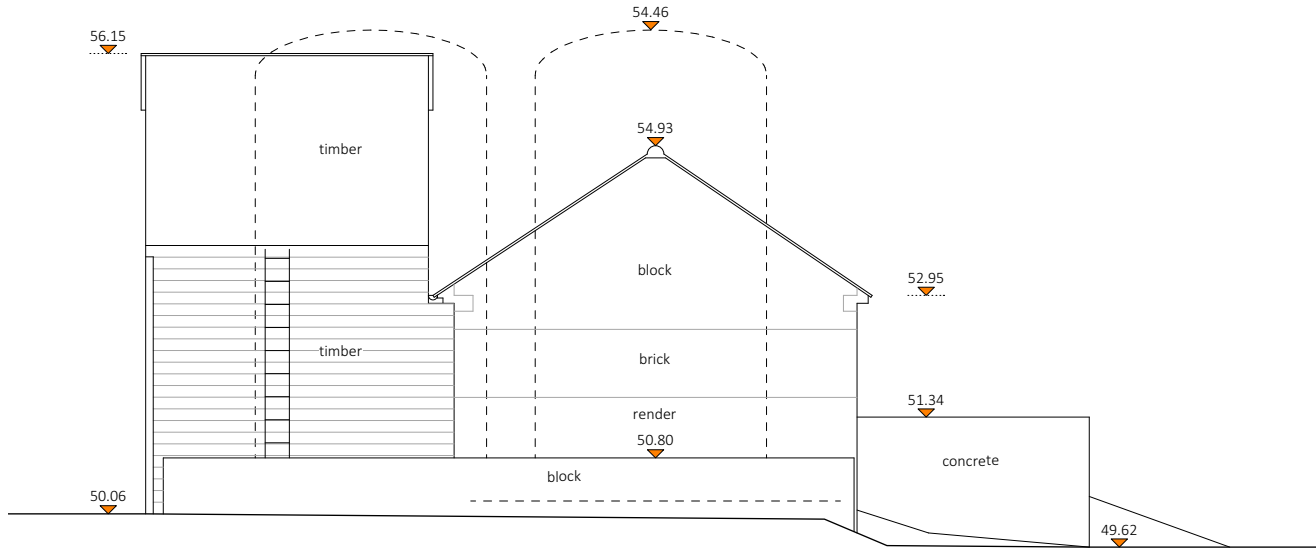


ELEVATION 11 AS EXISTING | 1:100 @ A2

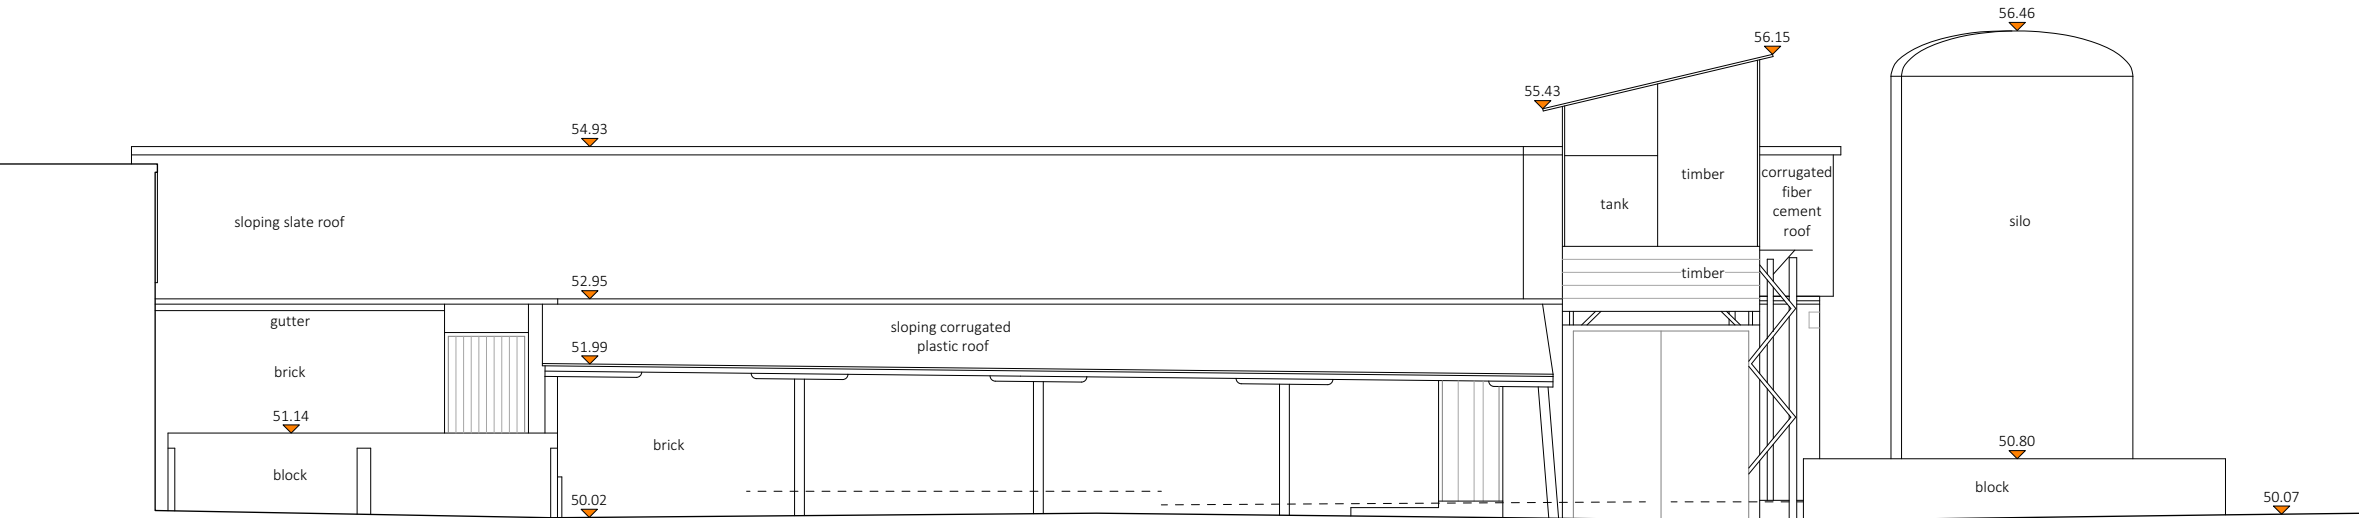


ELEVATION 12 AS EXISTING | 1:100 @ A2


1		2		3		4		5		Metres	
No.	Date	By.	Comments								
Revisions											
Status											
PLANNING											
Project											
Kirby Manor Farm											
Crawshaw Architects LLP											
27 Almeida Street London N1 1TD tel: +44 (0)7939 215 114											
Title											
ELEVATIONS AS EXISTING											
Drawing Number											
164 SVY 10.02											
Drawn	Checked	Scale			Date			Revision			
PD	AC	1:100 @ A2			21.11.24			-			

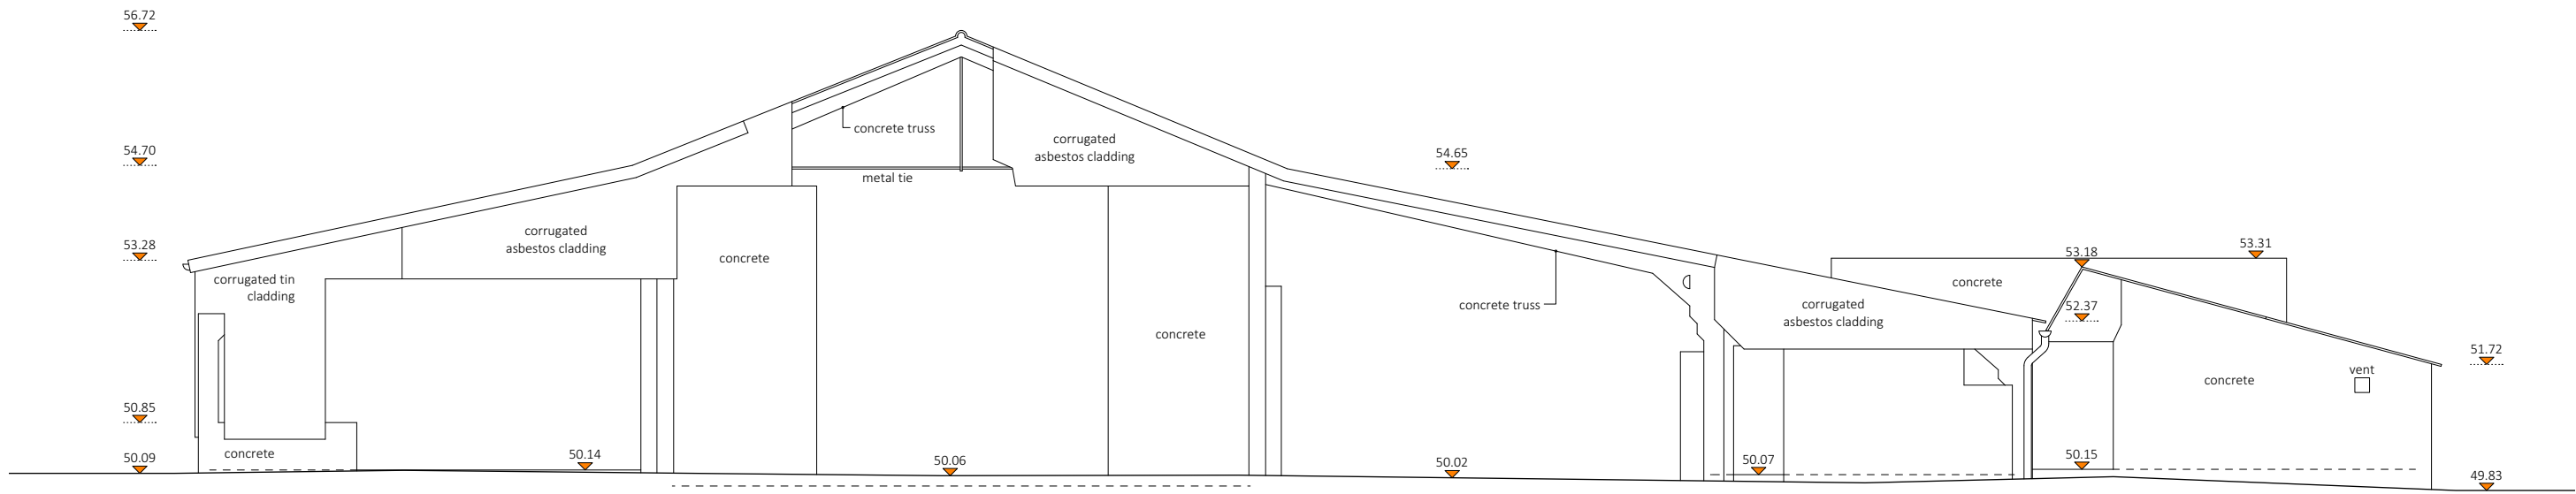


ELEVATION 13 AS EXISTING | 1:100 @ A2

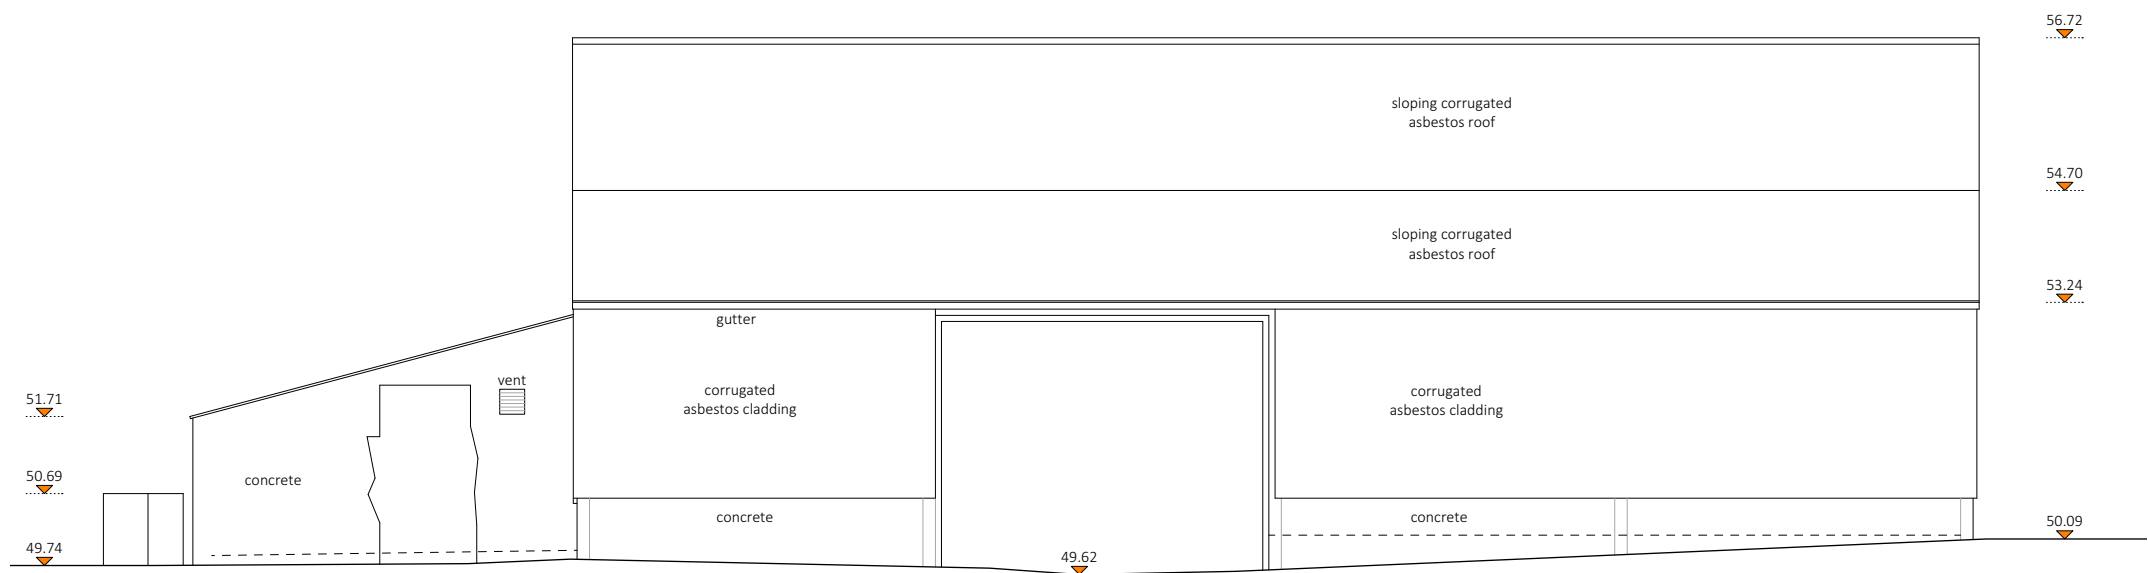


ELEVATION 14 AS EXISTING | 1:100 @ A2

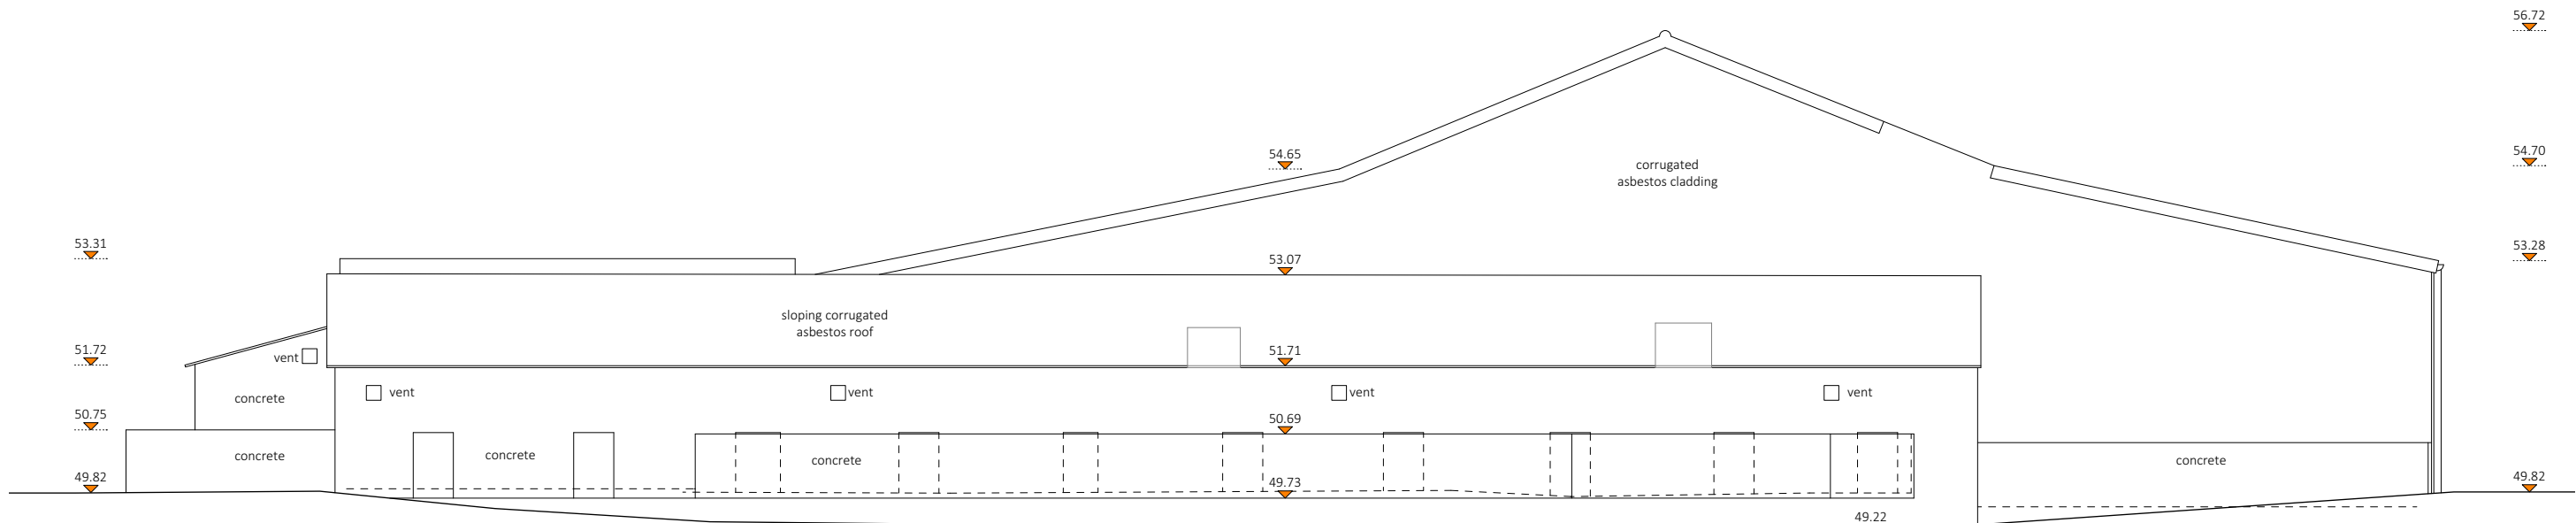

ELEVATION 15 AS EXISTING | 1:100 @ A2

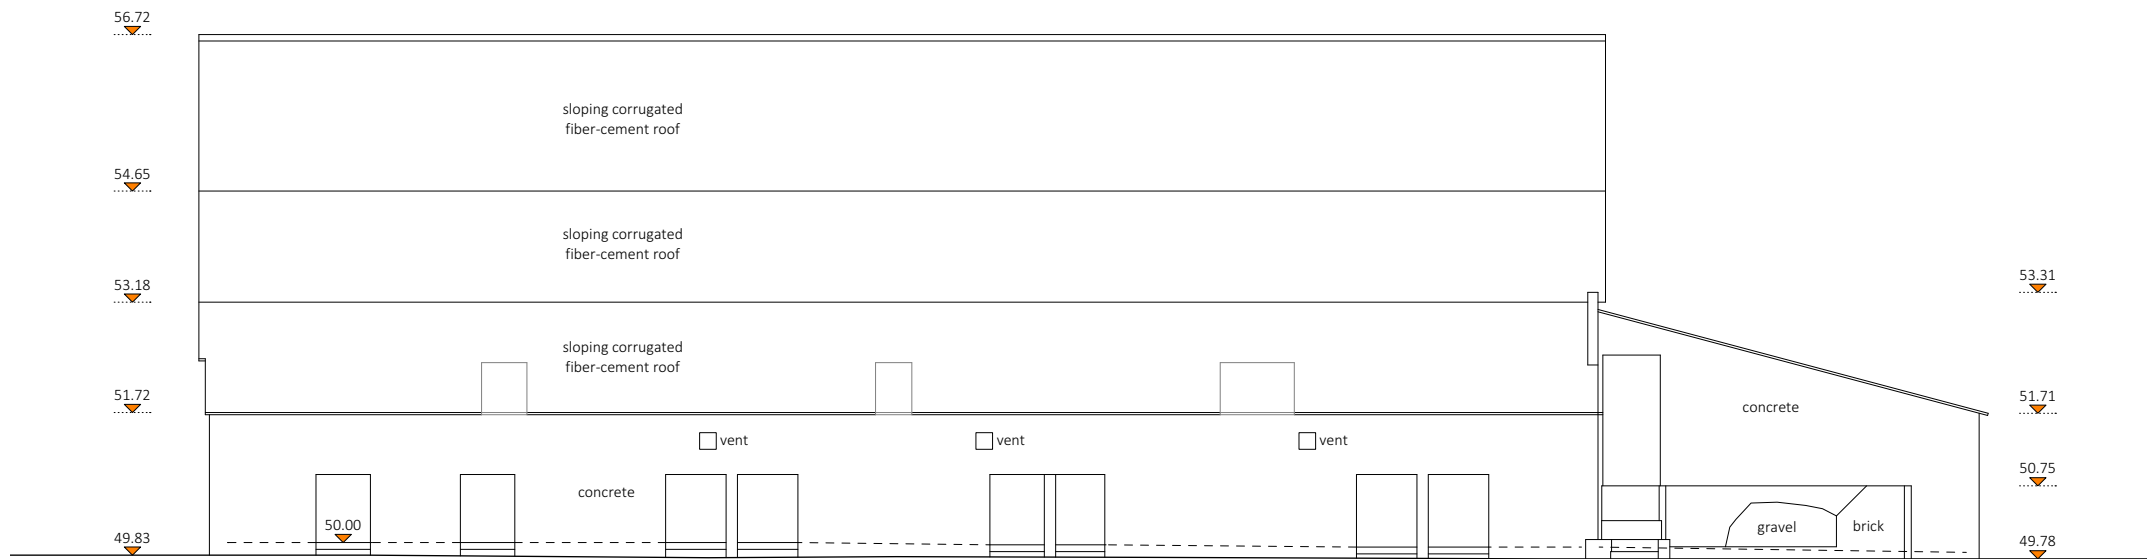

ELEVATION 16 AS EXISTING | 1:100 @ A2

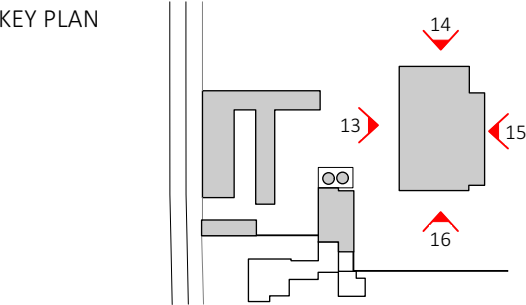

012345Metres				
No.	Date	By.	Comments	
Revisions				
Status				
PLANNING				
Project				
Kirby Manor Farm				
Crawshaw Architects LLP				
27 Almeida Street London N11TD tel: +44 (0)7939 215 114				
Title				
ELEVATIONS AS EXISTING				
Drawing Number				
164 SVY 10.03				
Drawn	Checked	Scale	Date	Revision
PD	AC	1:100 @ A2	21.11.24	-