


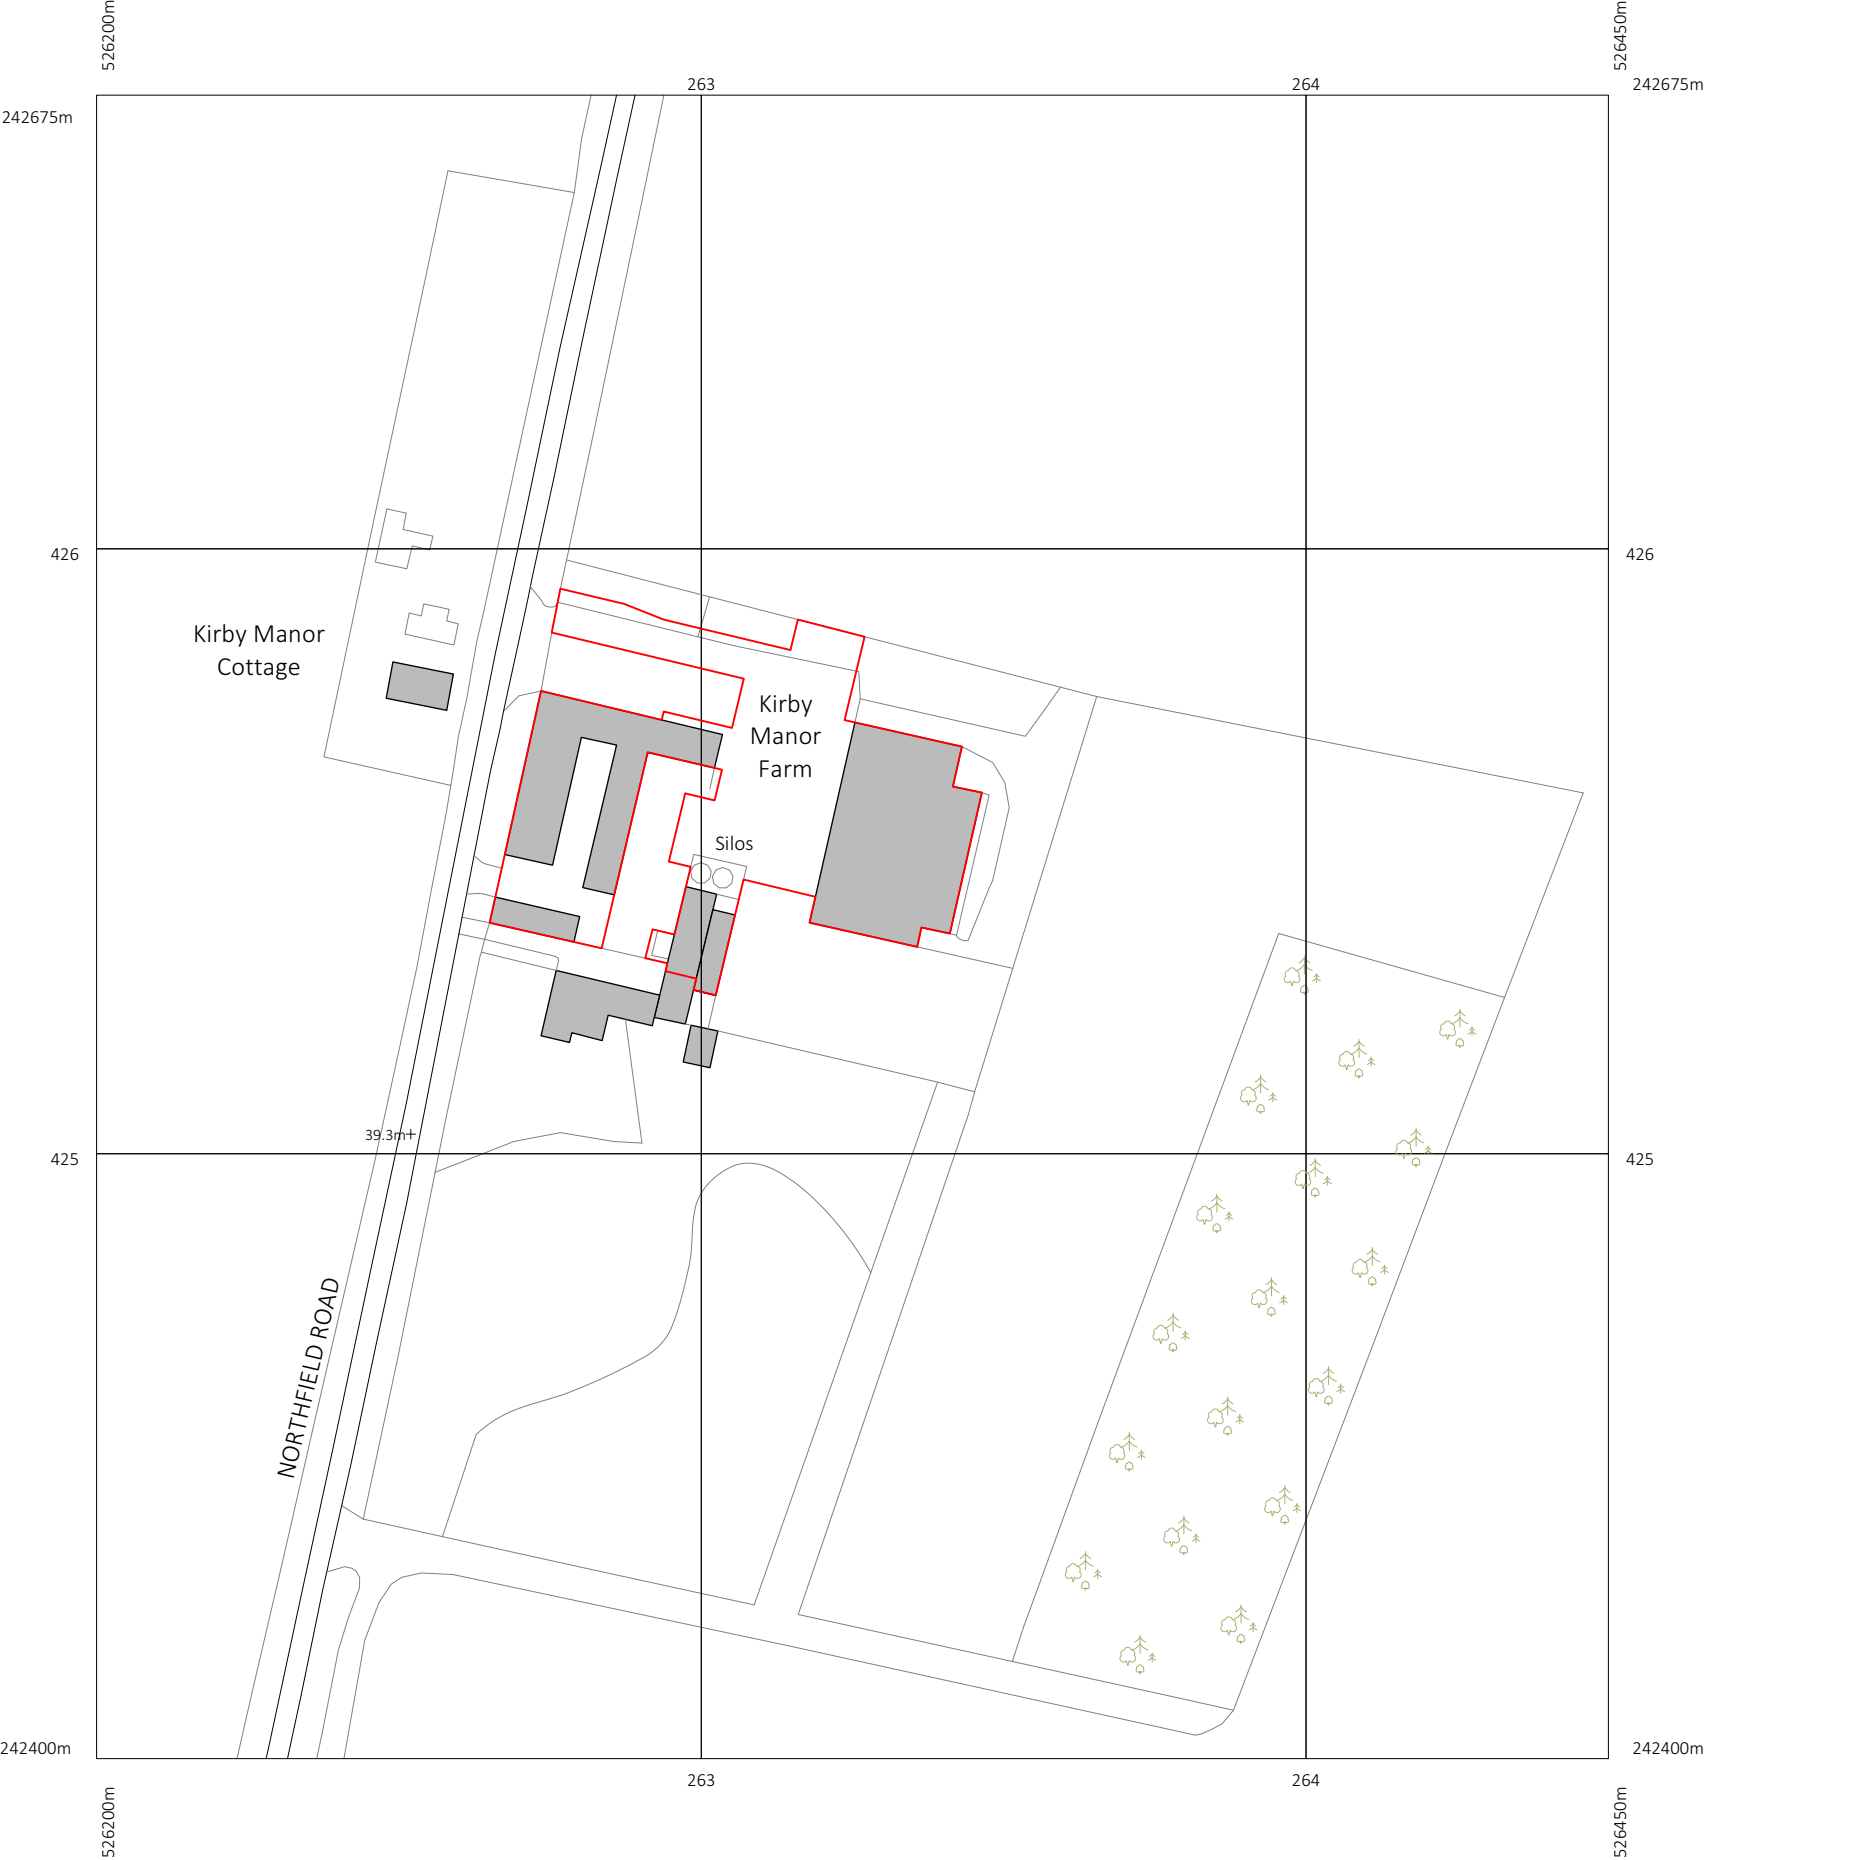

No.	Date	By	Comments	
Revisions				
Status				
PLANNING				
Project				
Kirby Manor Farm				
Crawshaw Architects LLP				
27 Almeida Street London N1 1TD tel: +44 (0)7939 215 114				
Title				
LOCATION PLAN				
Drawing Number				Sheet
164 OS 00				
Drawn	Checked	Scale	Date	Revision
PD	AC	1:1250 @ A3	21.11.24	