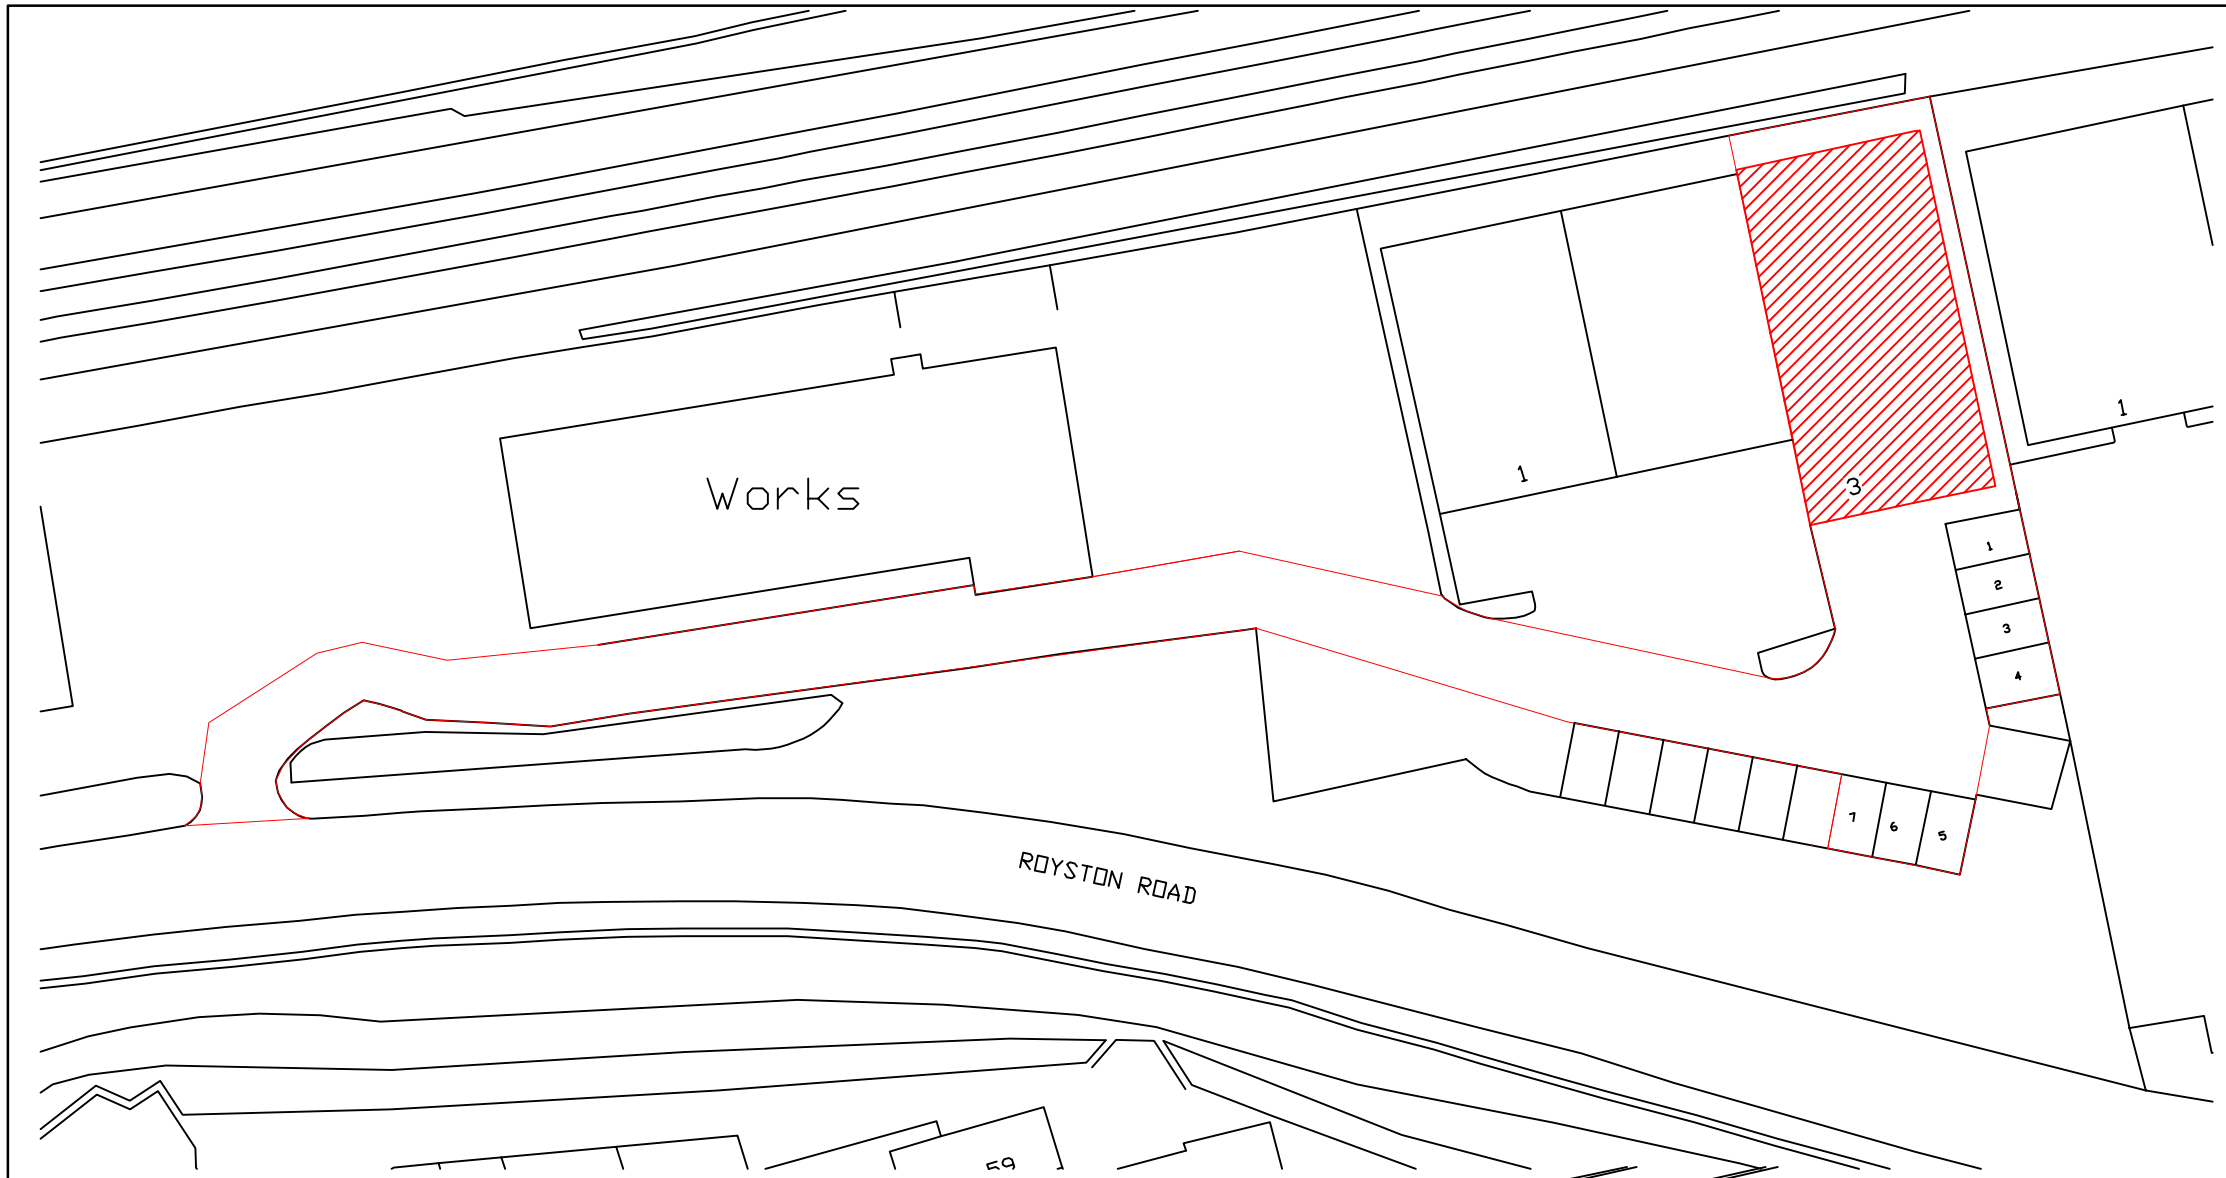

Notes

1) Do not scale this drawing.
2) All levels and dimensions to be checked on site.
3) This drawing is to be read in conjunction with all relevant consultants drawings and specifications.
4) This drawing is Copyright and must not be reproduced without prior written agreement
5) It is the responsibilty of the client to ensure that the party wall matters are attended to.
6) The drawings should be checked by the local authority Building Control Office or other appropriate checking authority prior to commncement of the building works.

Amendments

*

Proposed Block Plan
Scale 1:500

20 0 20

Metres

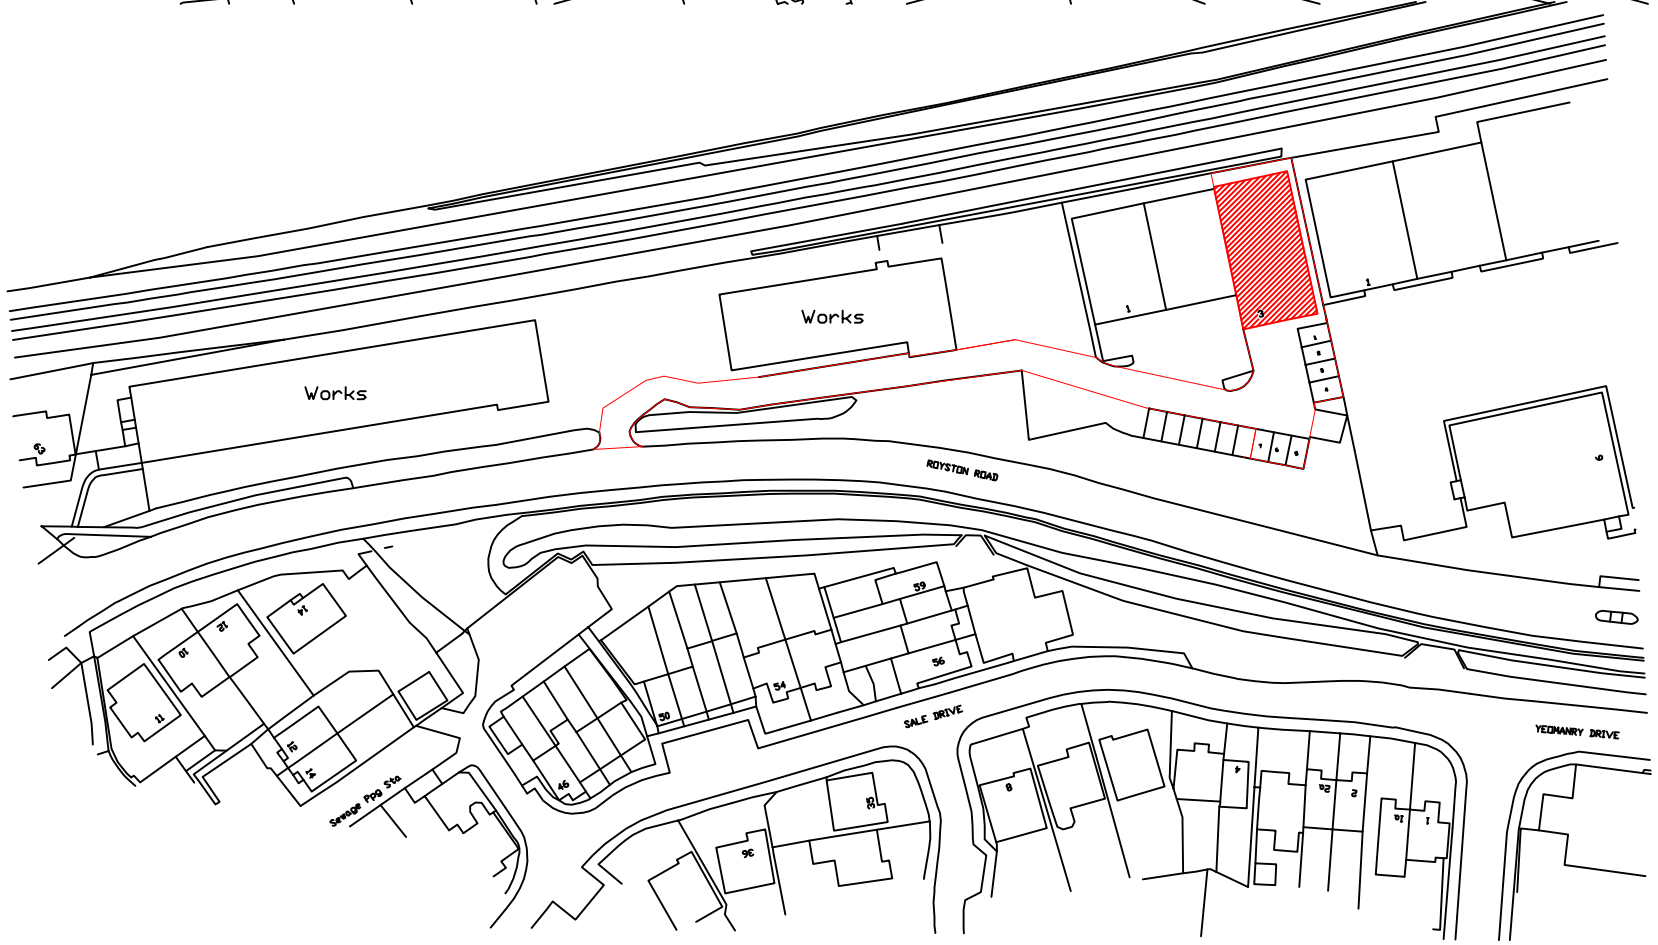

Location Plan
Scale1:1250

0 10 20 30 40 90 60 70 80

Metres

Ordnance Survey (c) Crown Copyright 2018. All rights reserved. Licence number 100022432

Client
Dignity

Site
Unit 3
Royston Road
Baldock
SG7 6PA

Job
Change of Use

Title
Planning - Location Plans

Scale
Various @ A3

Drawn by
LF

Date
April 2018

Drawing no.
D298/05

LF Architecture Ltd
architectural consultants

Monkyn Pyn, Thornwell Road,
Wilmington, East Sussex,
BN26 6RL
Telephone/Fax: 01323 489767
Mobile: 07973 349724
e-mail: mail@lfarchitecture.co.uk
Company no. 5123995