


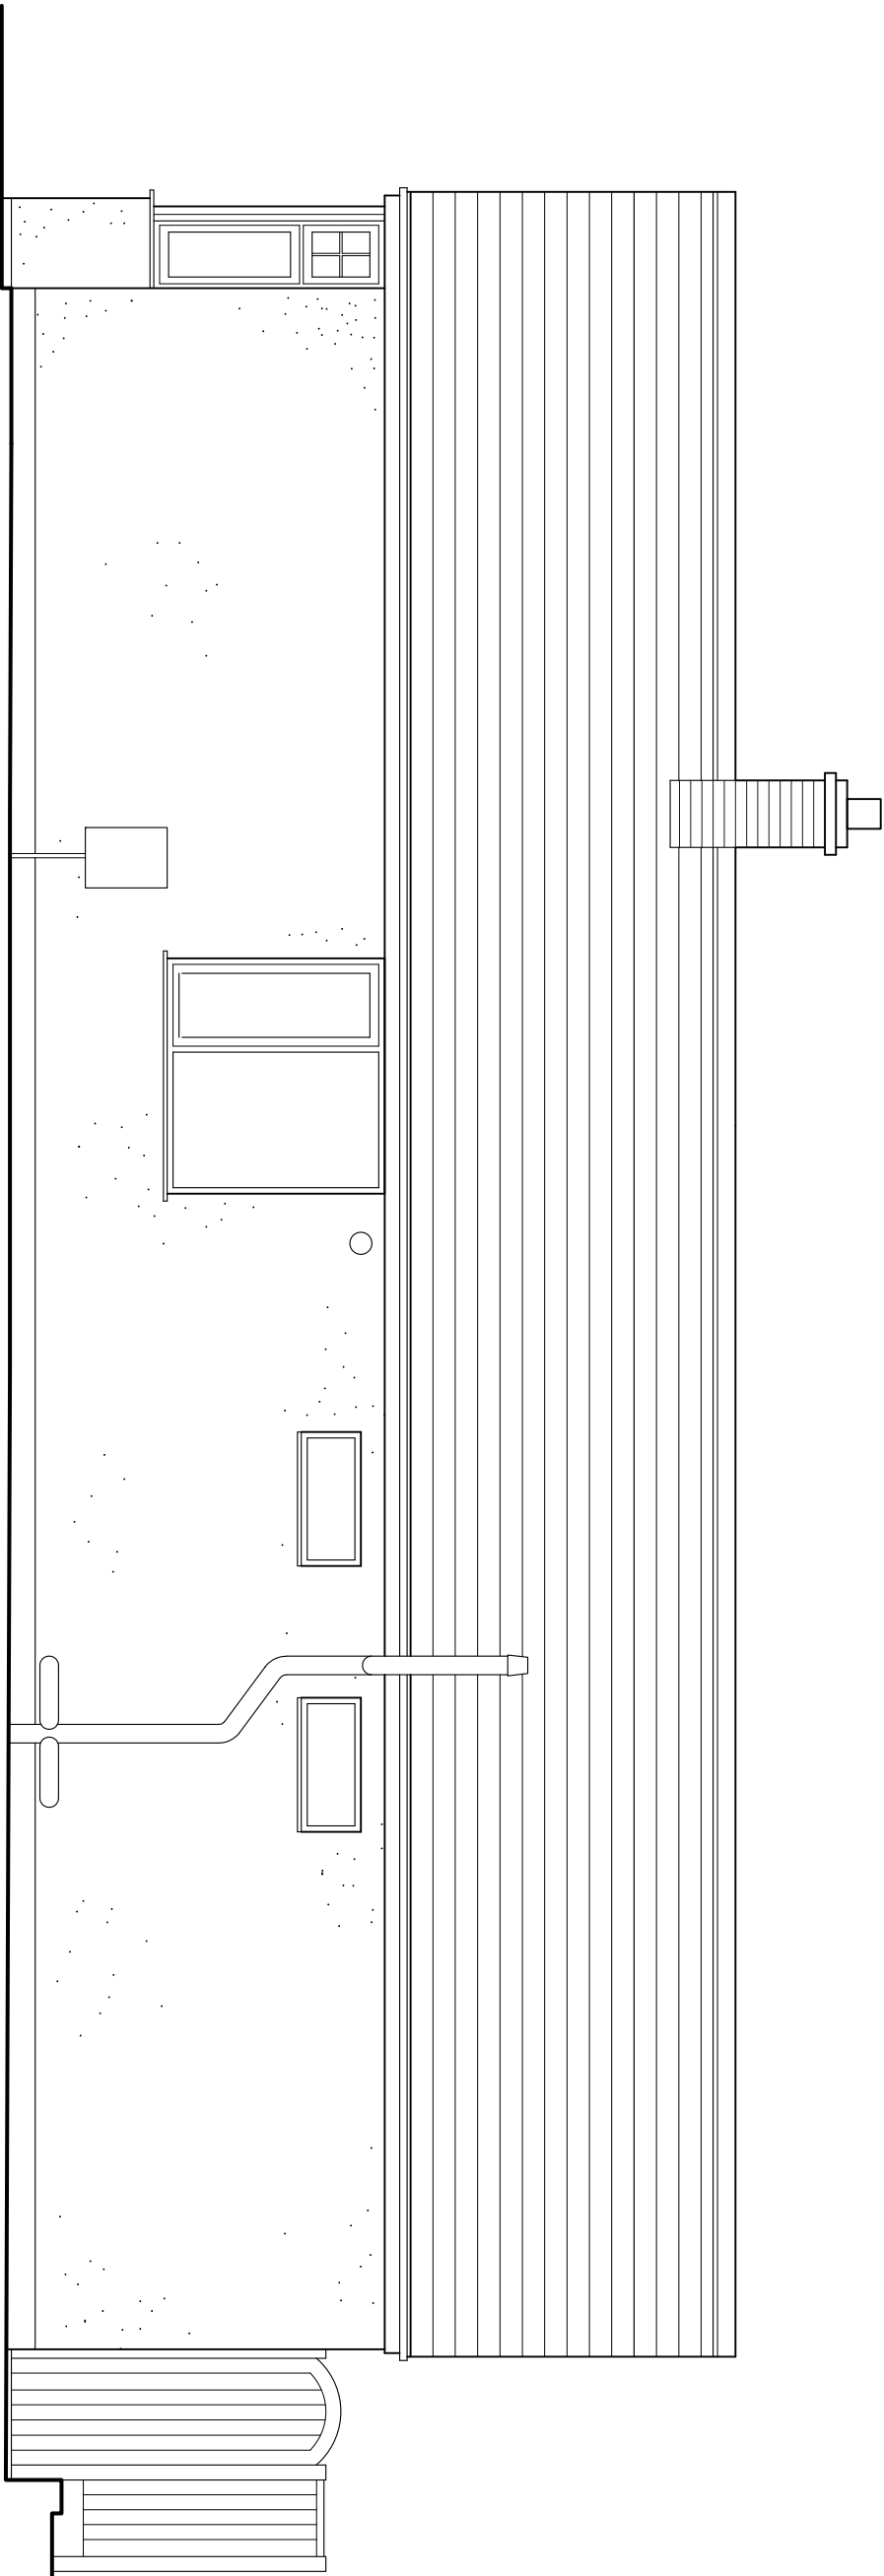

Side Elevation
Scale 1 / 50



For:		Job:	
Mr. N. Winter.		49 Redhoods Way West, Letchworth	
		Title:	
		Existing Side Elevation 2	
Scale:		Date:	
1:50 @ A3		February 2024	
Dwg No:			
NWM / 2023 / S7			
		Rev:	