


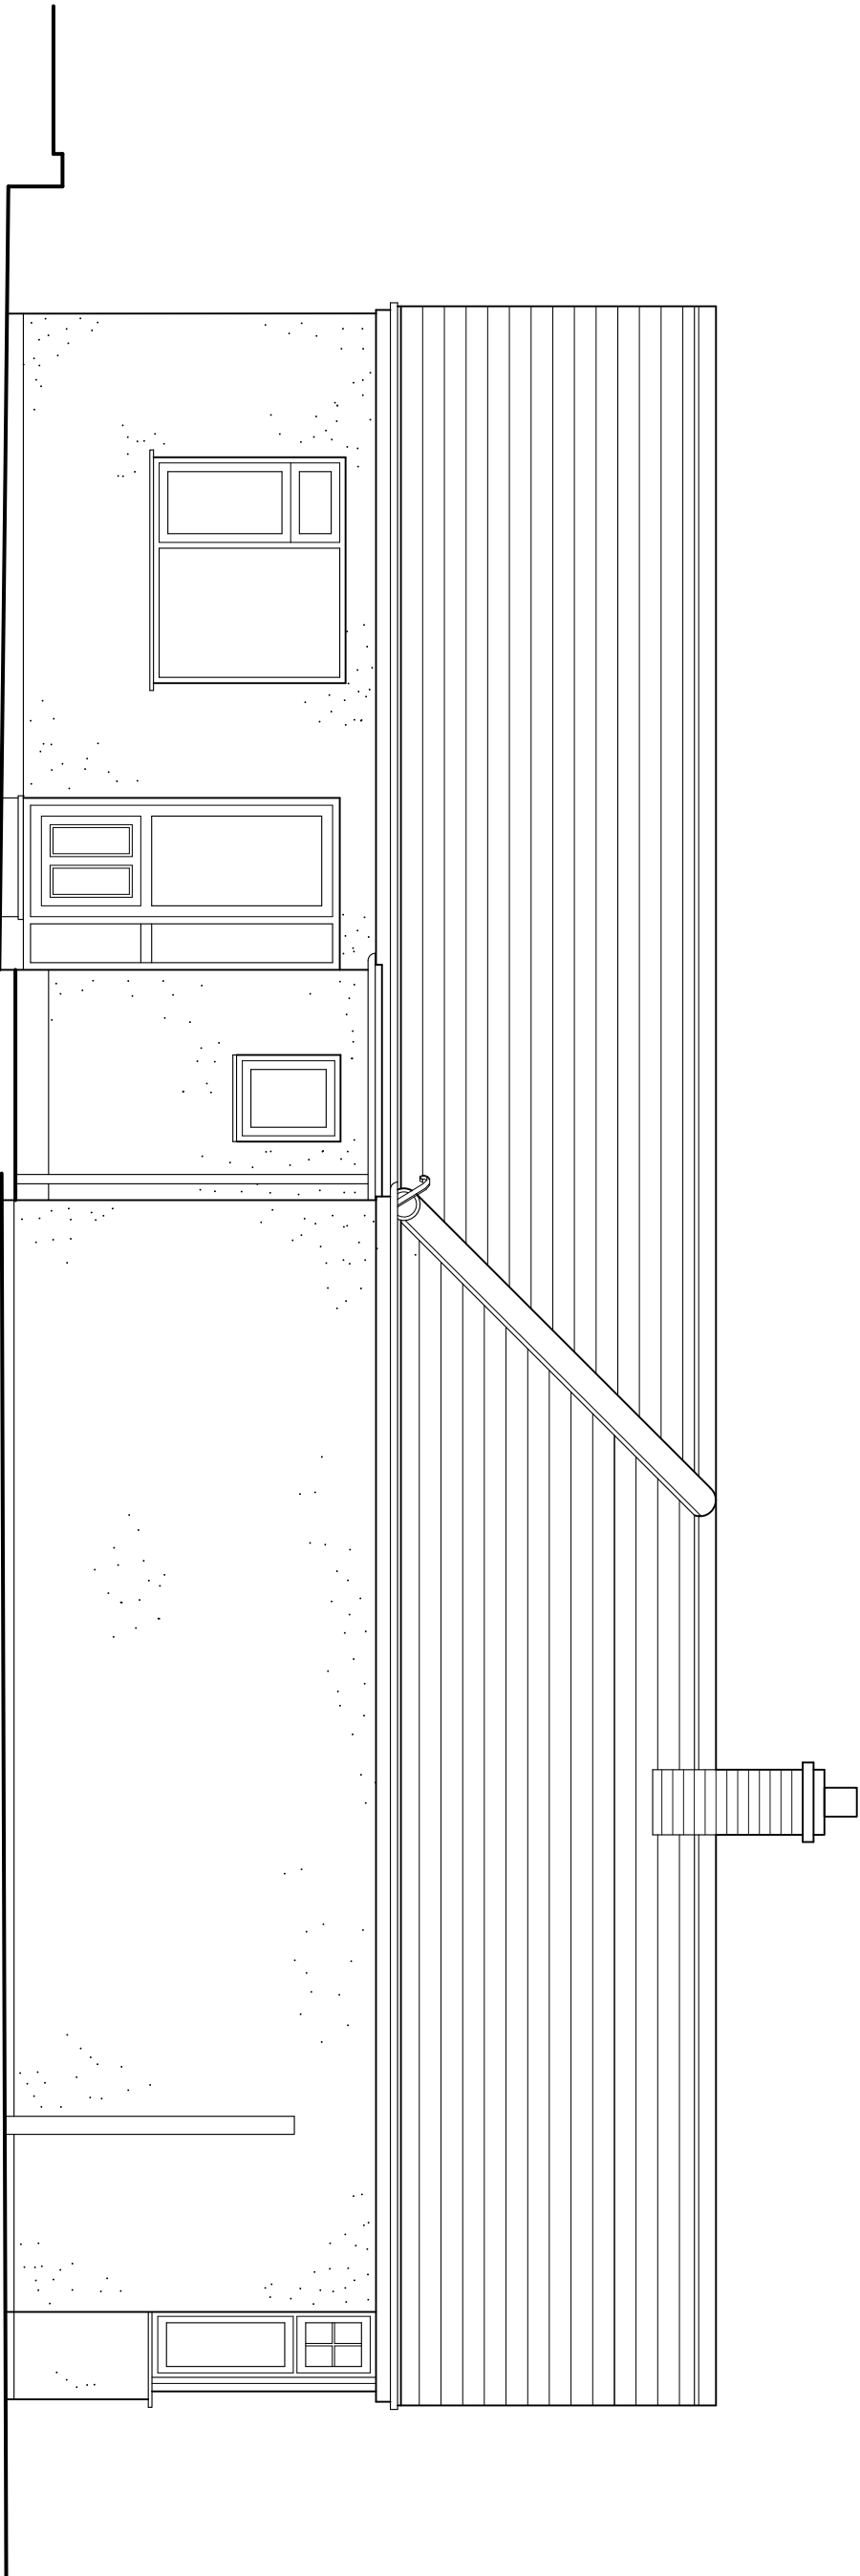

Side Elevation

Scale 1 / 50



For:		Job:	
Mr. N. Minter.		49 Redhoods Way West, Letchworth	
		Title:	
		Existing Side Elevation 1	
		Scale:	Date:
		1:50 @ A3	February 2024
Dwg No:		Rev:	
NWM / 2023 / S5			