


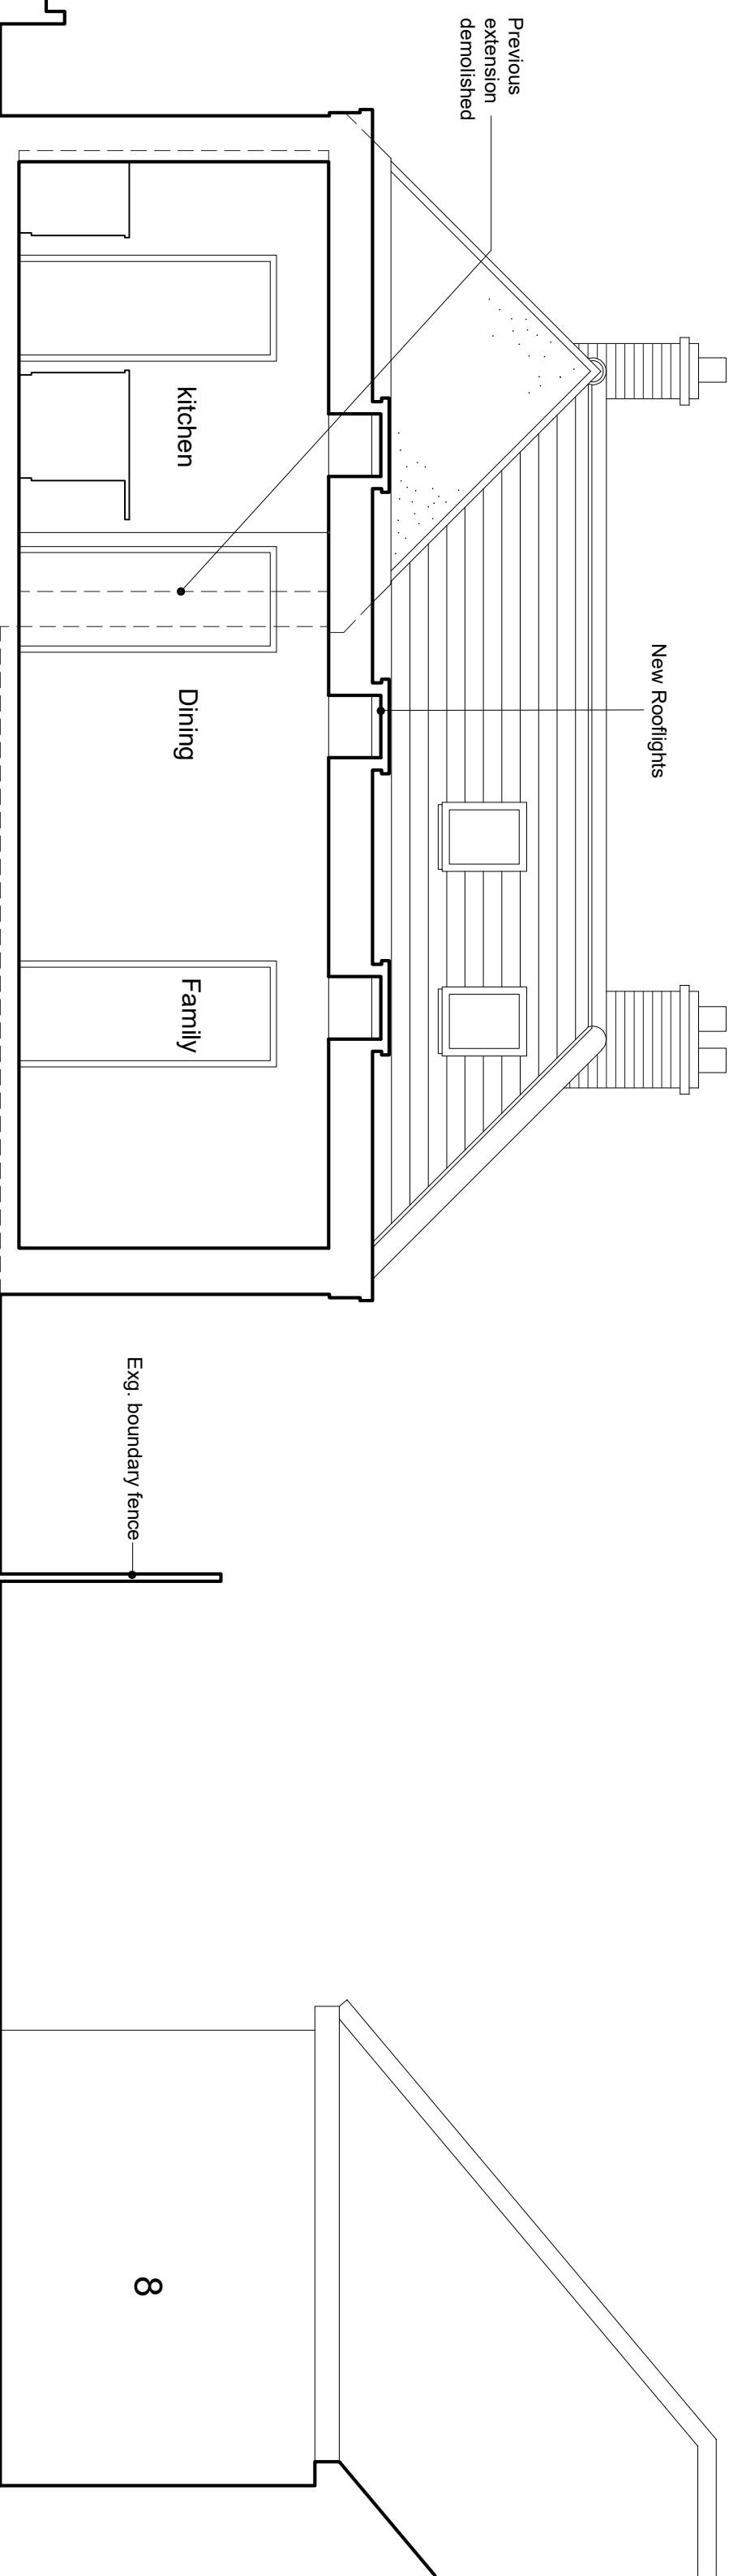

Section B - B

Scale 1 / 50



|                            |         |                                  |       |           |
|----------------------------|---------|----------------------------------|-------|-----------|
| For:<br><br>Mr. N. Minter. | Job:    | 49 Redhoods Way West, Letchworth |       |           |
|                            | Title:  | Proposed Section B - B           |       |           |
|                            | Scale:  | 1:50 @ A3                        | Date: | June 2024 |
|                            | Dwg No: | NWM / 2023 / P9                  |       | Rev:      |