


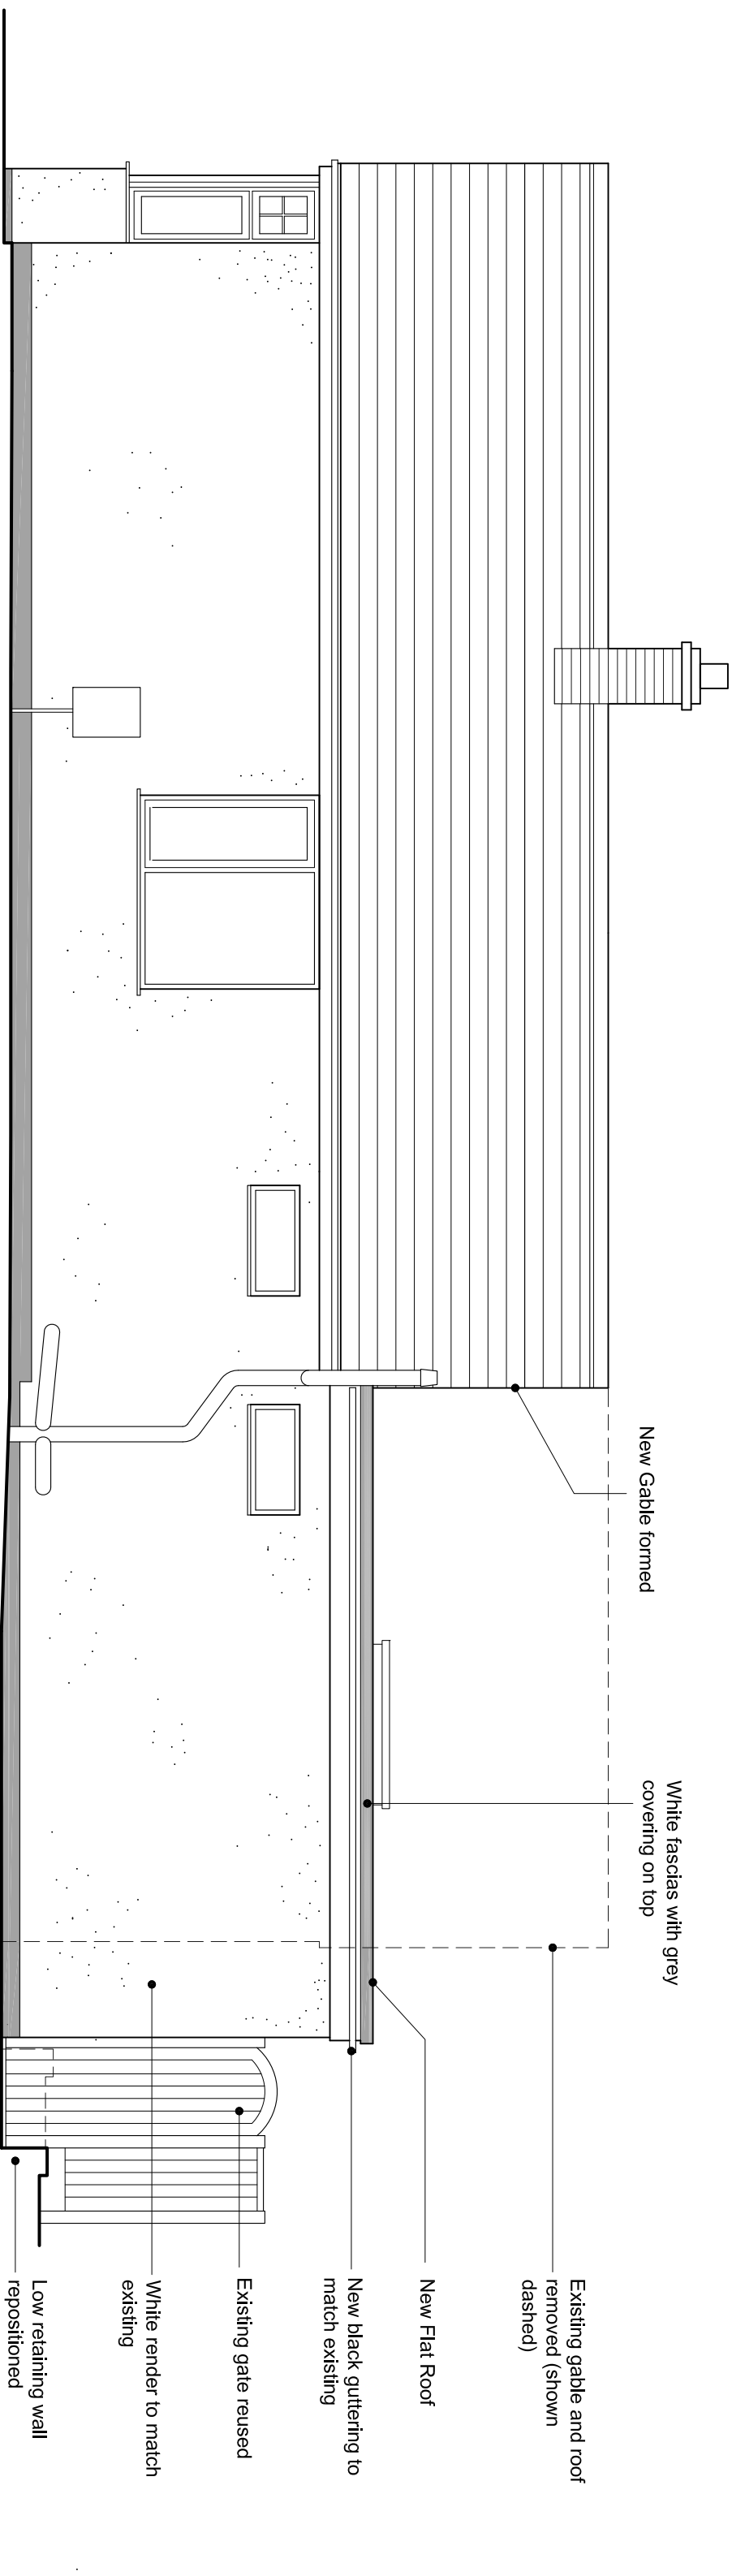

Side Elevation

Scale 1 / 50



For: Mr. N. Minter.	Job:	49 Redhoods Way West, Letchworth		
	Title:	Proposed Side Elevation 2		
	Scale:	1:50 @ A3		Date:
	Dwg No:	NWM / 2023 / P6		Rev: