


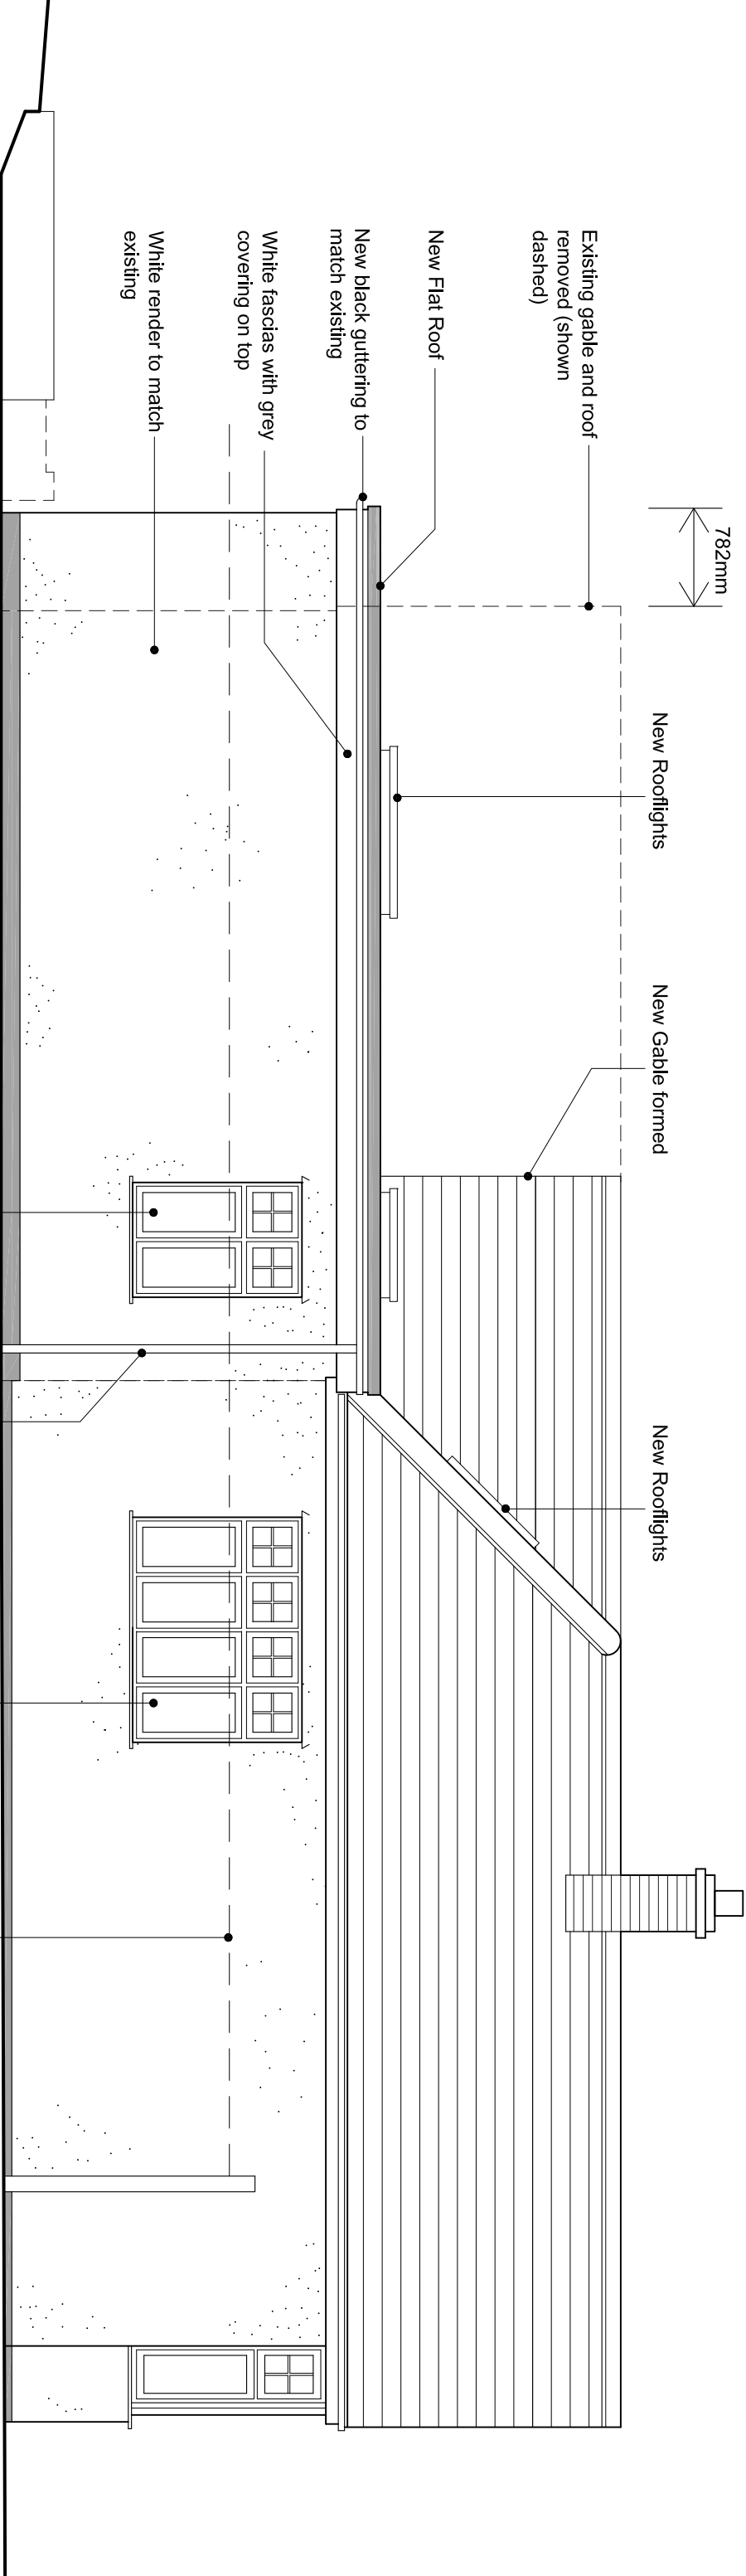

Side Elevation

Scale 1 / 50



For: Mr. N. Minter.	Job: 49 Redhoods Way West, Letchworth		
	Title: Proposed Side Elevation 1		
	Scale: 1:50 @ A3	Date: April 2024	
	Dwg No: NWM / 2023 / P4	Rev:	