


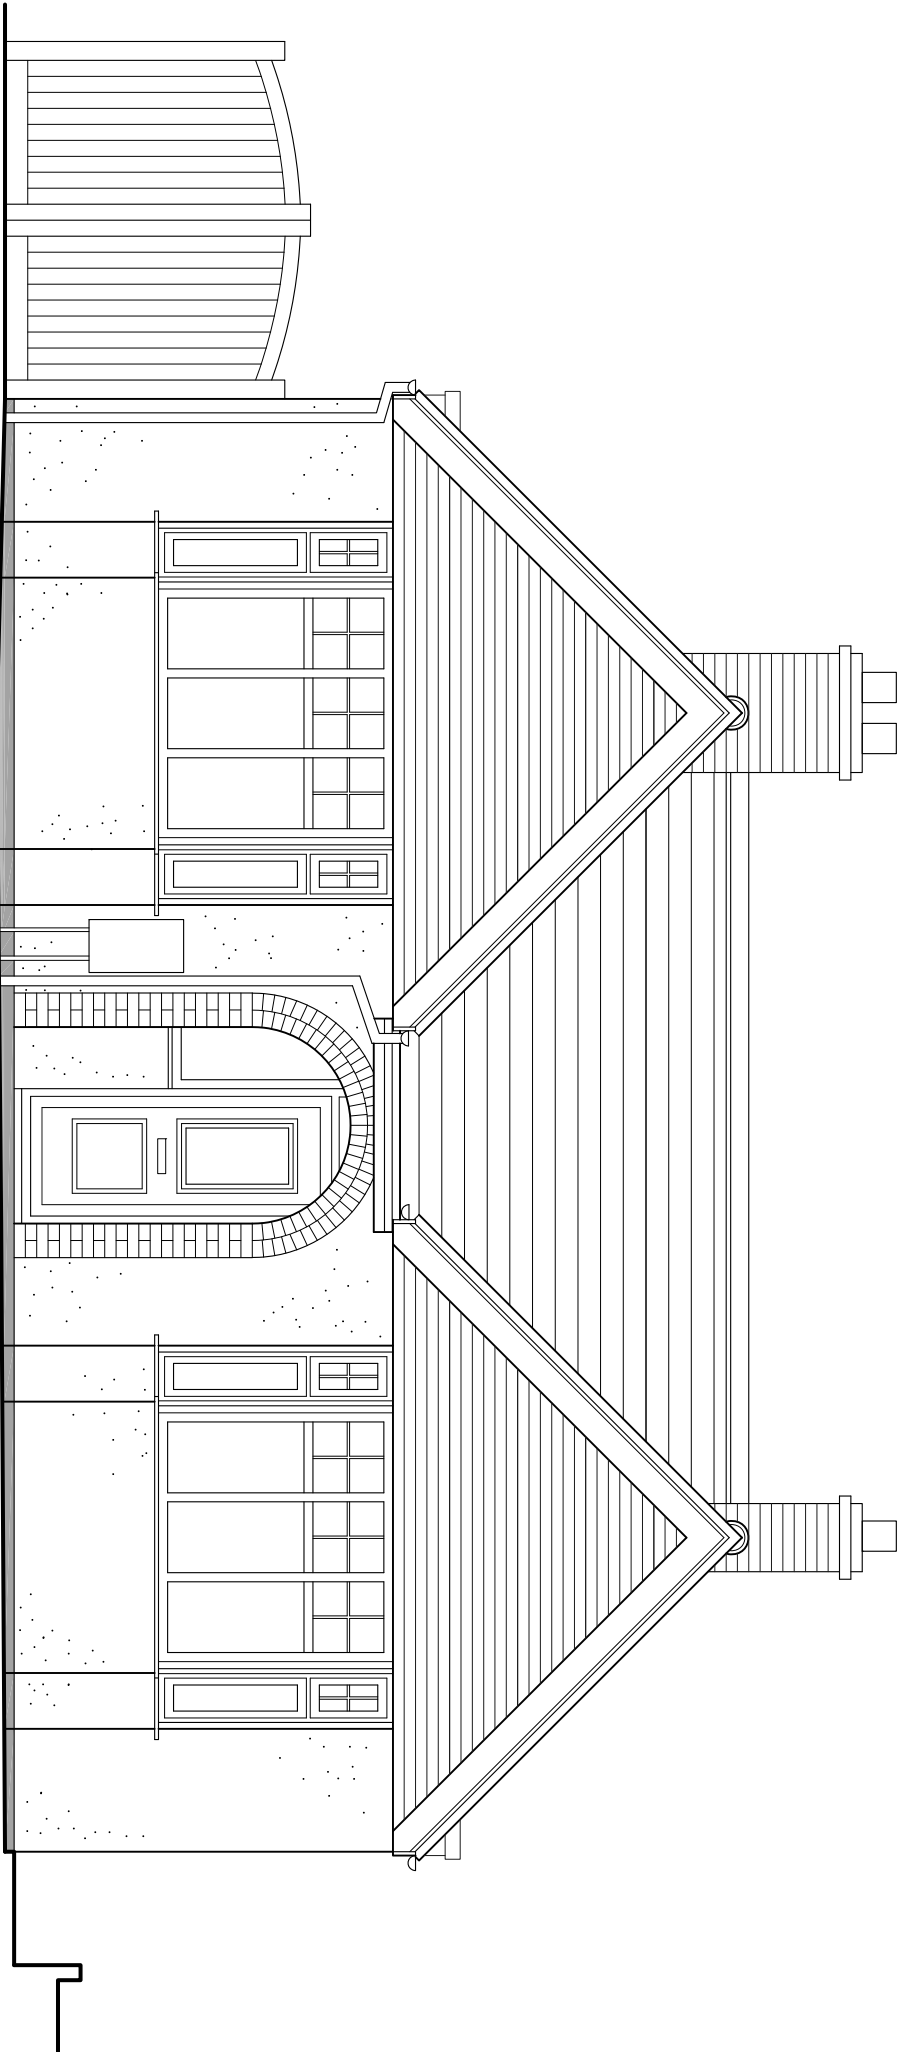

Front Elevation

Scale 1 / 50



For: <
