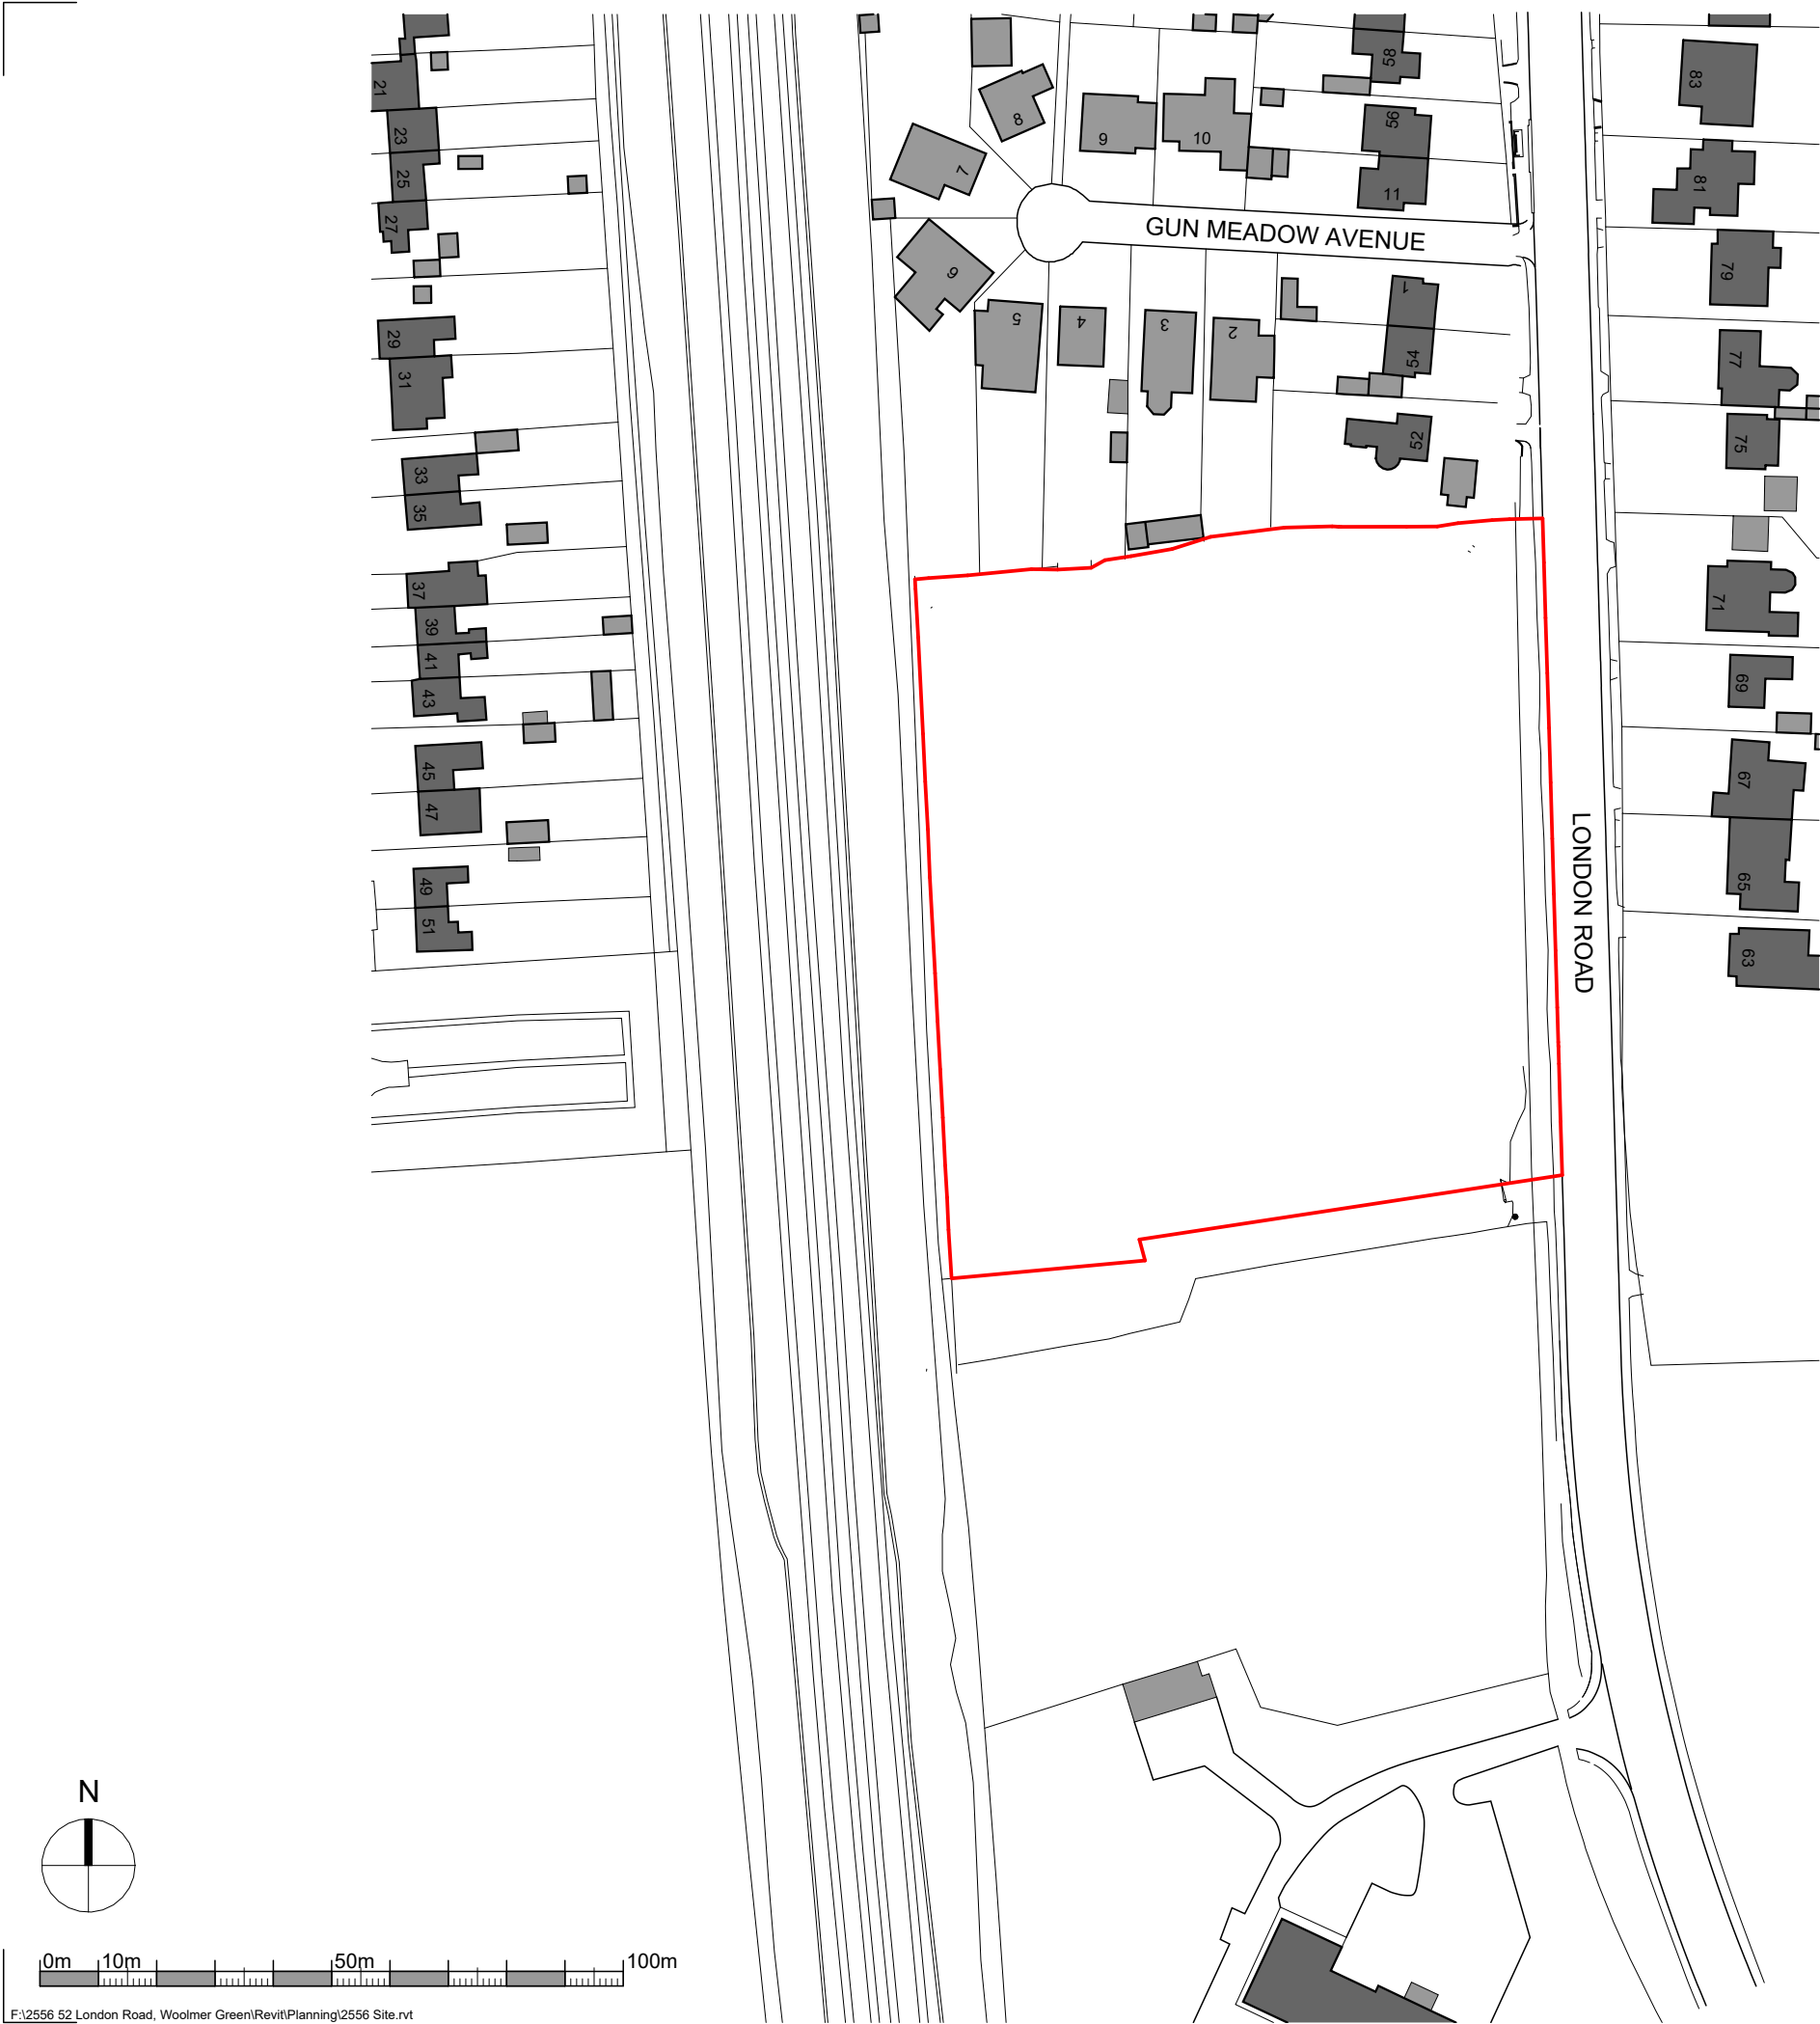


F:\2556 52 London Road, Woolmer Green\Revit\Planning\2556 Site.rvt

NOTES:

This drawing is the property of Boast Architects and is issued on the condition that it is not reproduced, disclosed or copied to any unauthorised person without written consent.

This drawing is to be read together with the specification and related drawings.

© BOAST ARCHITECTS

REVISIONS:

Rev	By	Chk	Date	Description
A	JG		17.2.25	Revised Red Line

PLANNING

Project:
Residential Development
Land Adjacent 52 London Road
Woolmer Green

Title:
Location Plan

Drawn:	Chk'd:	Date:	Scale:	Size:
JG		31.1.2022	1 : 1250	A3
Project No:	Drawing No:			Rev:
2556	PL01			A

BOAST ARCHITECTS

T 01438 365000

E architects@boastarchitects.com

W boastarchitects.com

8 Gateway 1000, Whittle Way, Stevenage, Hertfordshire, SG1 2FP