

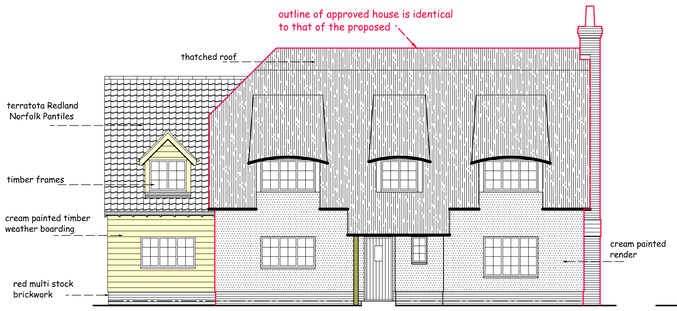

FRONT ELEVATION



SIDE ELEVATION



REAR ELEVATION

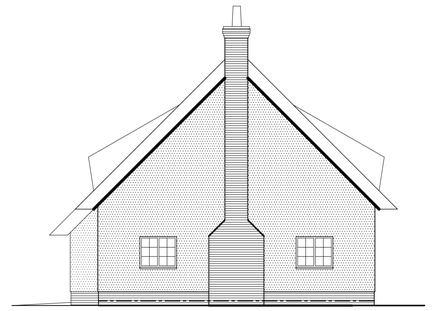

SIDE ELEVATION

Project

PROPOSED DETACHED
DWELLING ON LAND TO
R/O HILL TOP, PUDDING LANE,
BARLEY, HERTS SG8 8JX

Client

MRS M JUSTICE

Drawing

PROPOSED DWELLING

Scale 1:50 & 1:100 @ A1 Drawn C.R

Checked Date Feb 18

Drawing No.

JUS/17/03d

This drawing and design is copyright and must not be reproduced in part or in whole without prior written consent. Contractors must verify all dimensions on site before commencing work

No.	Date	Revision	Initial
d	May18	pantiled roof over extn	
c	Mar 18	bi fold doors	

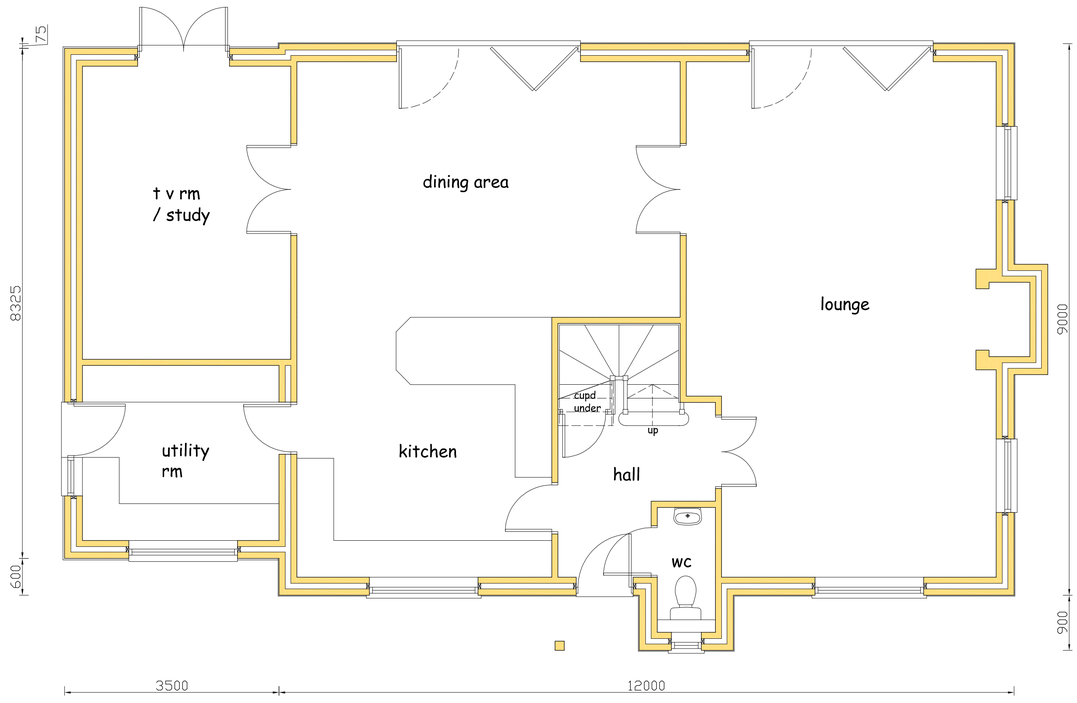

GROUND FLOOR PLAN

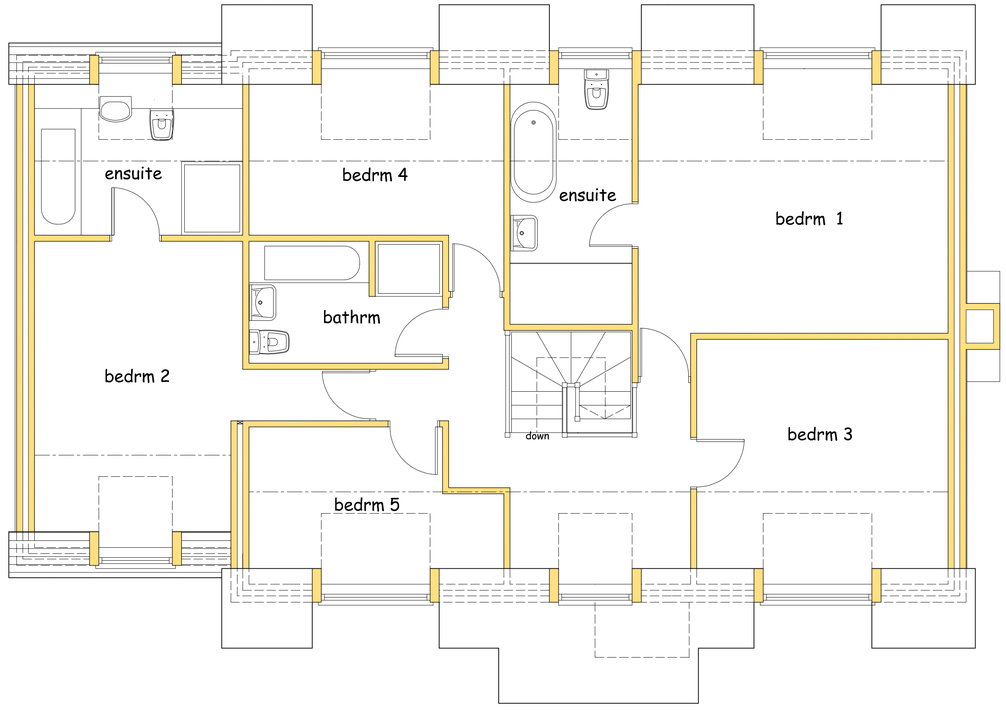

FIRST FLOOR PLAN

