


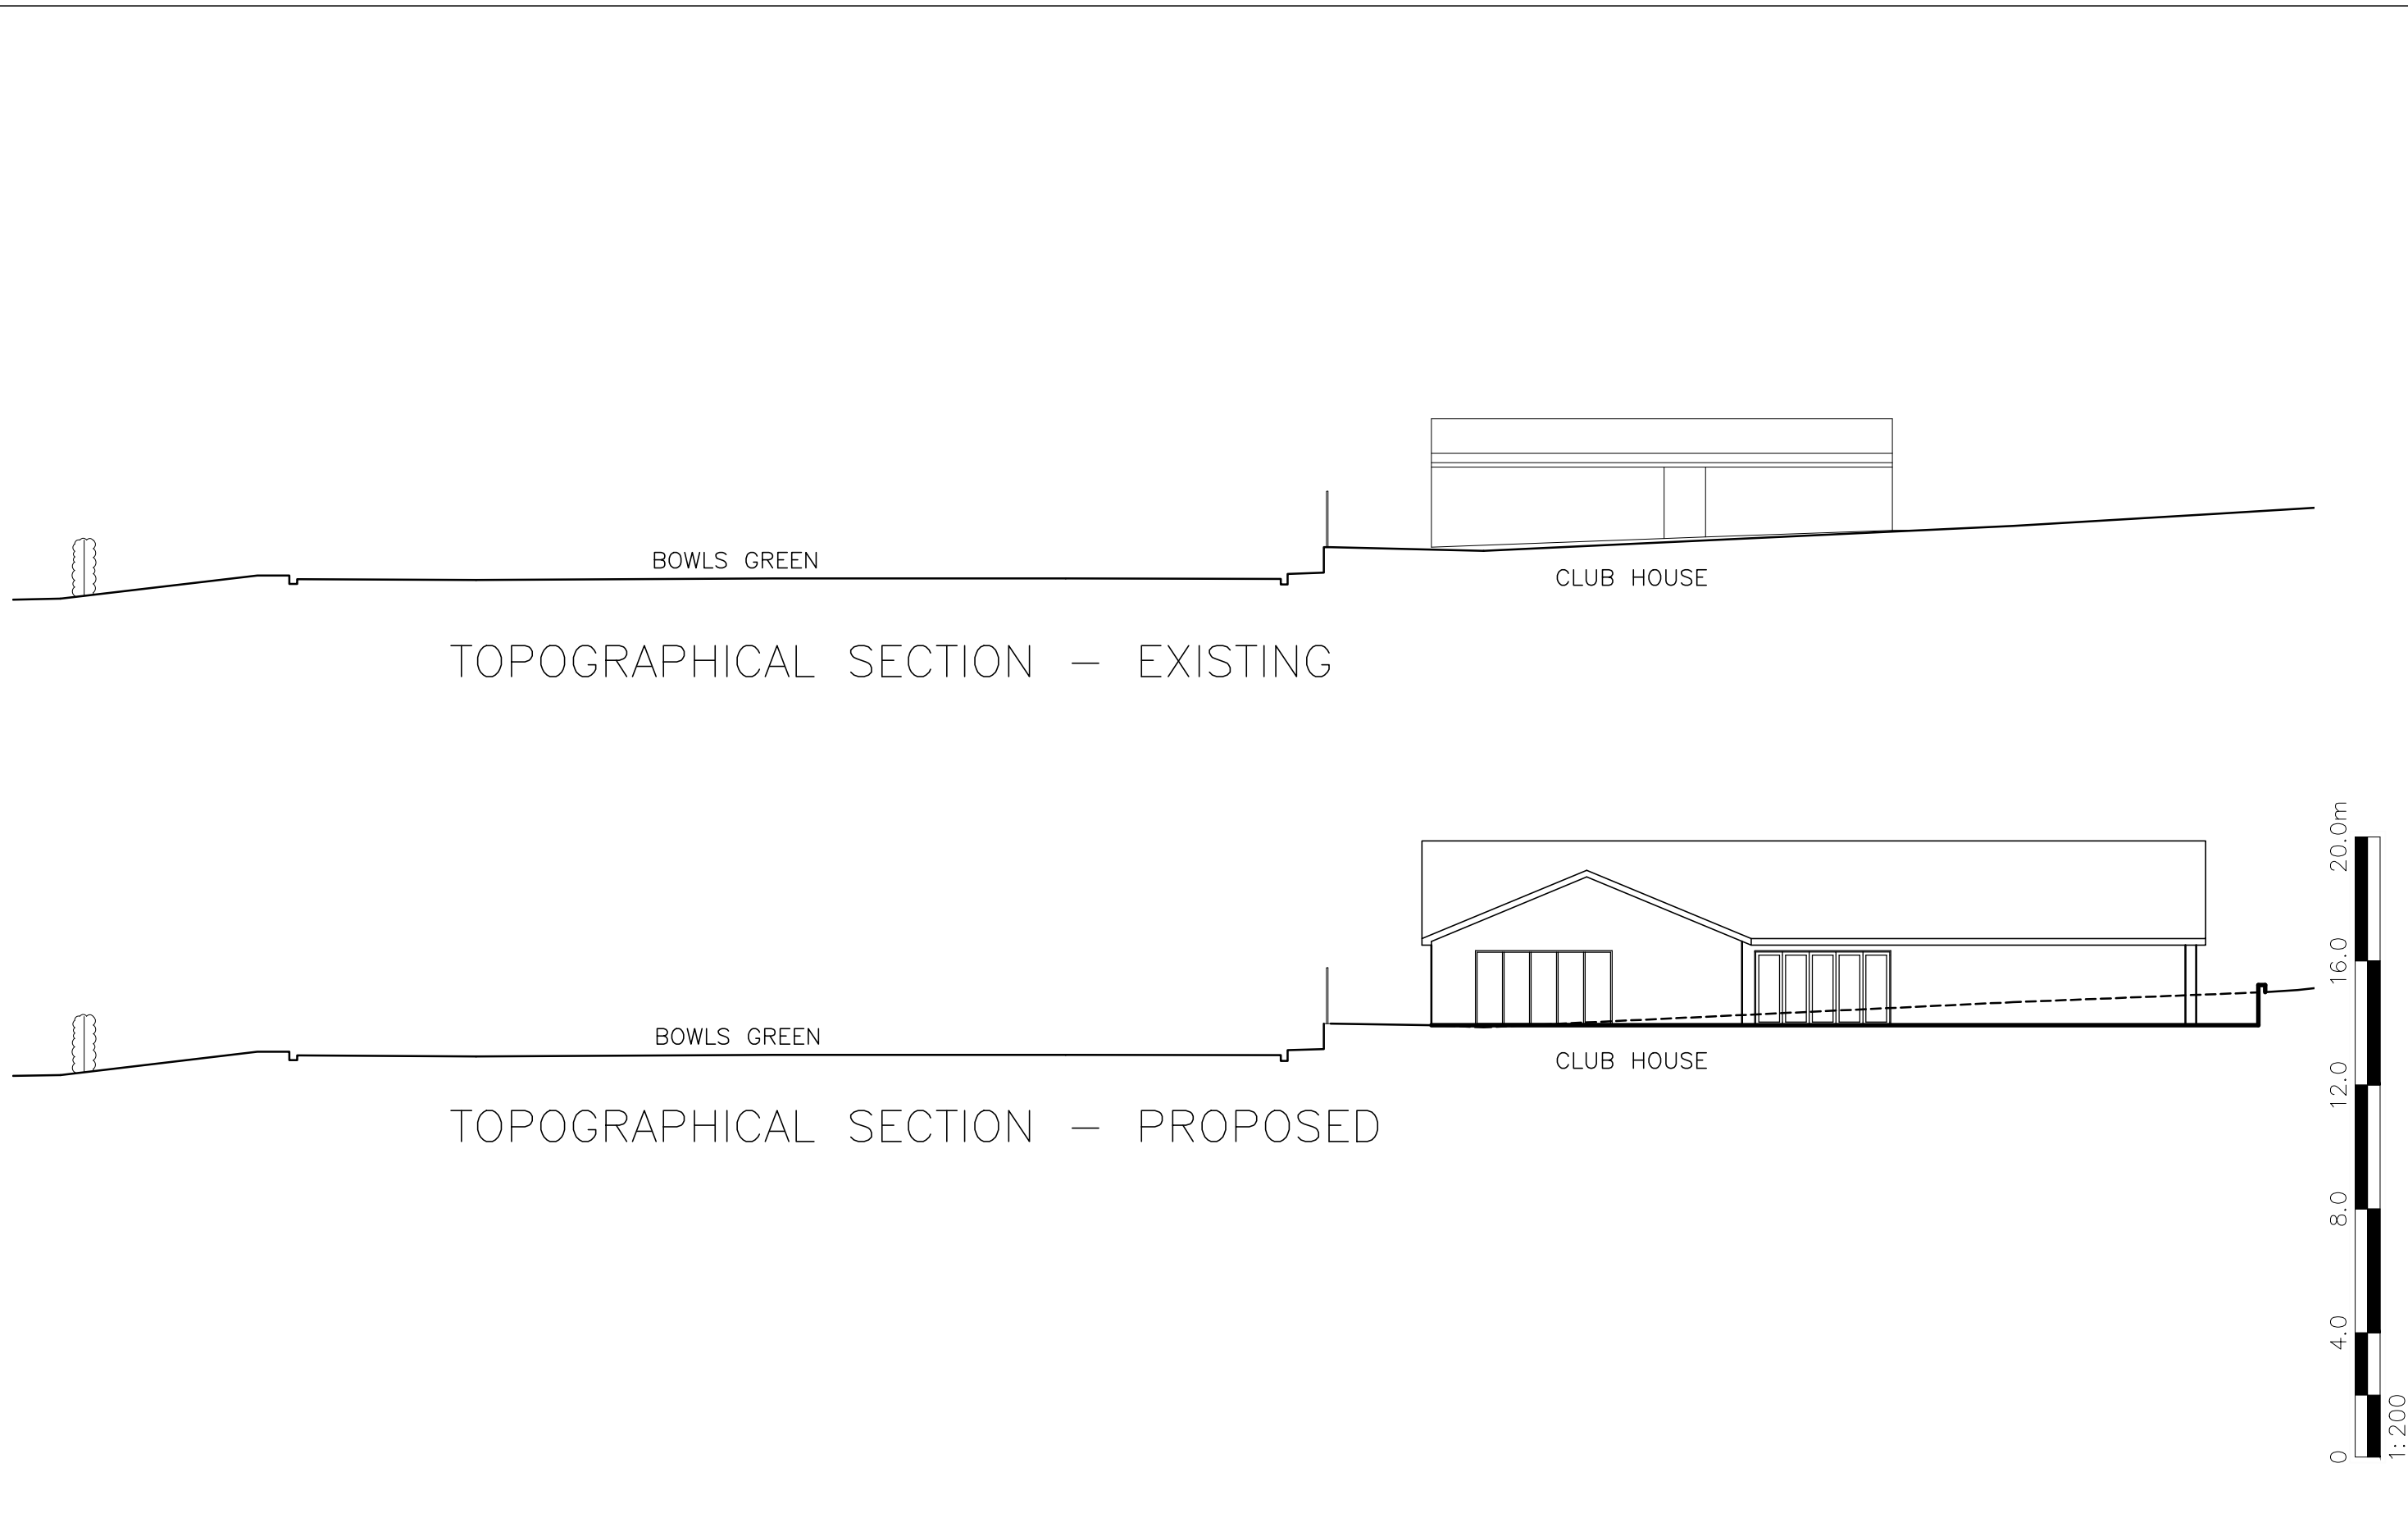

NOTES AND REVISIONS No dimensions are to be scaled from this drawing. All stated dimensions must be verified on site. Lobs Design must be advised of any discrepancies. This drawing must be read together with the specification/Bill of Quantities and related drawings. This drawing is for the purpose of obtaining Planning & Building Regulations Approval only. Should the contractor use them to build from then they assume full responsibility for the design.								Client				Drawing Title											
												Orchards Close				Topographical Sections							
												St Ippolyts				Existing & Proposed							
												SG4 7RH											
								Project				Replacement Sports and Social Club				Scale		Date		Drawn		Checked	
																As Shown		April 2024		KRL			
																Project No		Drawing No		Revision			
																LD684		P07		A			