
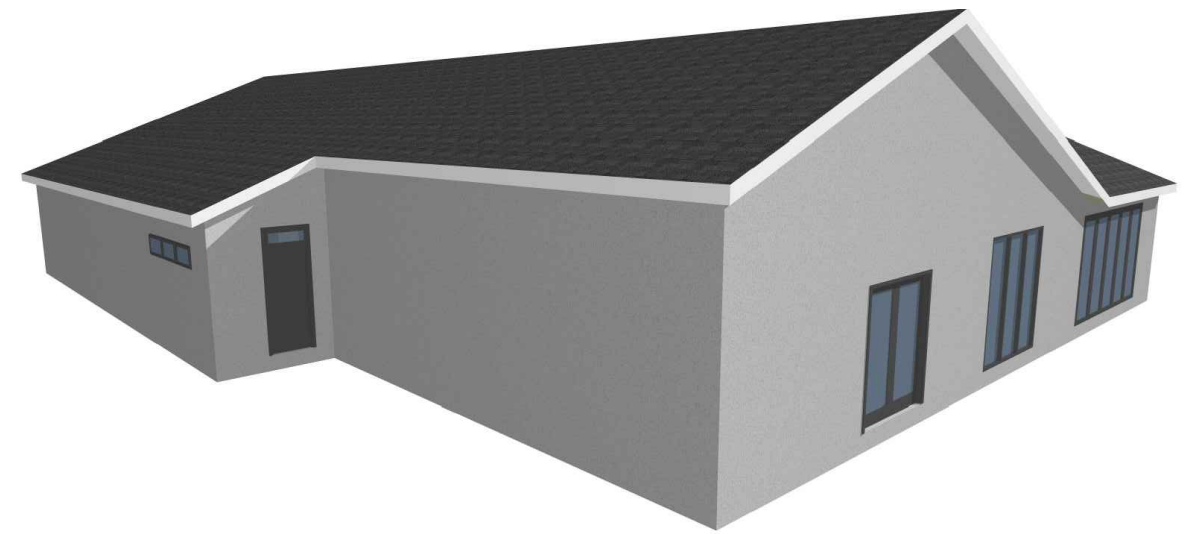
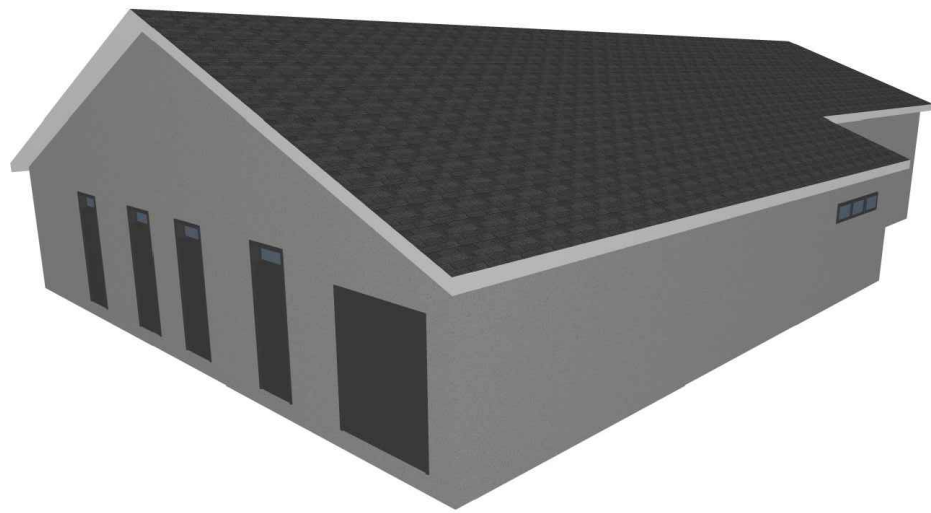


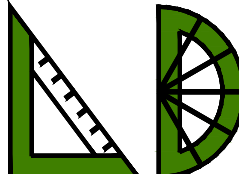

PROPOSED IMAGES
MATERIALS SHOWN ARE GENERIC

NOTES AND REVISIONS No dimensions are to be scaled from this drawing. All stated dimensions must be verified on site. Lobs Design must be advised of any discrepancies. This drawing must be read together with the specification/Bill of Quantities and related drawings. This drawing is for the purpose of obtaining Planning & Building Regulations Approval only. Should the contractor use them to build from then they assume full responsibility for the design.										Client Orchards Close St Ippolyts SG4 7RH		Drawing Title Proposed Images – Elevation							
												Scale As Shown		Date April 2024		Drawn KRL		Checked	
												Project No LD684		Drawing No P08		Revision A			
A AMENDED TO SUIT NEW SPORTS ENGLAND LAYOUT		ipl				24.09.24						 Lobs Design Architectural Services Devonshire B.C. Works Road, Letchworth Garden City Hertfordshire, SG6 1GJ T: 01462 488212 M: 07960 006077 E: info@lobs-design.co.uk LGCHF Garden City Heritage Awards Winning Designer							
REV DESCRIPTION		DRWN		CHKD		DATE													