This drawing is copyright.



EXISTING FRONT ELEVATION

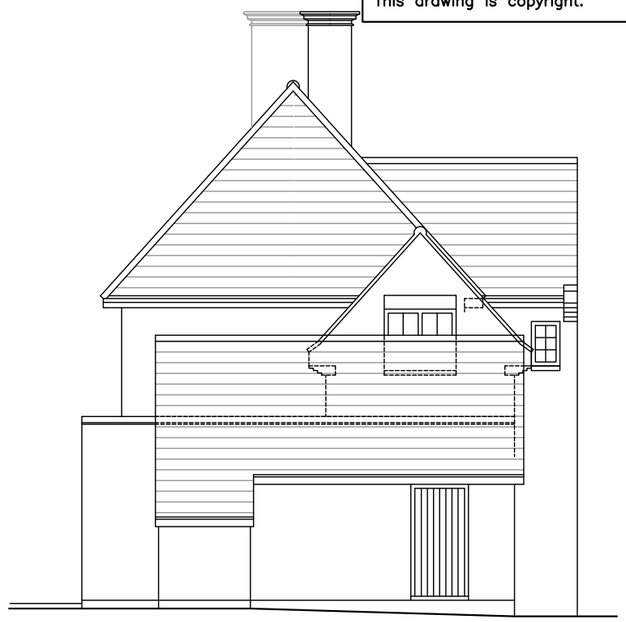

EXISTING SIDE ELEVATION

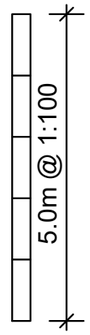



EXISTING SIDE ELEVATION



EXISTING REAR ELEVATION

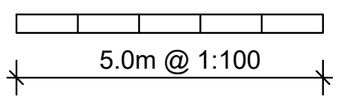

Rev.	Description.	Date.

AT Design (Welwyn) Ltd
Architectual Design Services
22 School Lane, Welwyn, Herts AL6 9PH
Tel: 07931703297 - email: adamtrigg@hotmail.com

Title; Proposed extension
Glebe House
Ashanger Lane, Clothall
Herts, SG7 6RE
Existing elevations

Scale : 1:100 @ A3
Date : April 2017
Drawn by: AT

Drg.No: AT494–22