


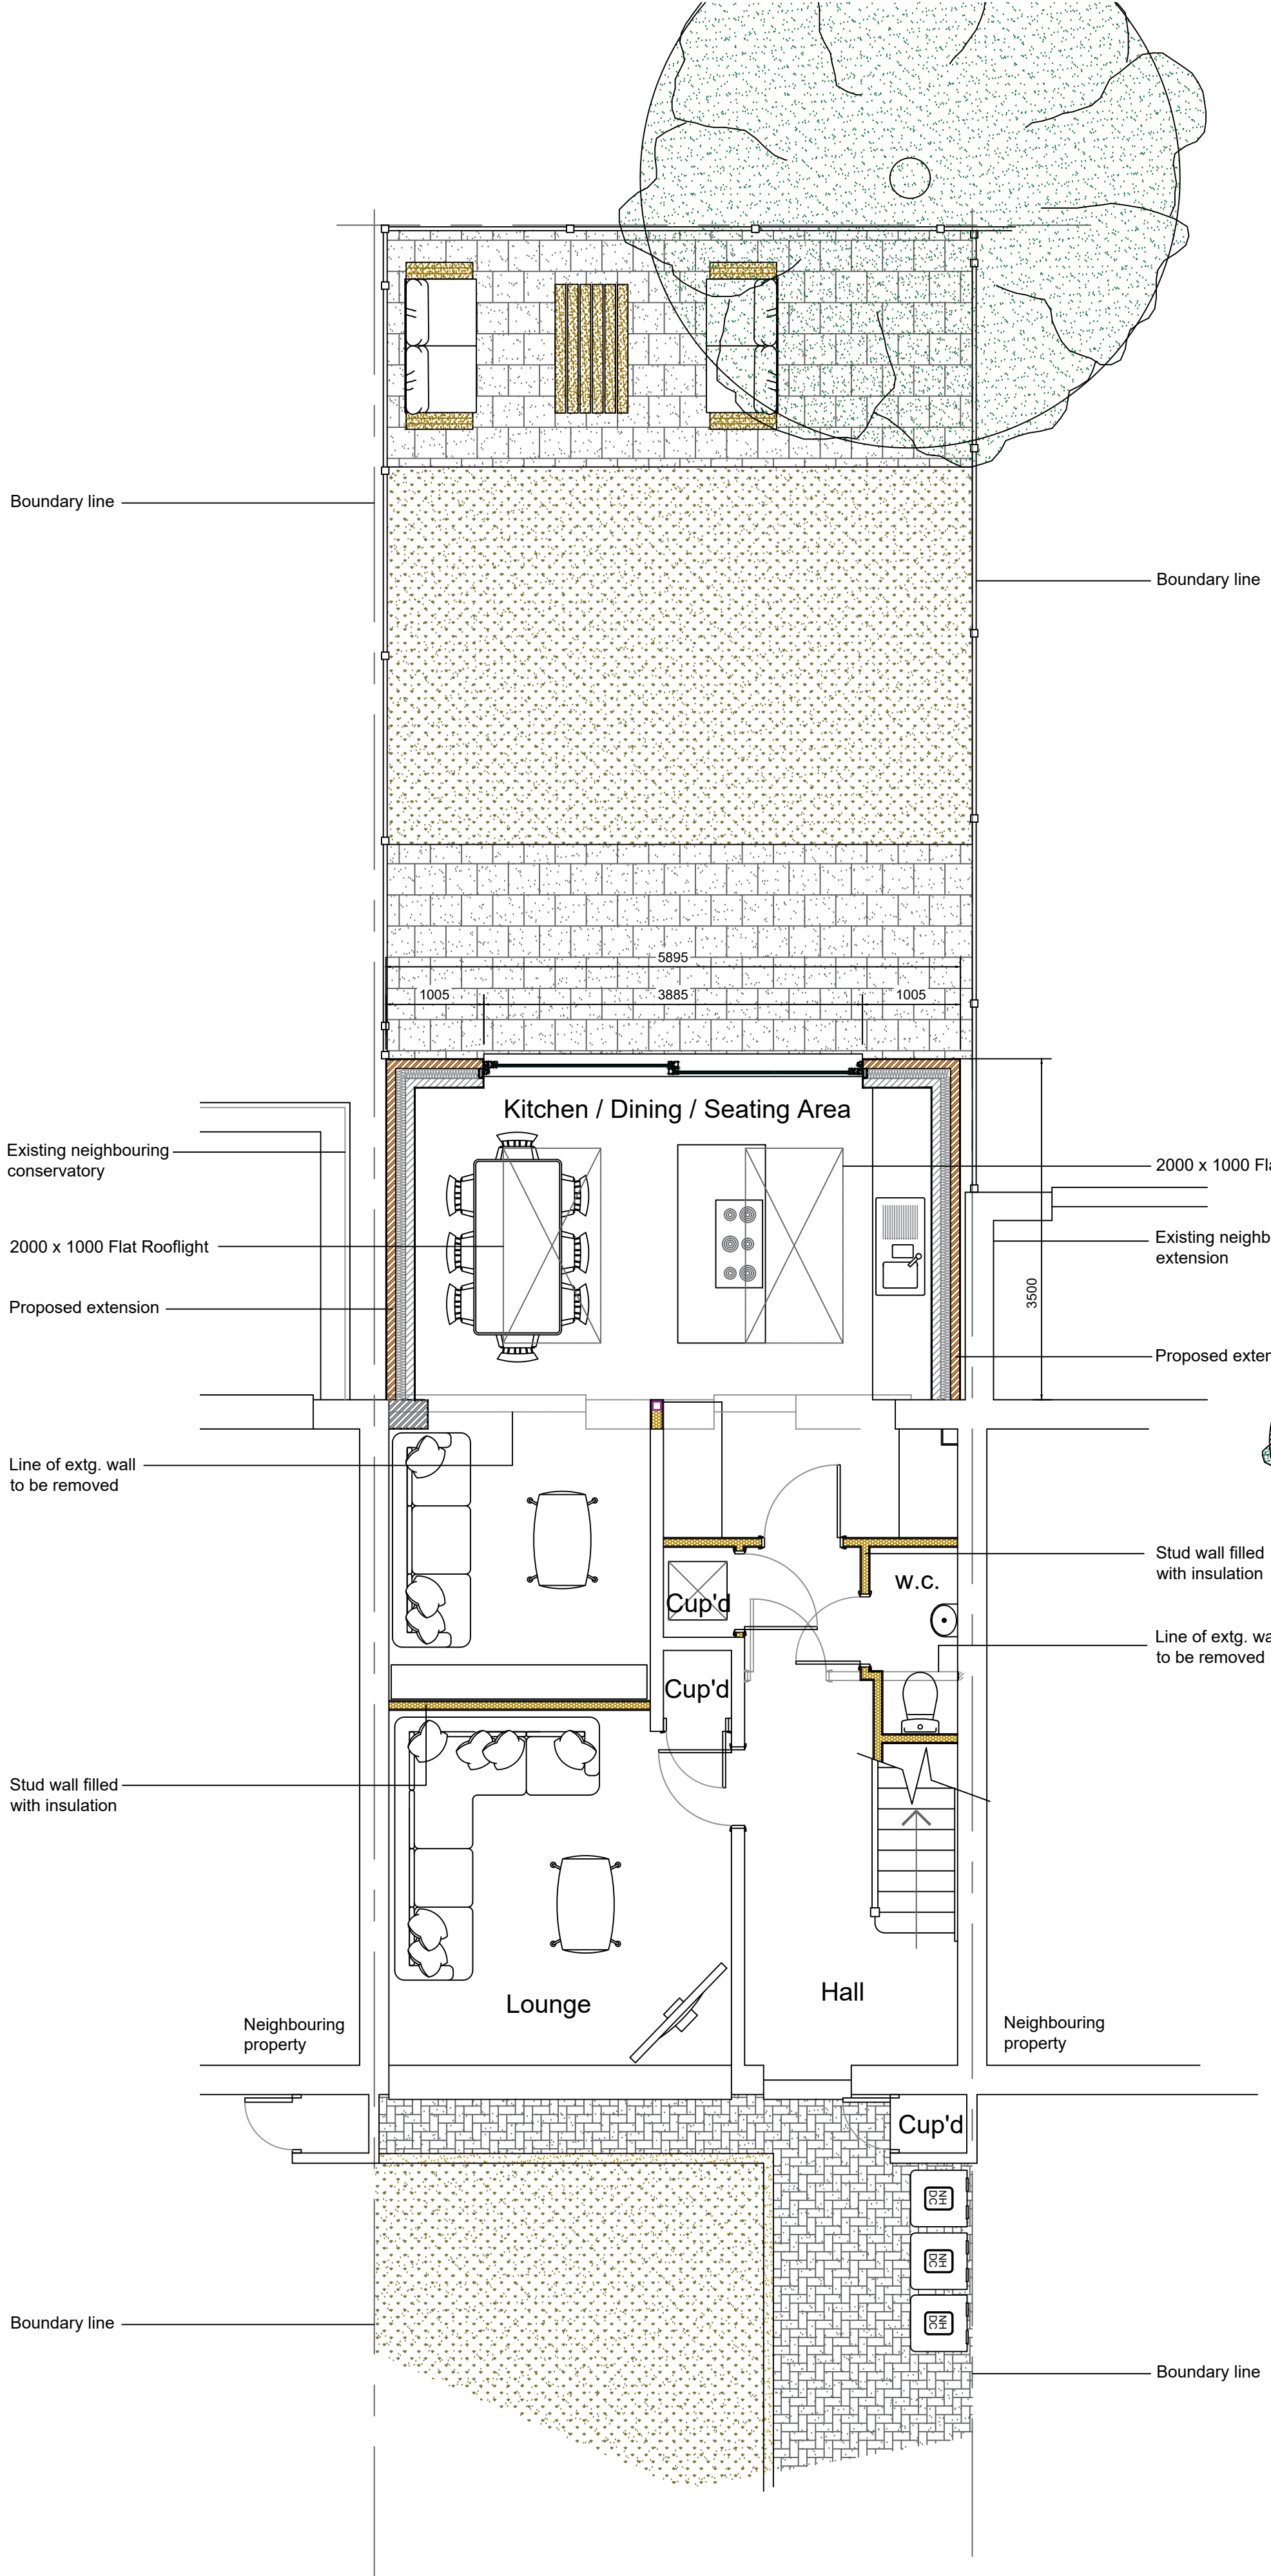
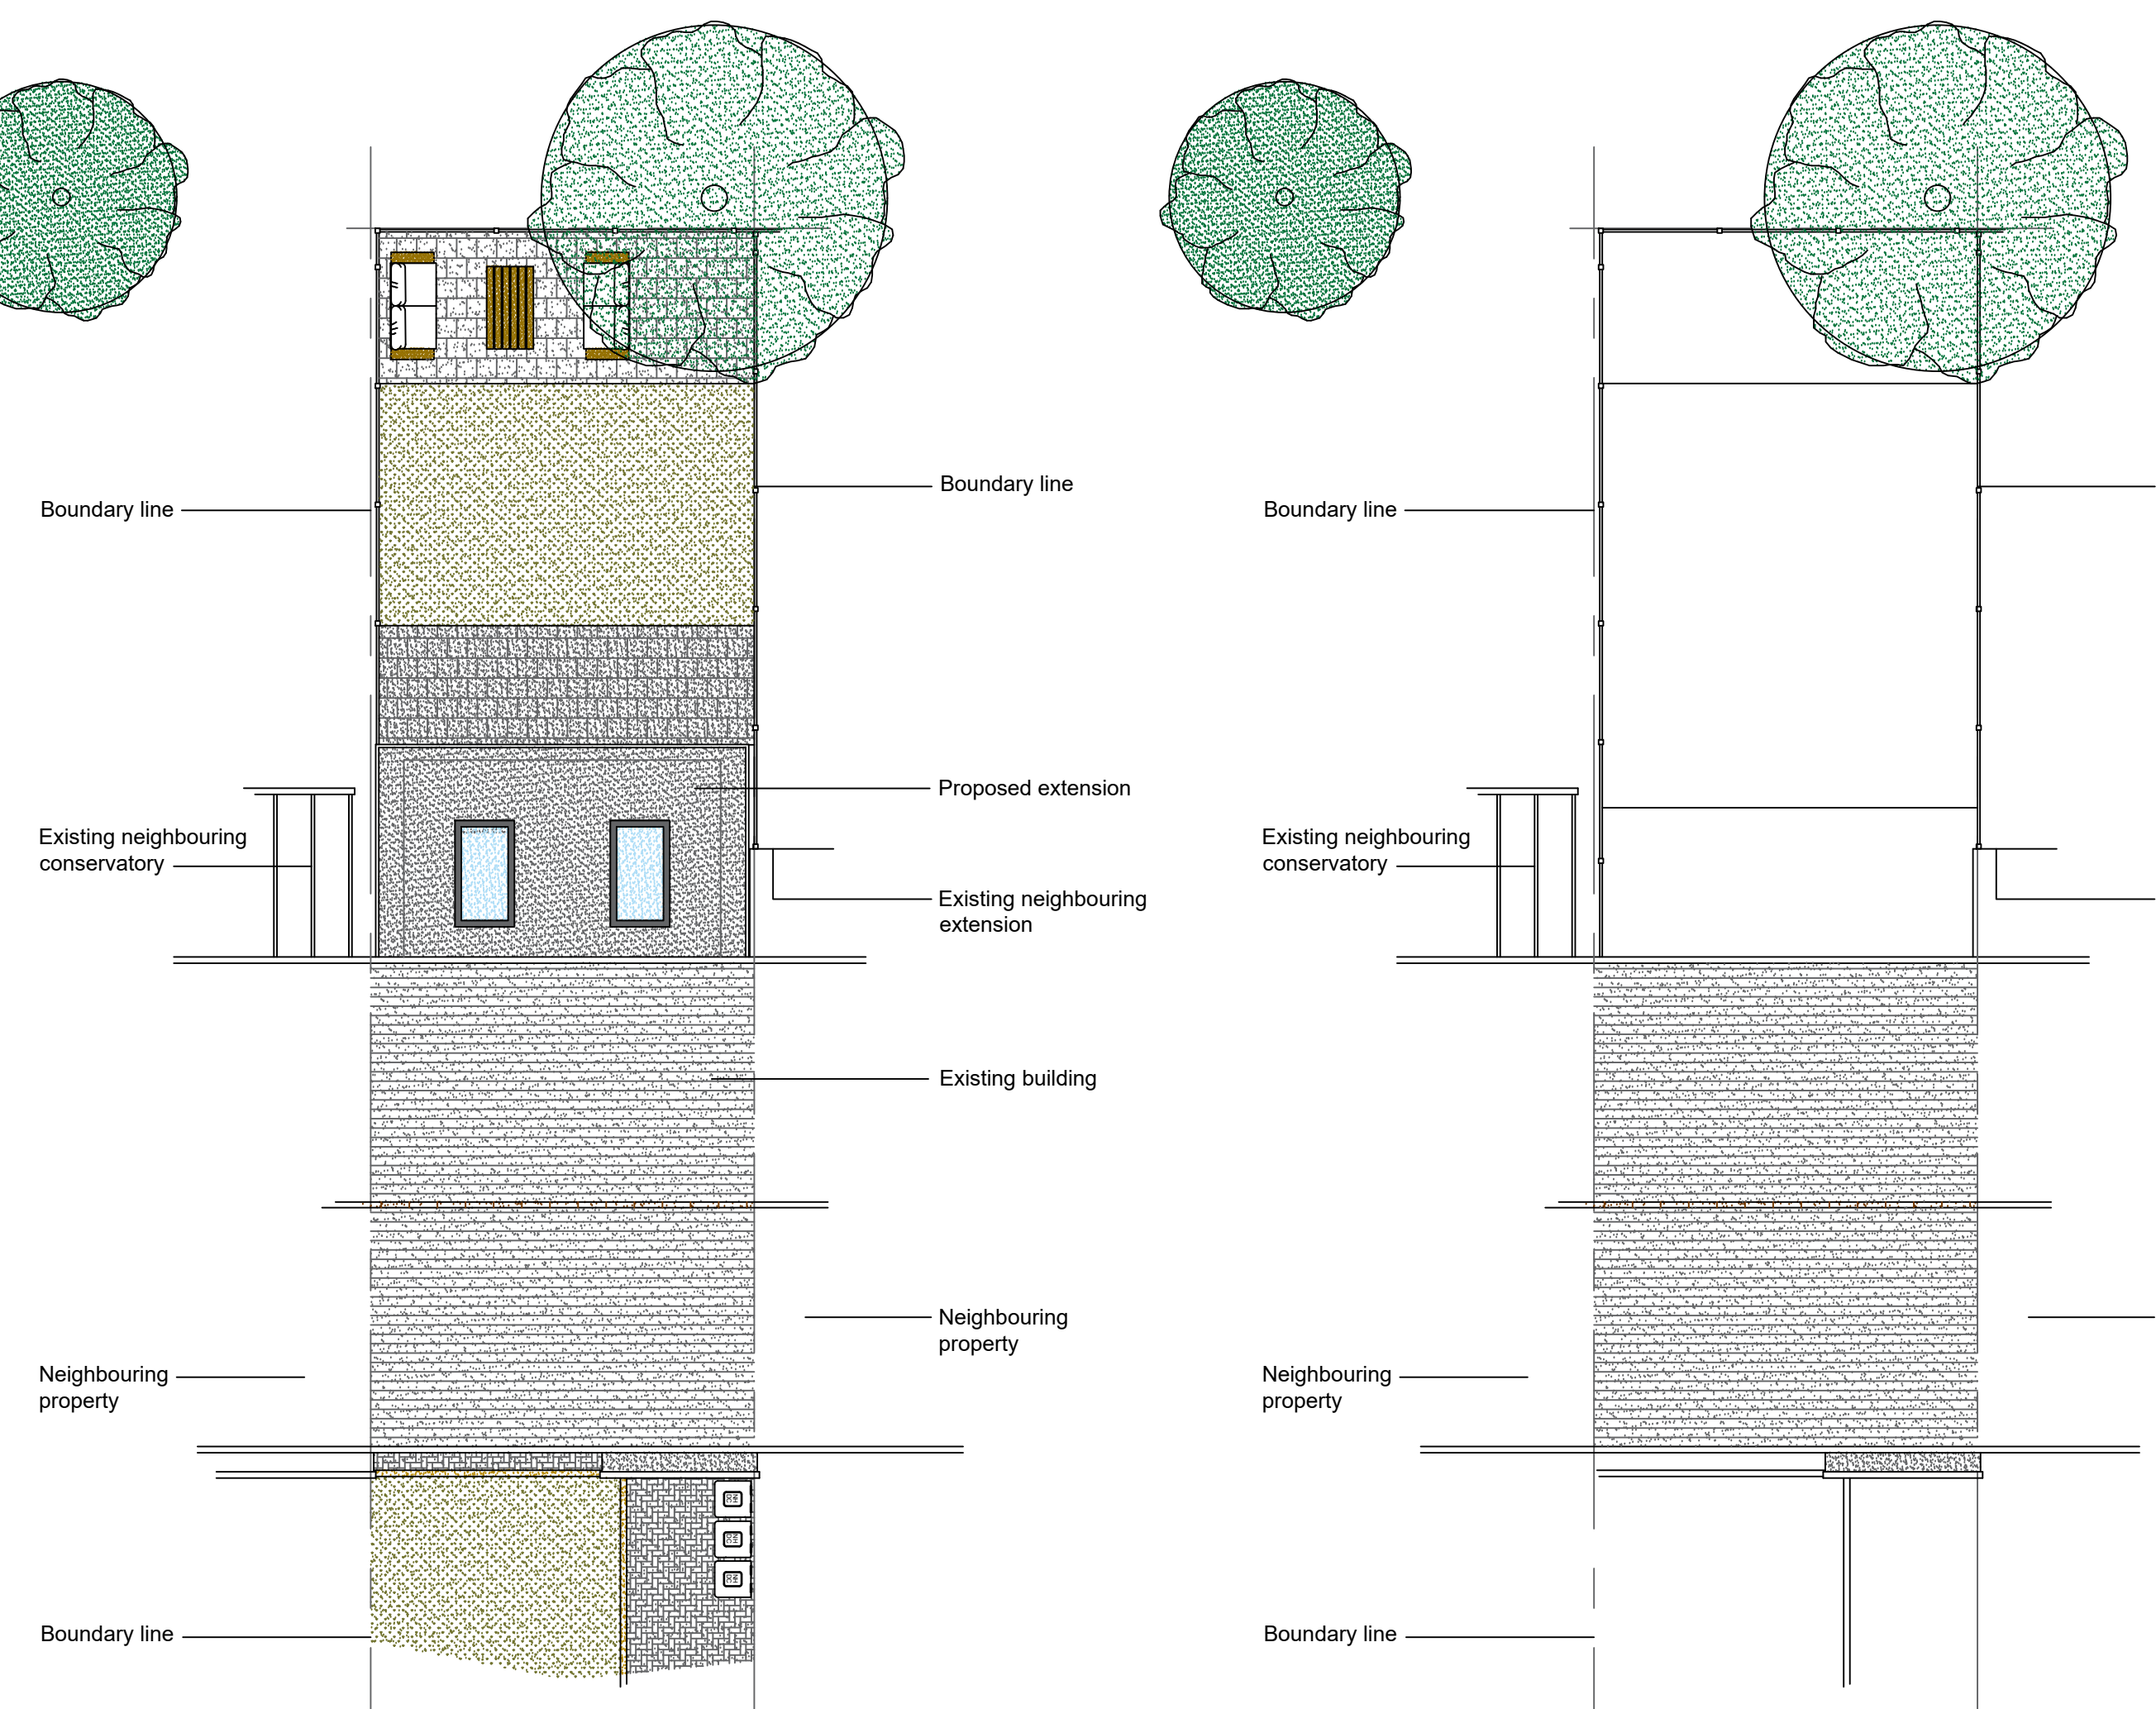


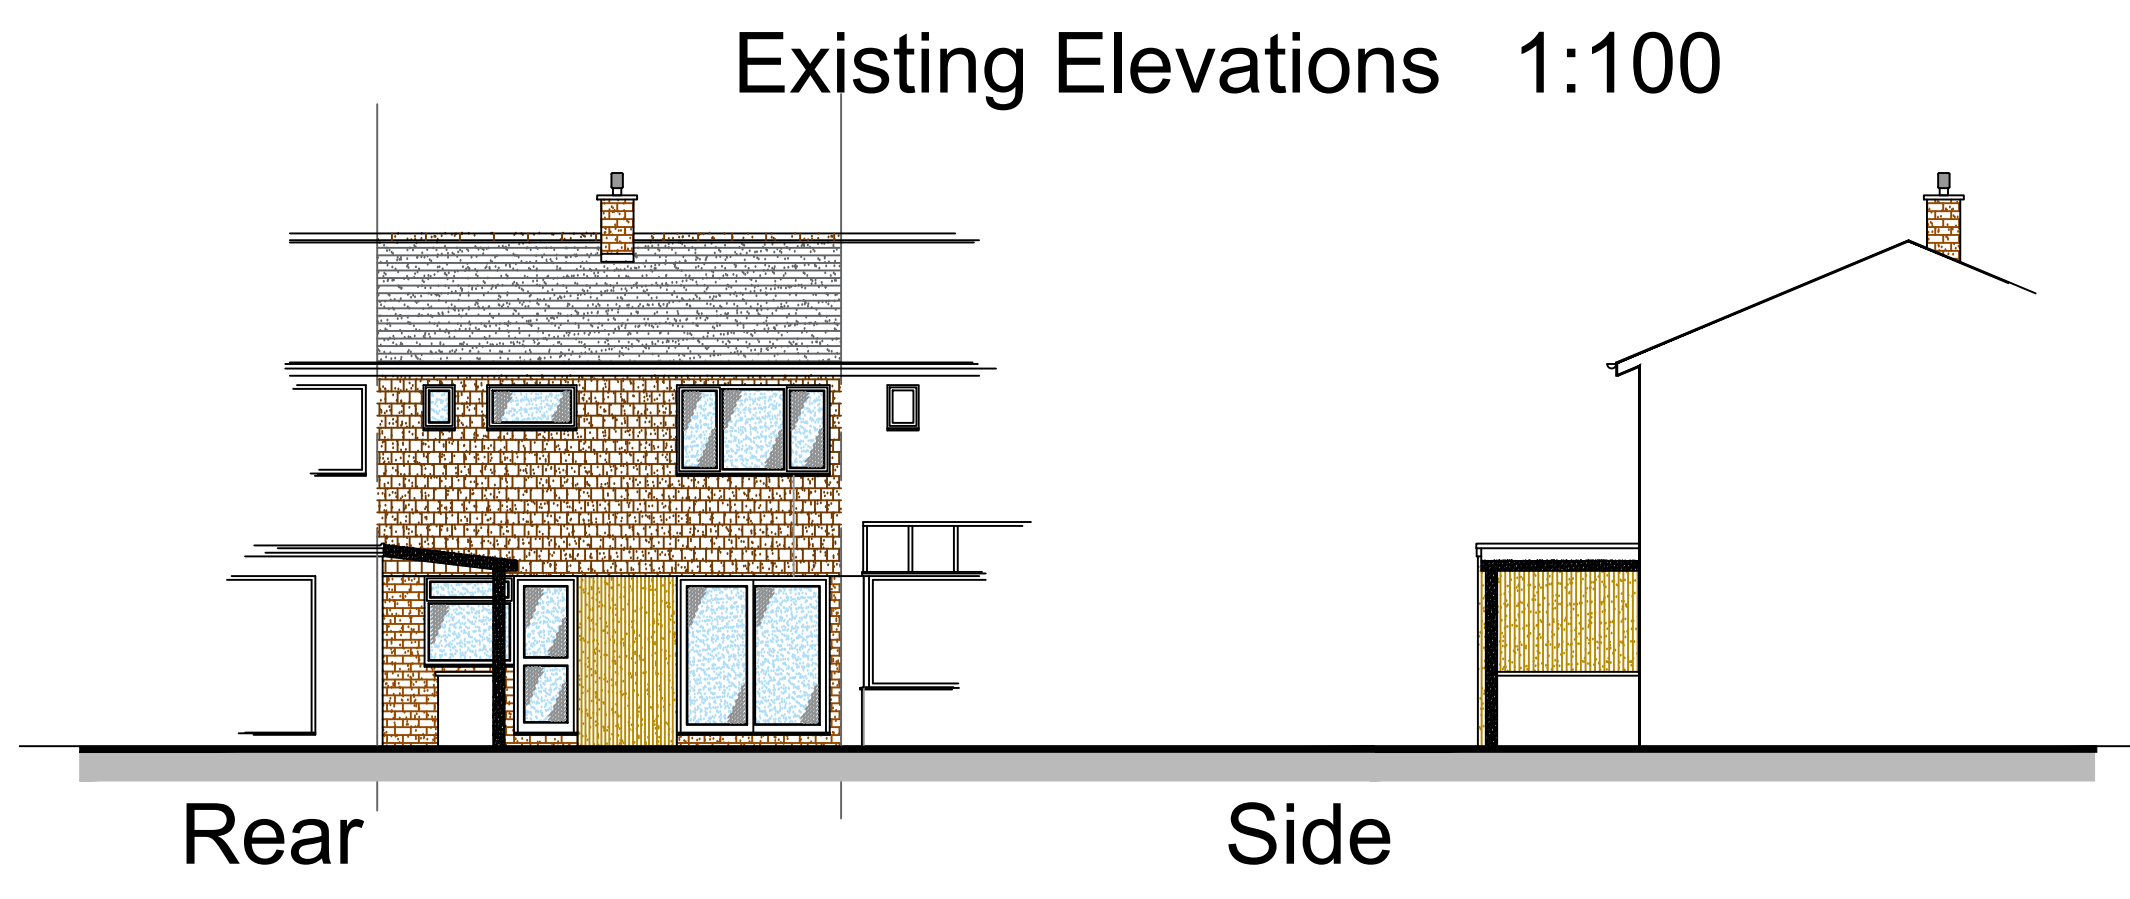


Proposed Ground Floor Plan 1:50

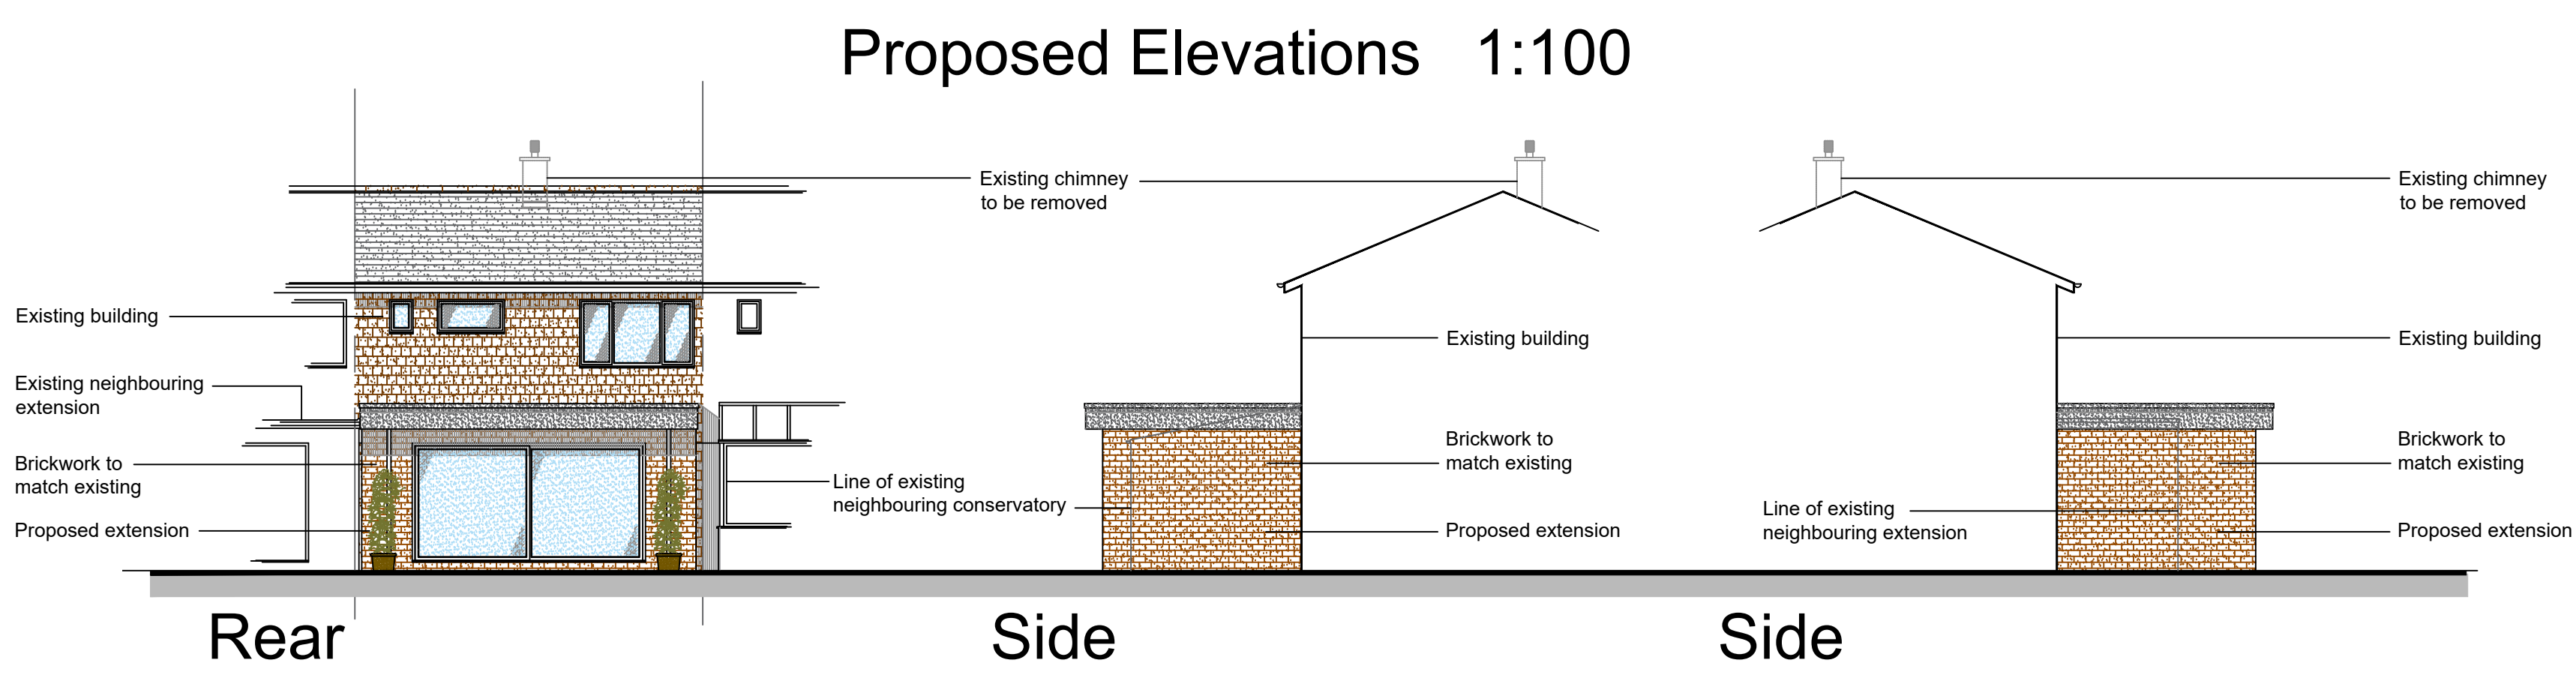

Proposed Roof / Site Plan 1:100

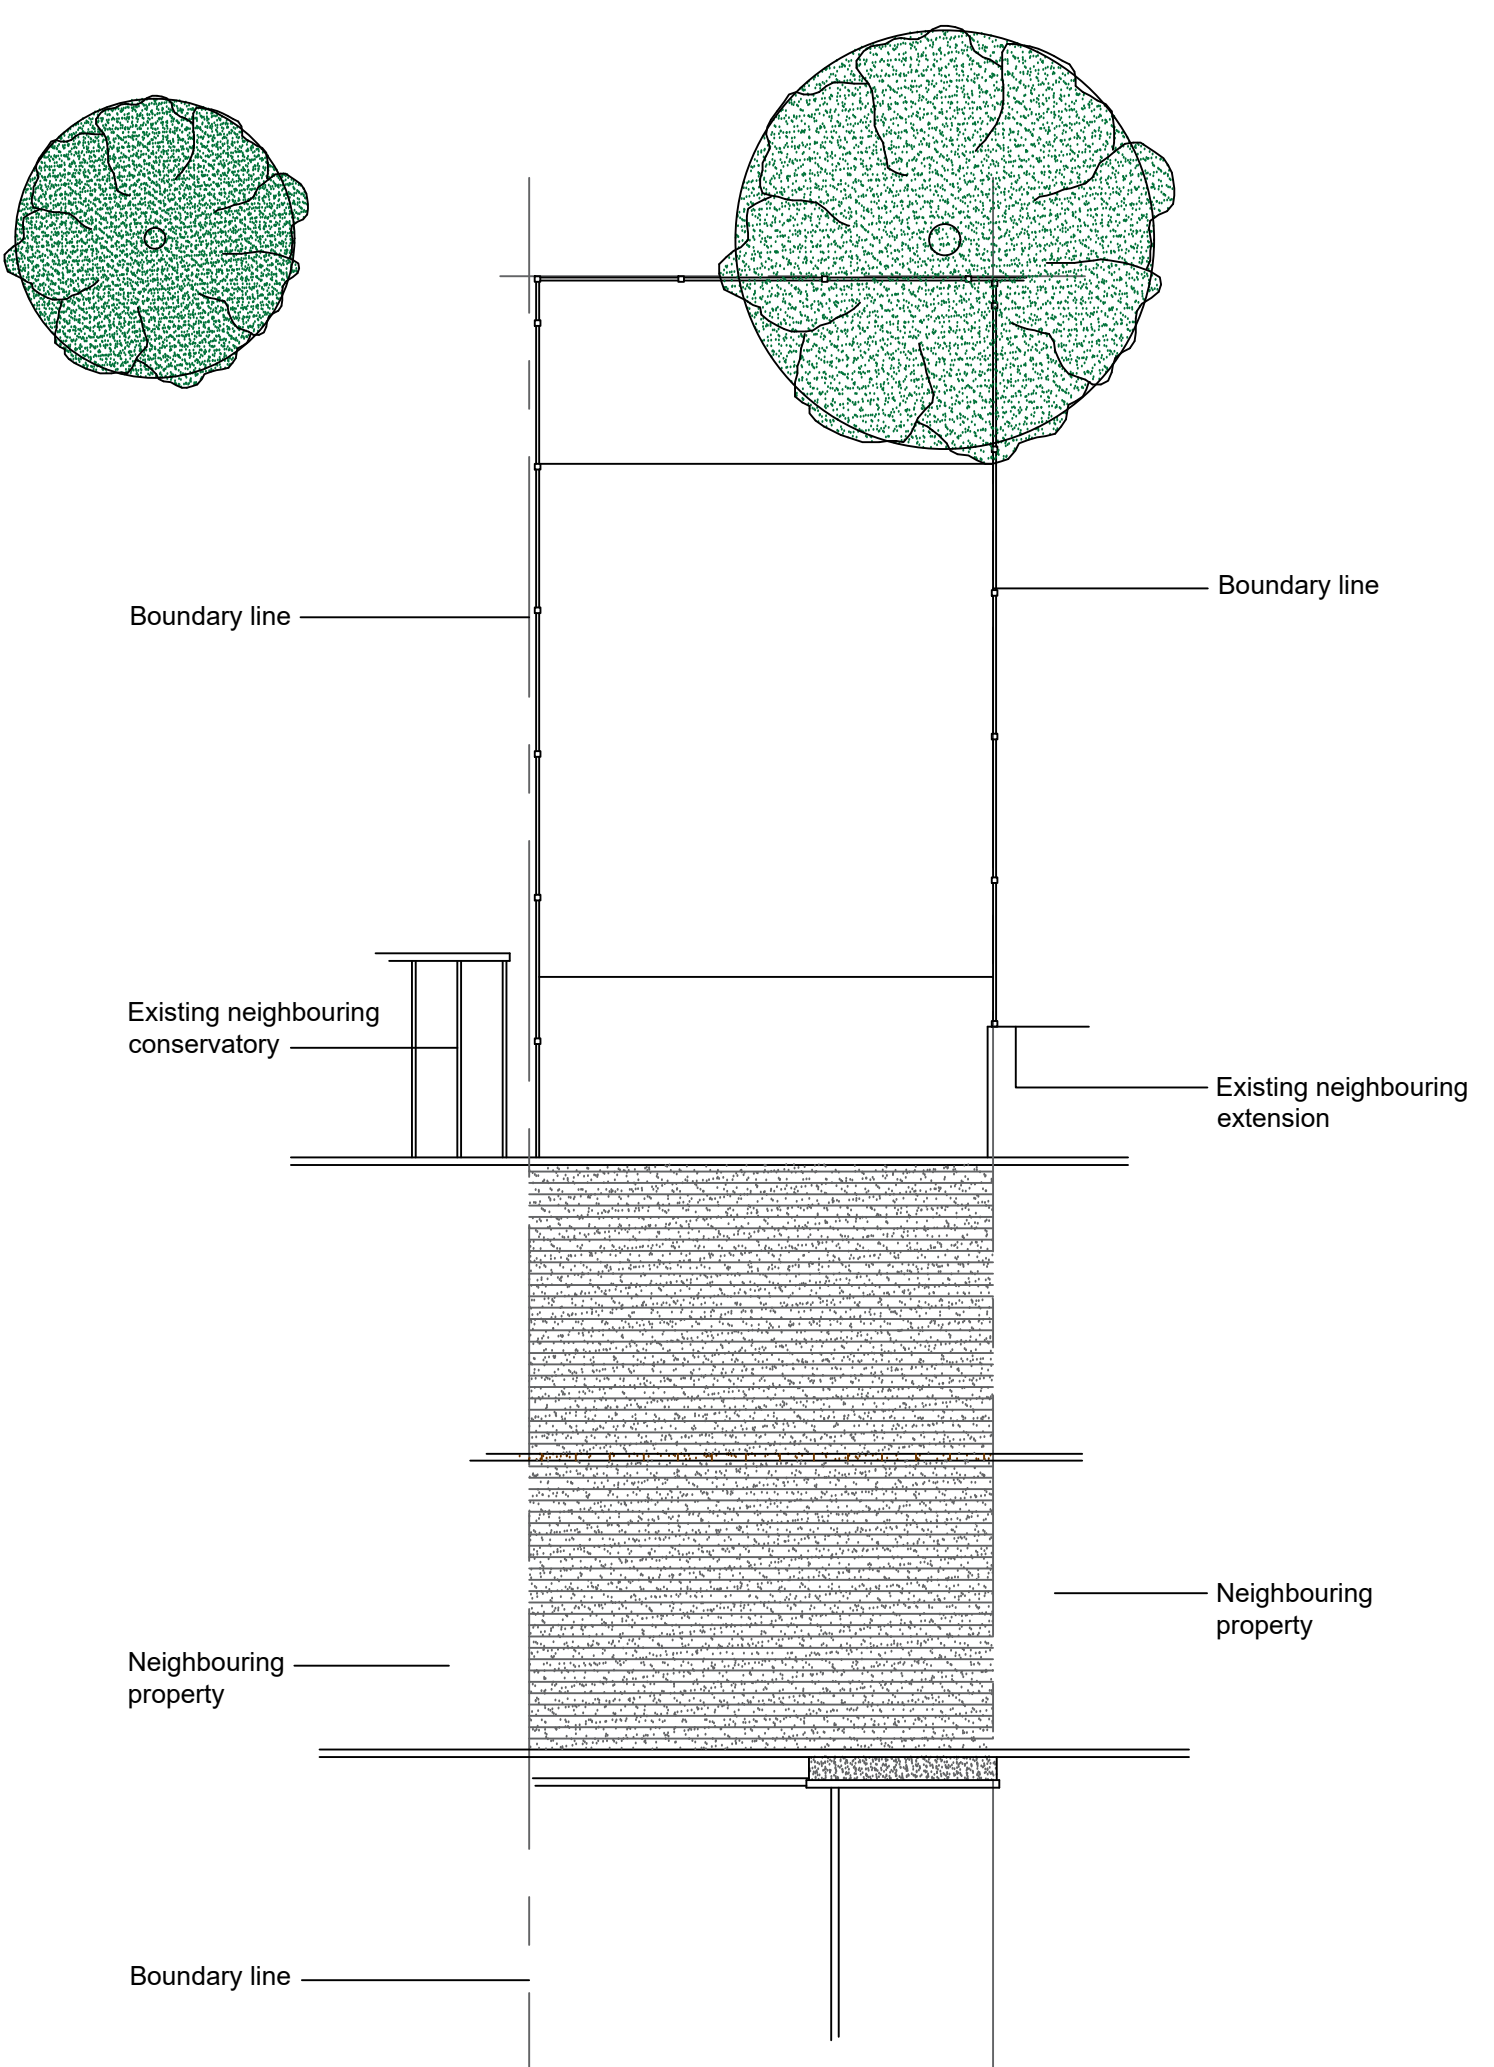

Existing Roof / Site Plan 1:100

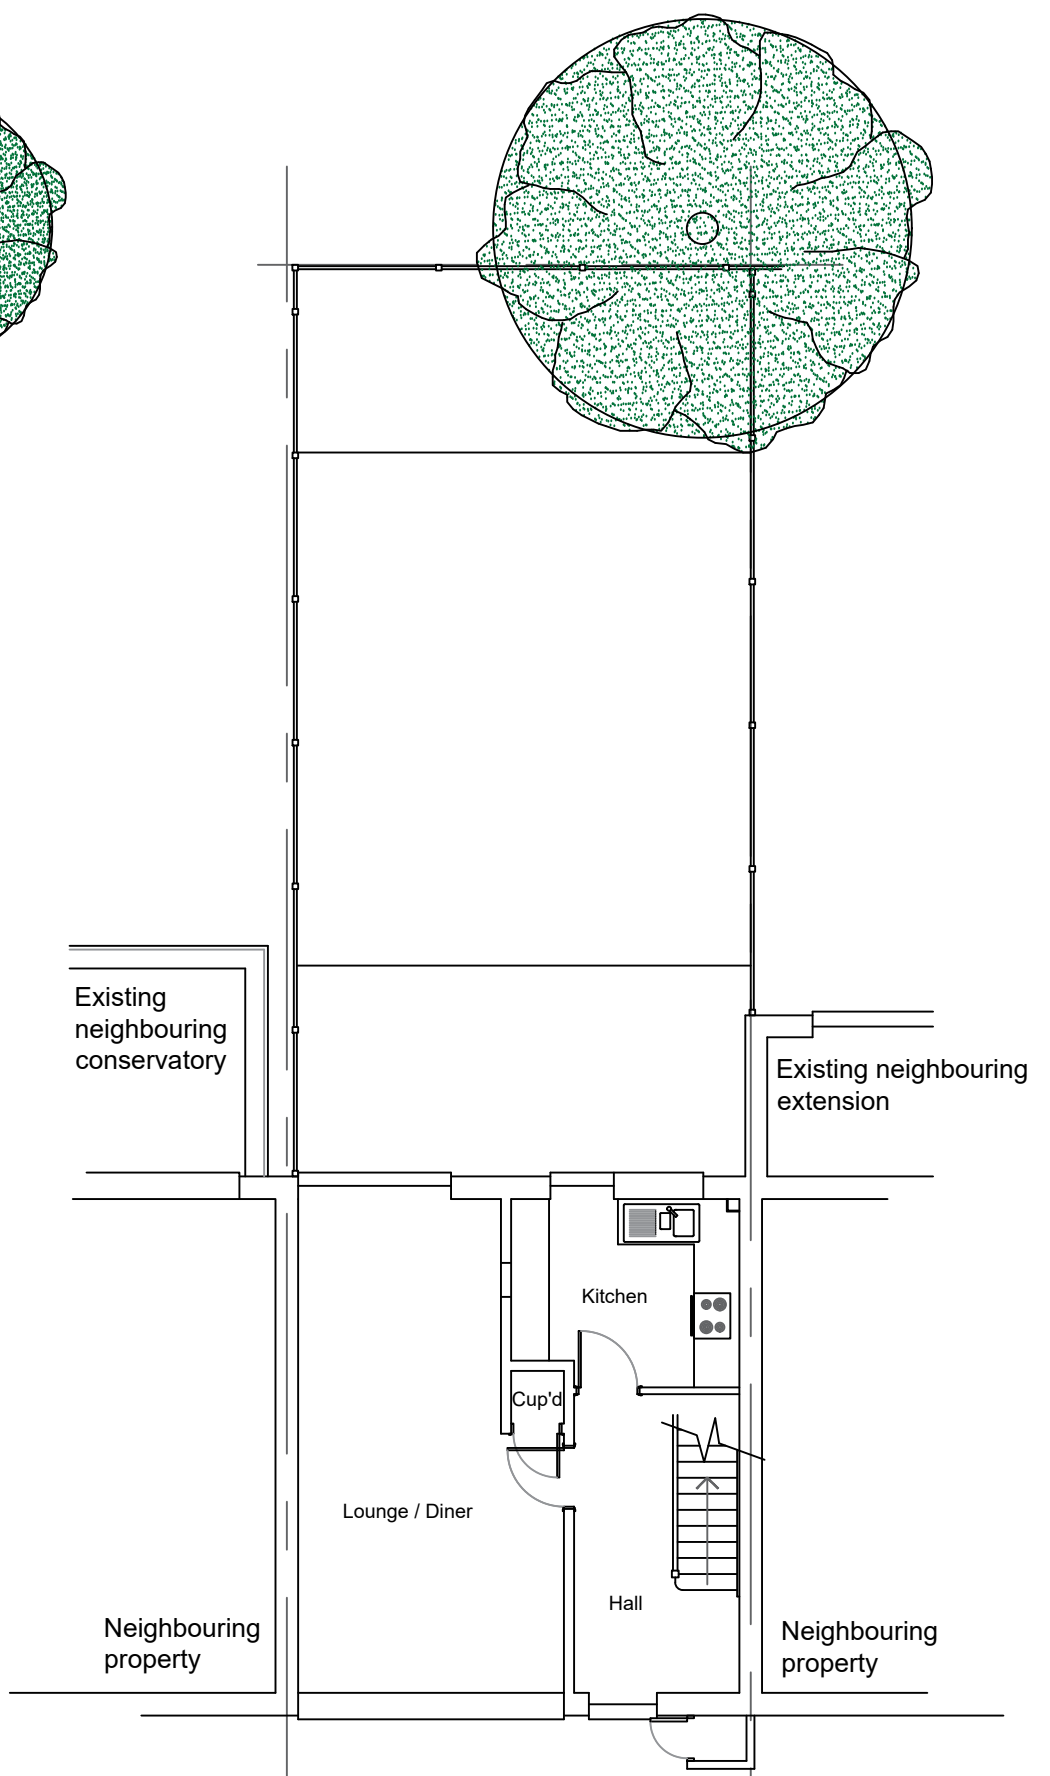

Existing Ground Floor Plan 1:100

Architectural drawing showing the project details and scale bars.

Scale Bars:

- 1:100 Scale Bar: 0 to 4.0m
- 1:50 Scale Bar: 0 to 2.0m

Project Details:

- Revisions:** A Planning Revisions
- Architech Limited**
Architectural and Building Consultants
Tel. 01462 634293 / 07768 123899
- Project:** 12 Francis Close, Hitchin, Hertfordshire
- Title:** Proposed Single Storey Rear Extension
- Date:** March 2026
- Scale:** 1:50 1:100
- Status:** Planning
- 2026 / 13 / 01**
- A**
- A1**

© THIS DRAWING IS COPYRIGHT