

Existing Lower Ground Floor Plan 1:100

Existing Upper Ground Floor Plan 1:100

Existing First Floor Plan 1:100

Existing Second Floor Plan 1:100


Existing Roof Plan 1:100

Proposed Roof Plan 1:100

Proposed Section A–A 1:100



Site Plan 1:1250

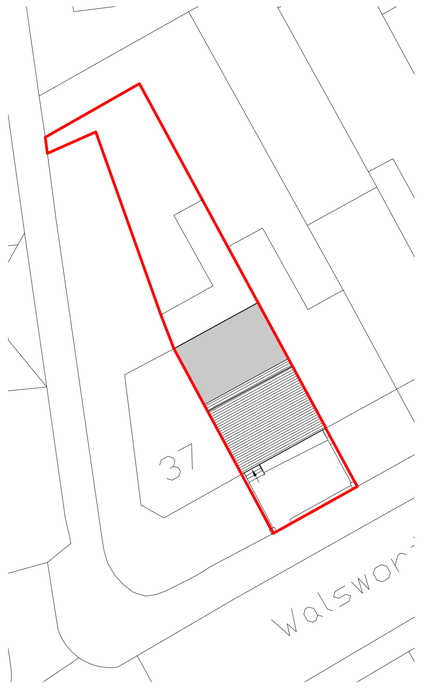

Proposed Block Plan 1:200



Exisiting and Proposed Front Elevation 1:100



Exisiting Rear Elevation 1:100



Proposed Rear Elevation 1:100

0m 5m 10m
Scale 1:100

NOTES
- This drawing is the copyright of Hertfordshire Design and may not be used without their consent.
- Written dimensions to be taken in preferences to scaled dimensions.
- The Contractor is responsible for checking all dimensions before work starts.
- All work is to be carried out to the requirements, and to the satisfaction of the Local Authority.
- Any discrepancies to be brought to the attention of Hertfordshire Design immediately.
- ALL DIMENSIONS IN MM

HERTFORDSHIRE DESIGN

Extension and Alterations to:-
38 Walsworth Road, Hitchin

Drawing Title:
Permitted Development Planning Sheet

Scale. Varies @ A1	Dwg No. 1015-PA-01
Date. 09/03/2018	Rev. A
Drawn. RW	