
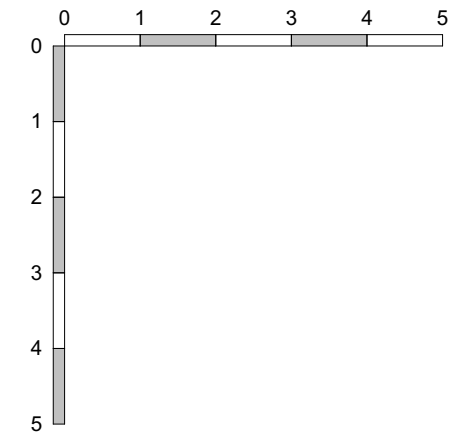
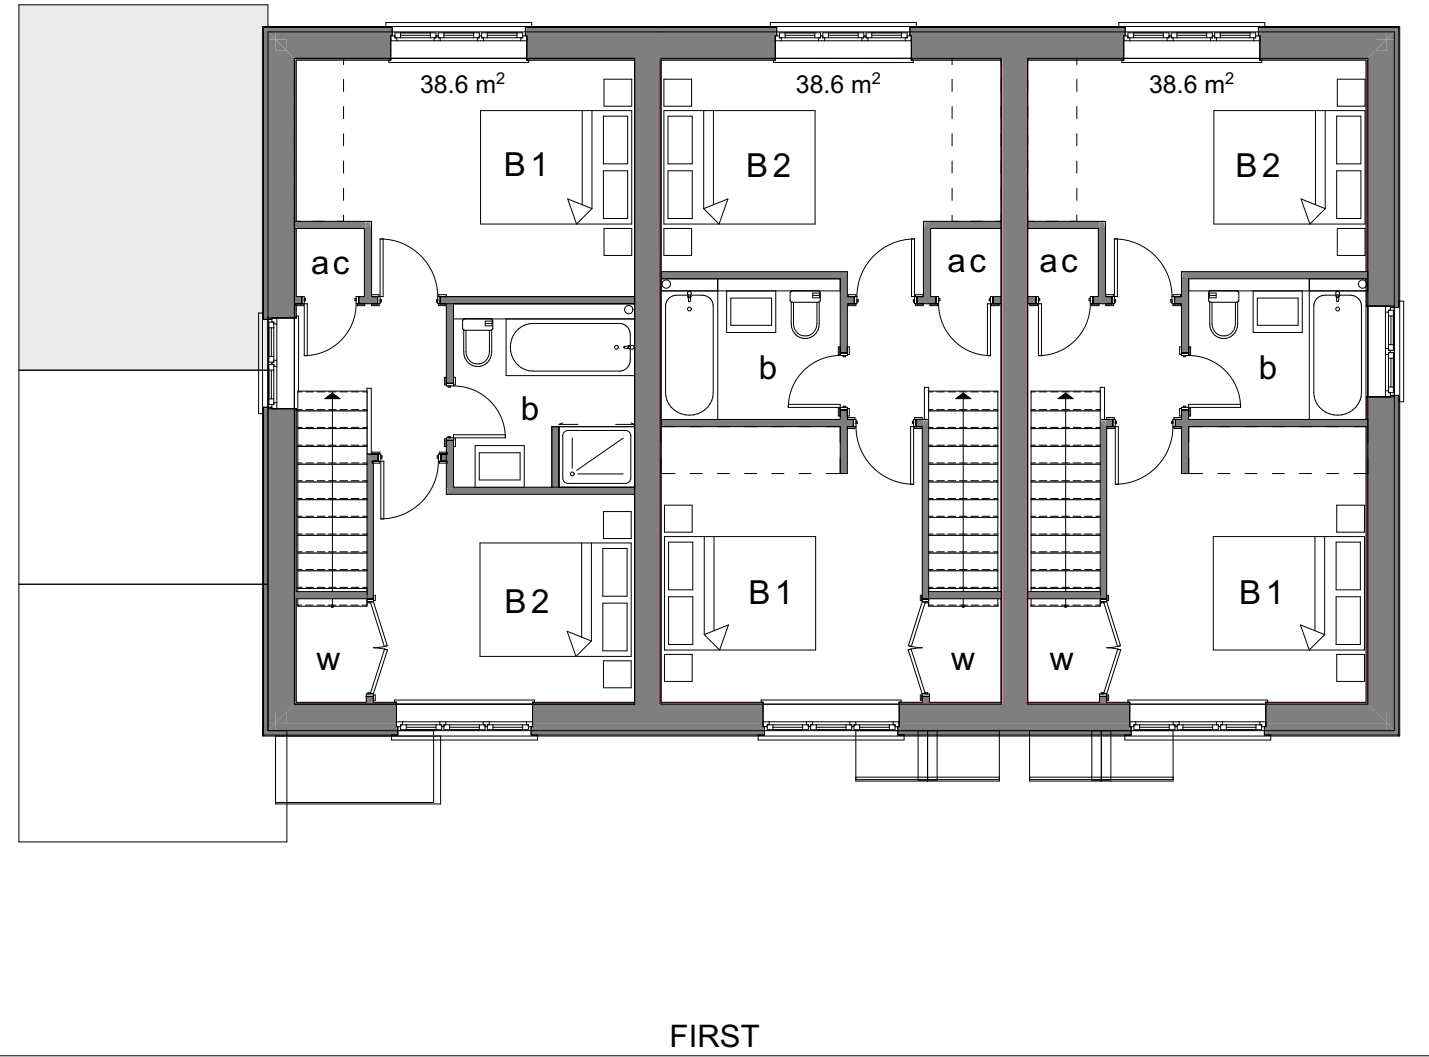


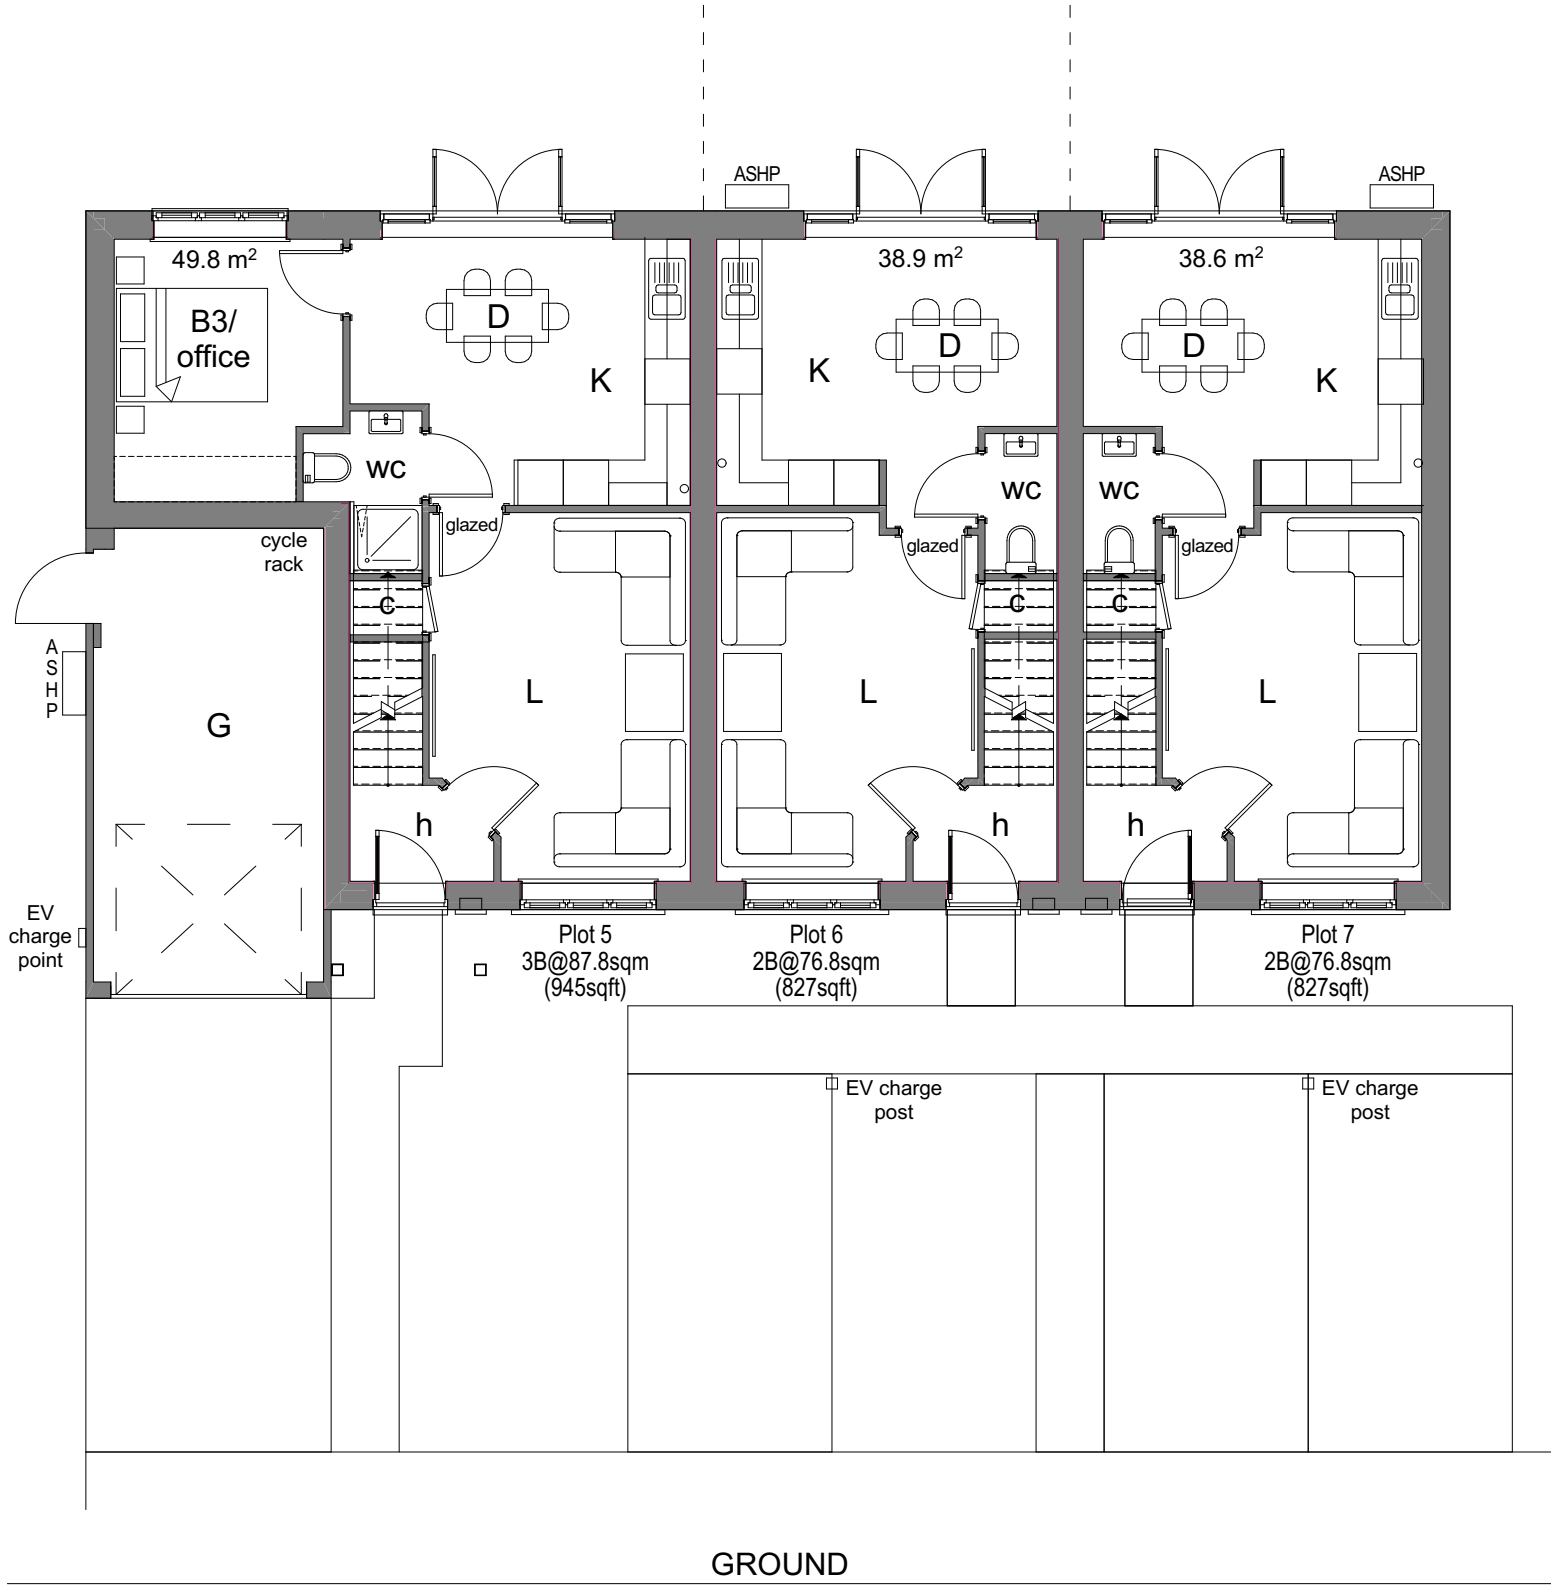

PROJECT. LAND OFF GREEN LANE, ASHWELL, HERTS SG7 5LW	SCALE. 1:100 @ A3
DATE AUGUST 2024	DRAWN. IAN BARNETT
TITLE. PLOTS 5-7 - PLANS	
DRAWING No. GLA-P-18	
59 DITCHFIELD ROAD, HODDESON, HERTS, EN11 9HS TEL. (01992) 421575, FAX. (01992) 410051, MOB. 07790 102611 EMAIL. IAN.BARNETT2@NTLWORLD.COM	
NOTE: CONTACT IAN BARNETT IMMEDIATELY AND DO NOT PROCEED WITH CONSTRUCTION IF THERE ARE ANY DISCREPANCIES. THIS DRAWING IS THE PROPERTY OF IAN BARNETT UNLESS OTHERWISE AGREED.	

IAN BARNETT
ARCHITECTURAL DESIGNER +
TECHNICAL CONSULTANT

GREEN LANE, ASHWELL