



Scale this drawing for Planning purposes only.
Clients agent to be informed of all discrepancies in dimensions
Contractor to check all dimensions on site
© This drawing is copyright

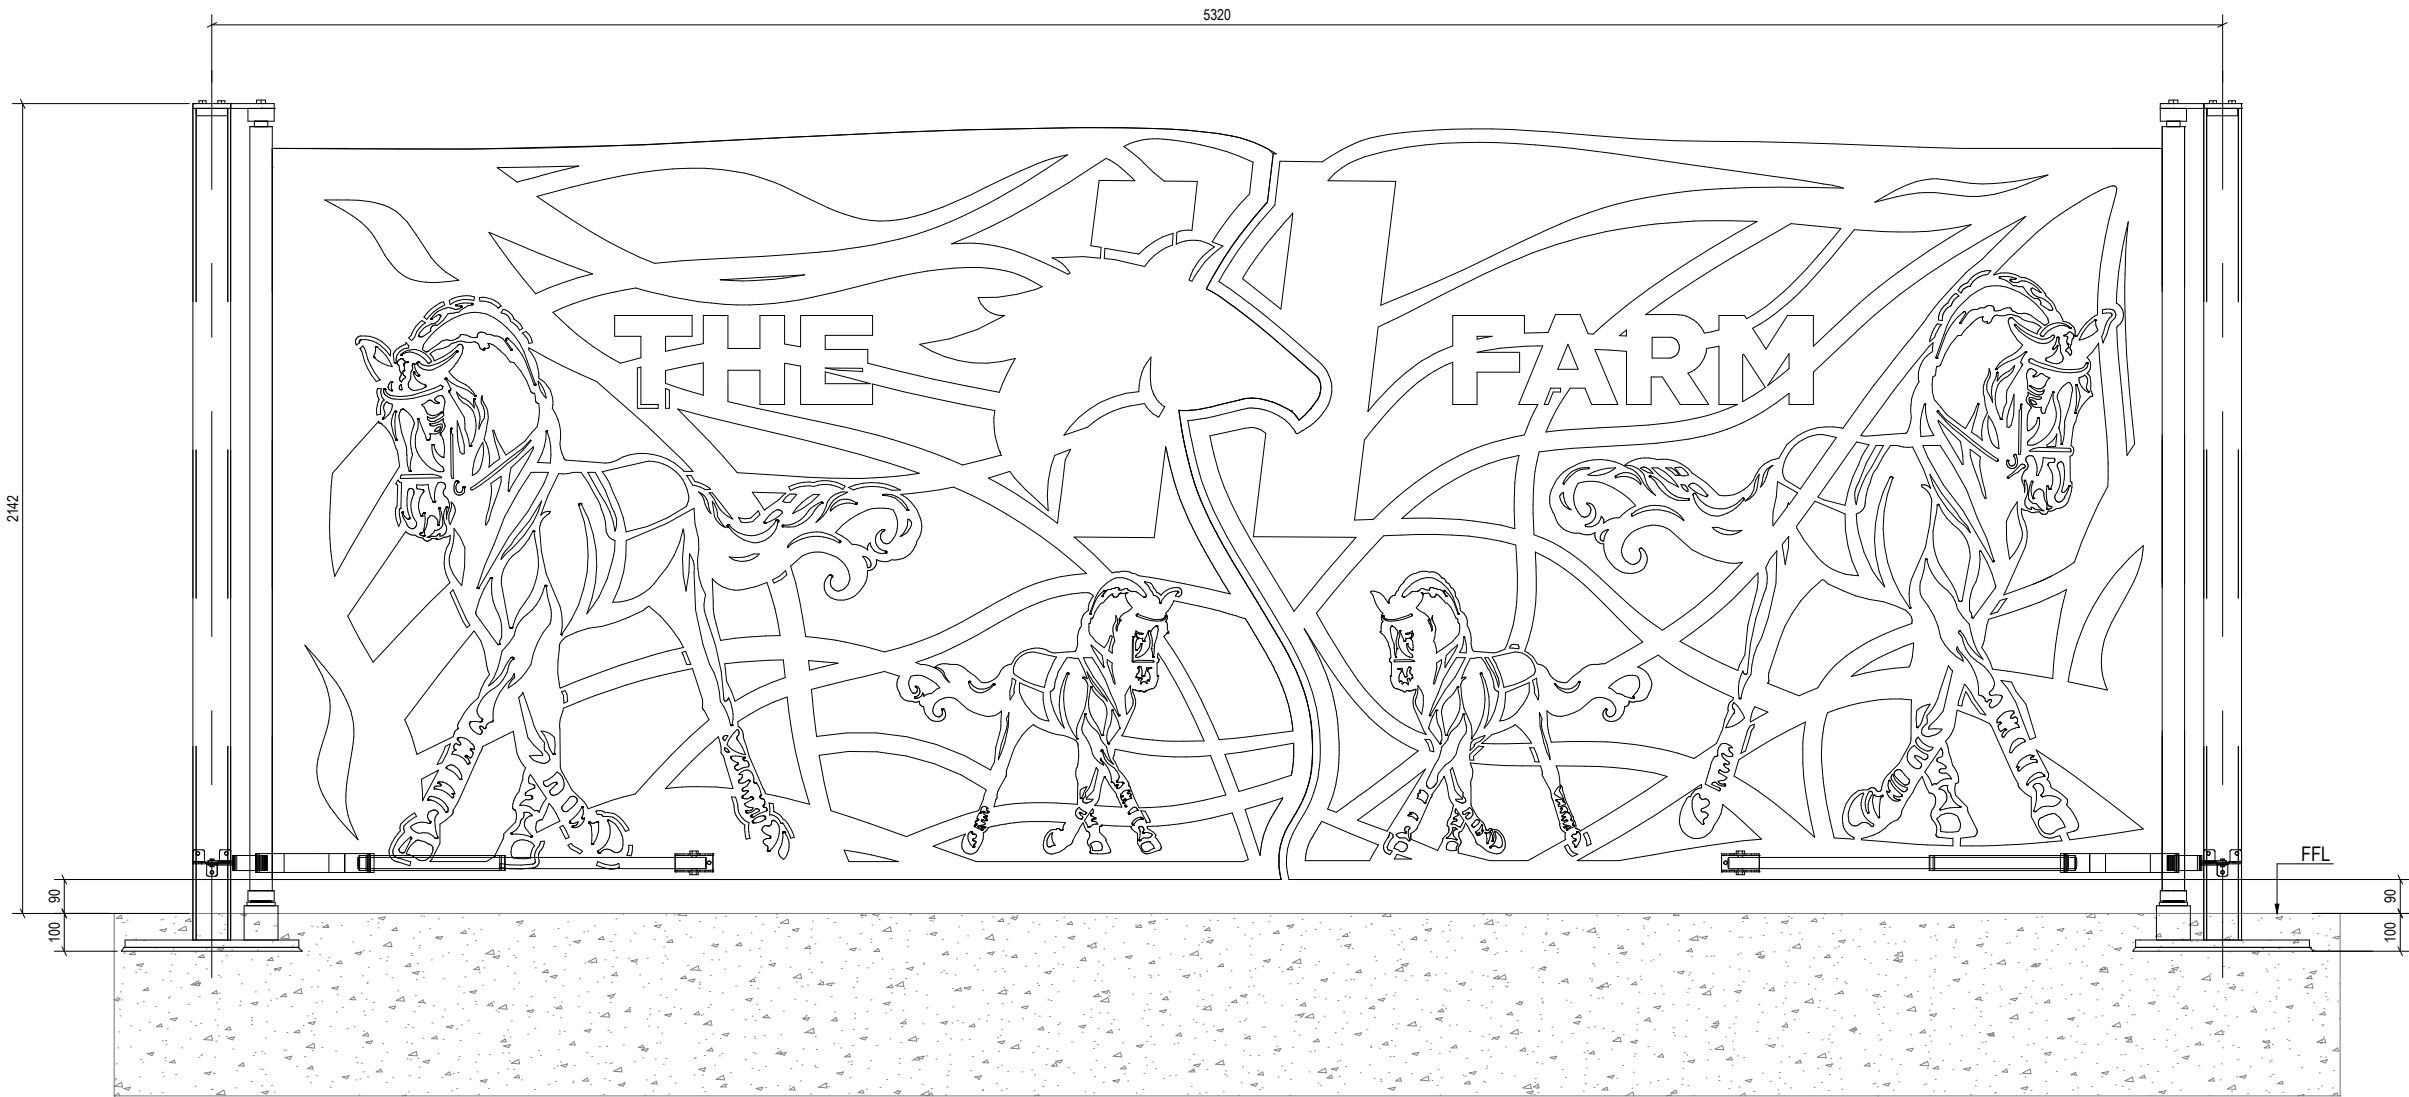

ELEVATION VIEW
(1:20)

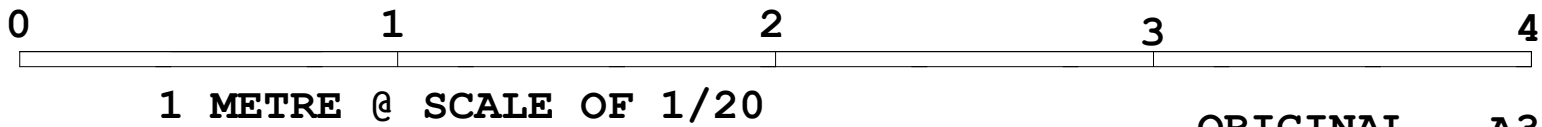

ORIGINAL A3

D&A Architectural and Structural Designs Ltd



Unit 6, Hall Road, Hemel Hempstead HP27BH Tel: 02085 737 684

CLIENT **No Label London**

ADDRESS **Church Wood,
Three Houses Lane
Codicote, SG4 8TB**

PROJECT
THREE HOUSE LANE

DRAWING
**New Gate
Elevation View**

DATE
16/09/2024

JOB No.
1000

SCALE
1:500

Drawing No.
GA013

REV
0