




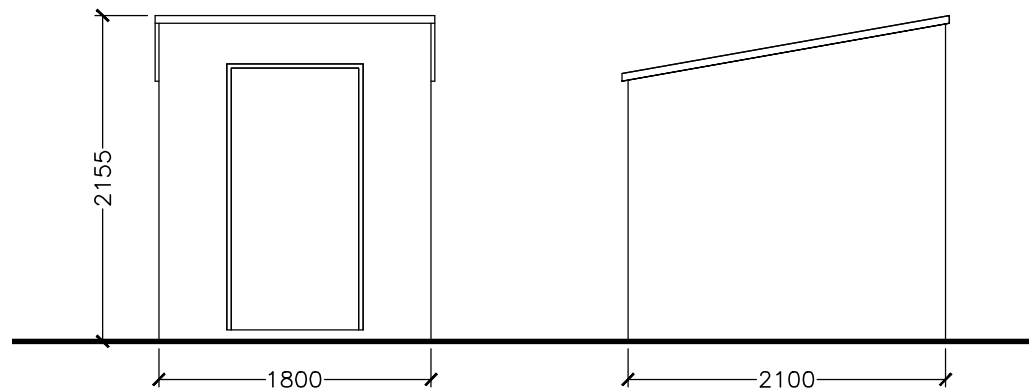

SHED 1 TIMBER SHIPLAP WITH FELT FLAT ROOF

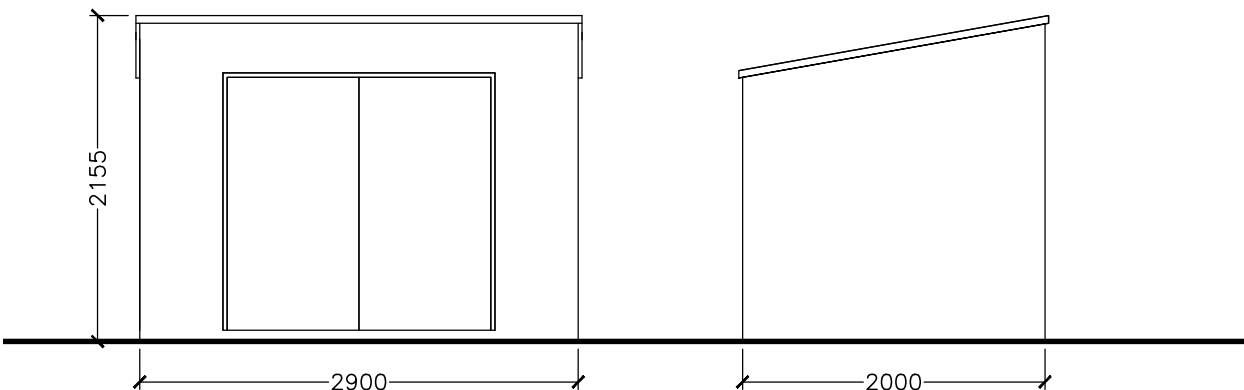

SHED 2 TIMBER SHIPLAP WITH FELT FLAT ROOF

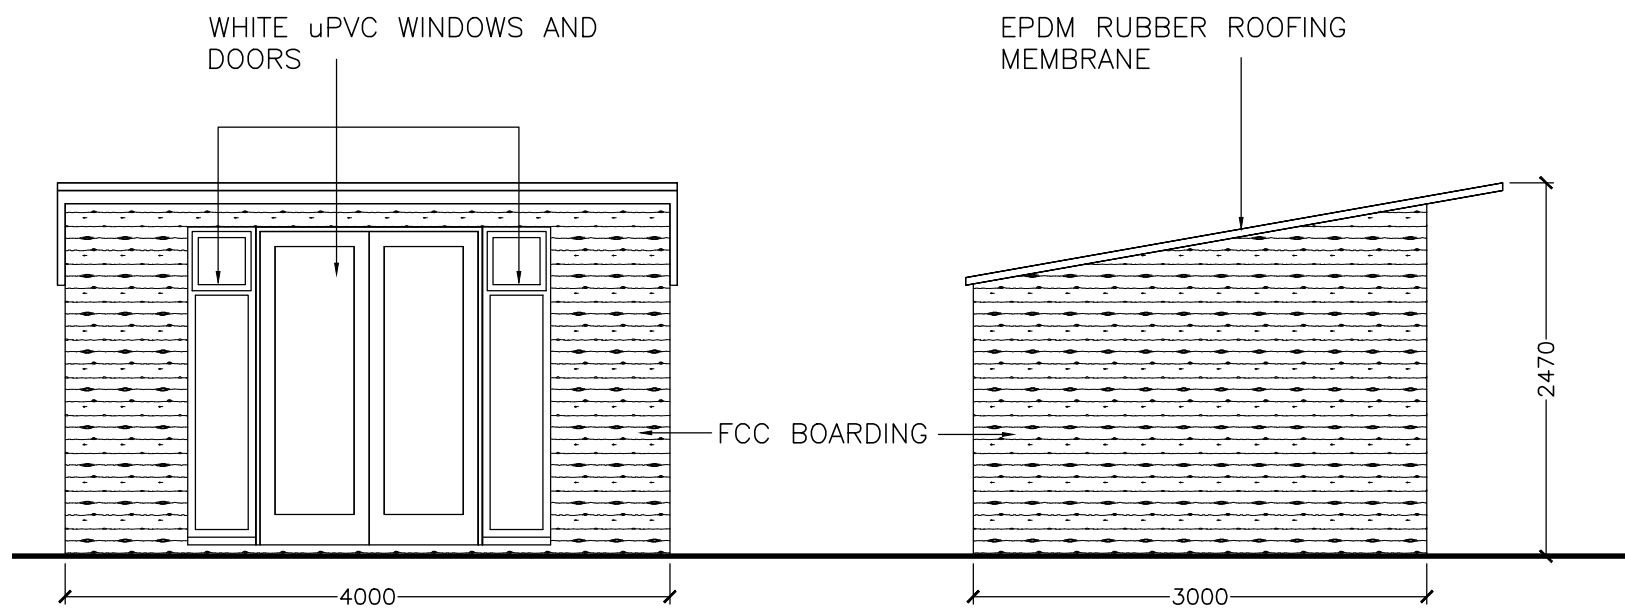

SUMMER HOUSE



CLADCO 3.66m FIBRE CEMENT PALE BLUE CLADDING BOARDS WILL GIVE YOUR HOME A HASSLE-FREE, WEATHER-RESISTANT WOODGRAIN AESTHETIC. UNLIKE TIMBER CLADDING, EACH FIBRE CEMENT BOARD IS ROT, MOULD AND PEST RESISTANT.



NOTES AND REVISIONS No dimensions are to be scaled from this drawing. All stated dimensions must be verified on site. Lobs Design must be advised of any discrepancies. This drawing must be read together with the specification/Bill of Quantities and related drawings. This drawing is for the purpose of obtaining Planning & Building Regulations Approval only. Should the contractor use them to build from then they assume full responsibility for the design.					Client 12 Highfield Letchworth Garden City Herts, SG6 3QD Project Demolition of Existing Outbuildings And The Construction Of A New Summerhouse	Drawing Title Garden Building Details Proposed				 LGCHF Garden City Heritage Awards Winning Designer Lobs Design Architectural Services Devonshire B.C. Works Road, Letchworth Garden City Hertfordshire, SG6 1GJ T: 01462 488212 M: 07960 006077 E: info@lobs-design.co.uk	
						Scale	Date Sept 2024	Drawn ipl	Checked		
						Project No LD739		Drawing No P02			Revision
	REV	DESCRIPTION	DRWN	CHKD	DATE						