



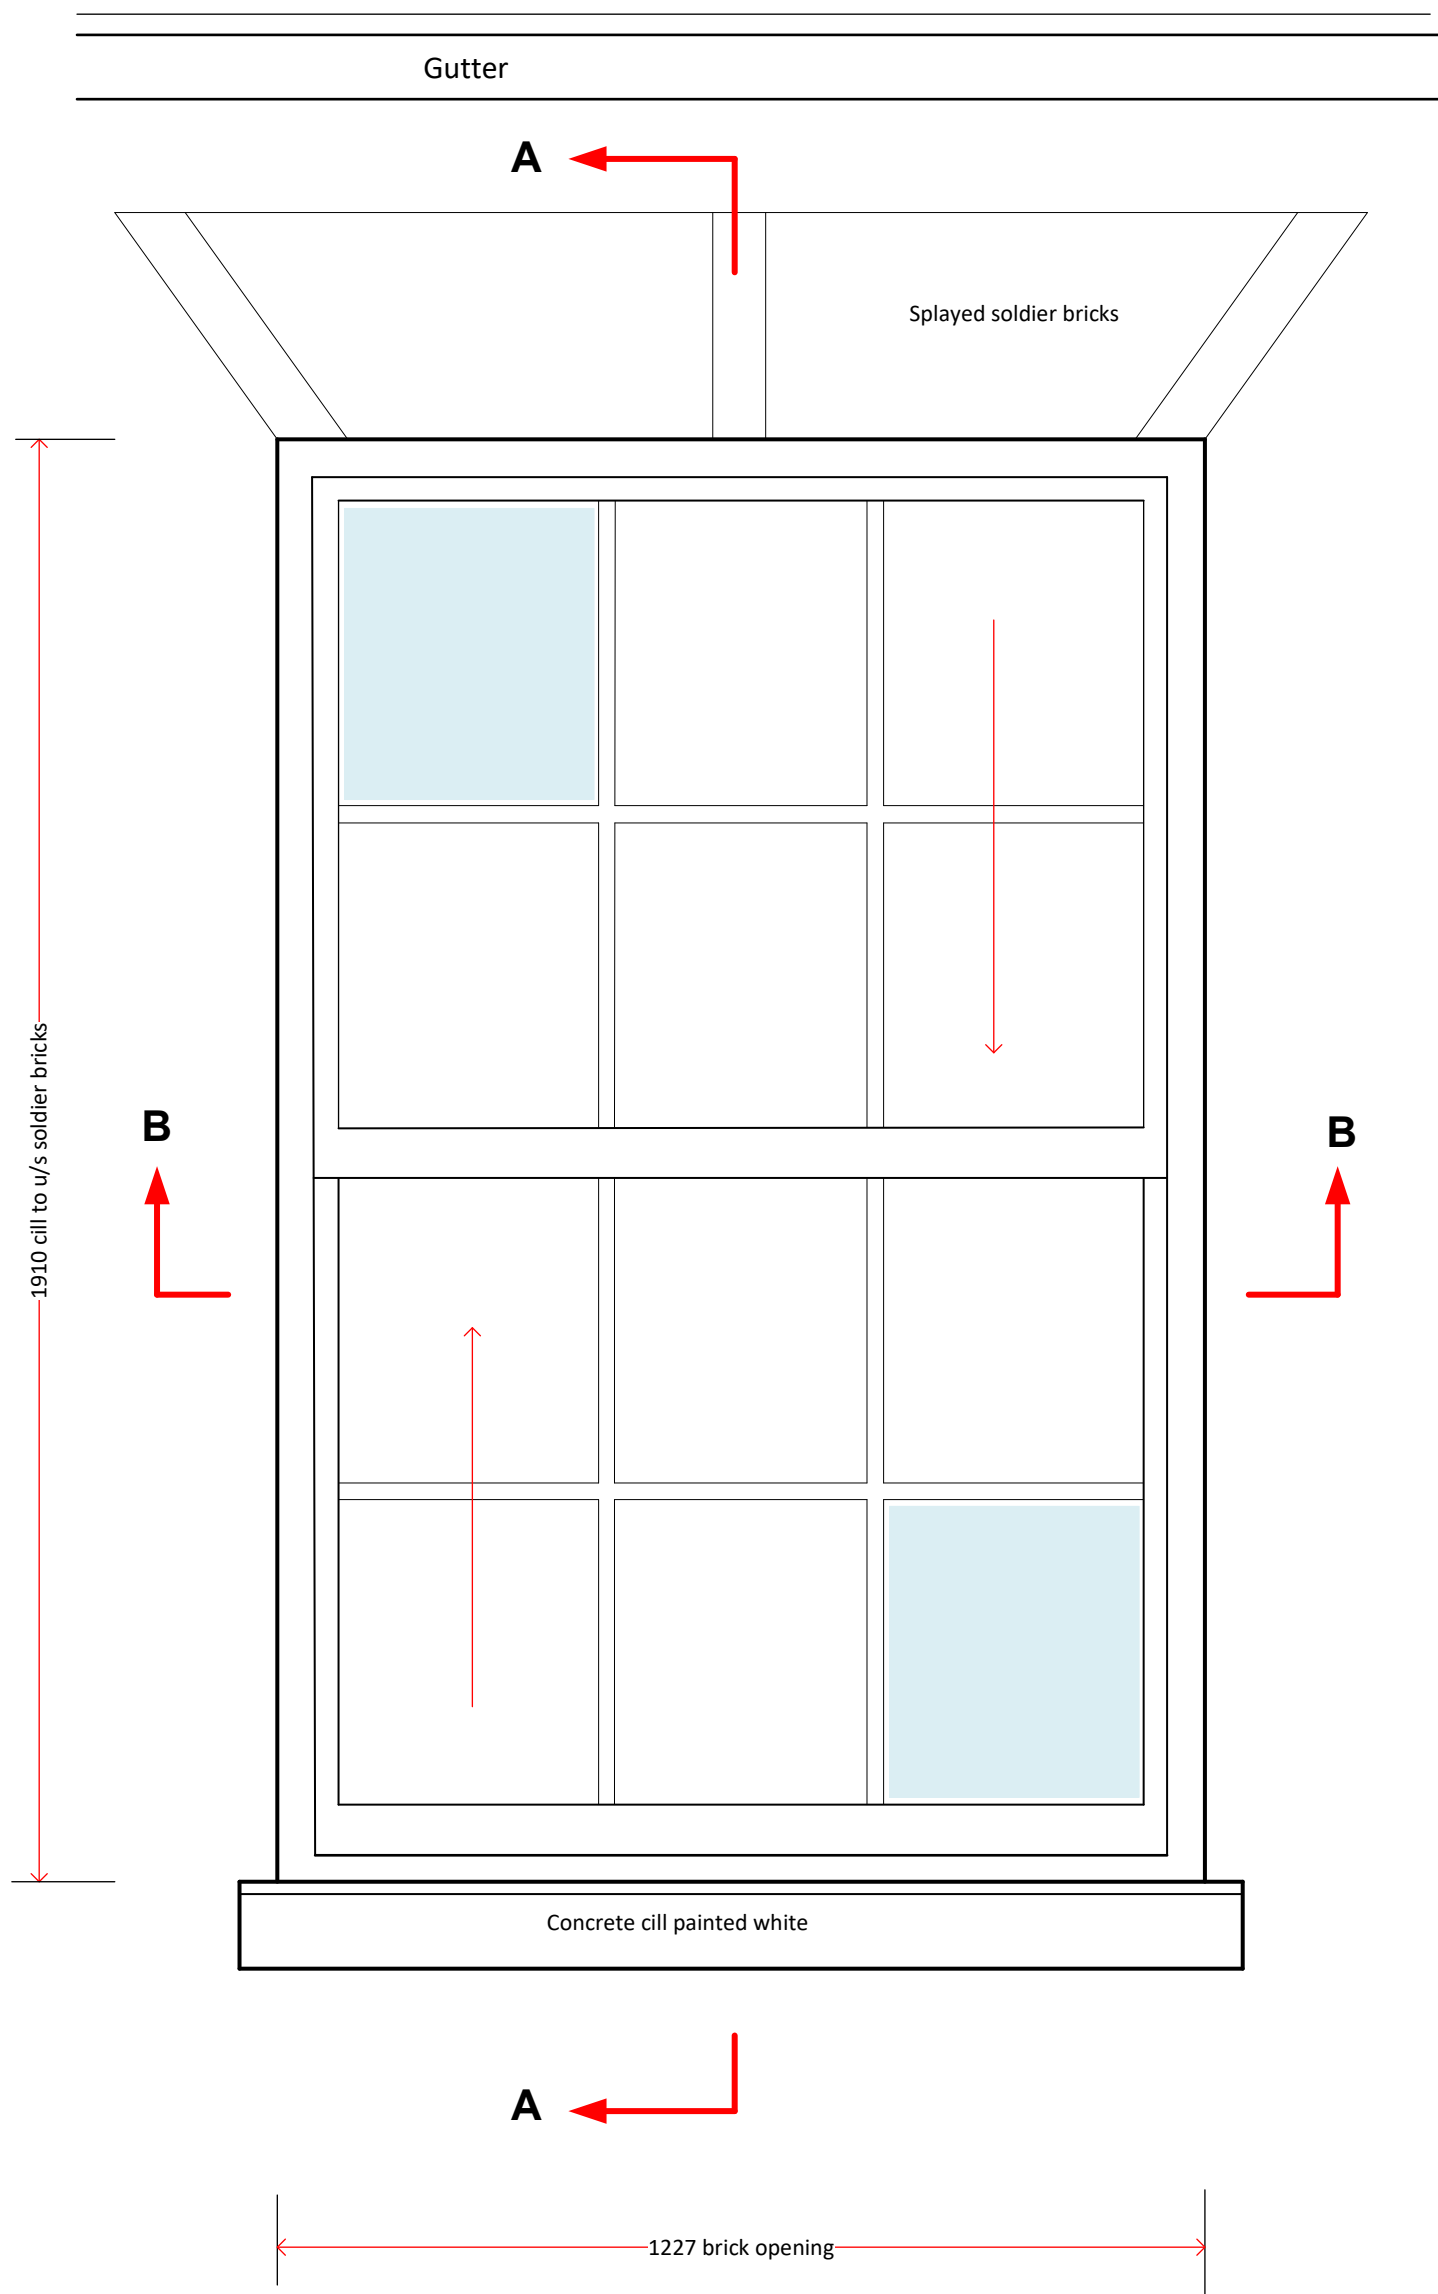

Typical Window Elevation
Example is Rear FF bedroom

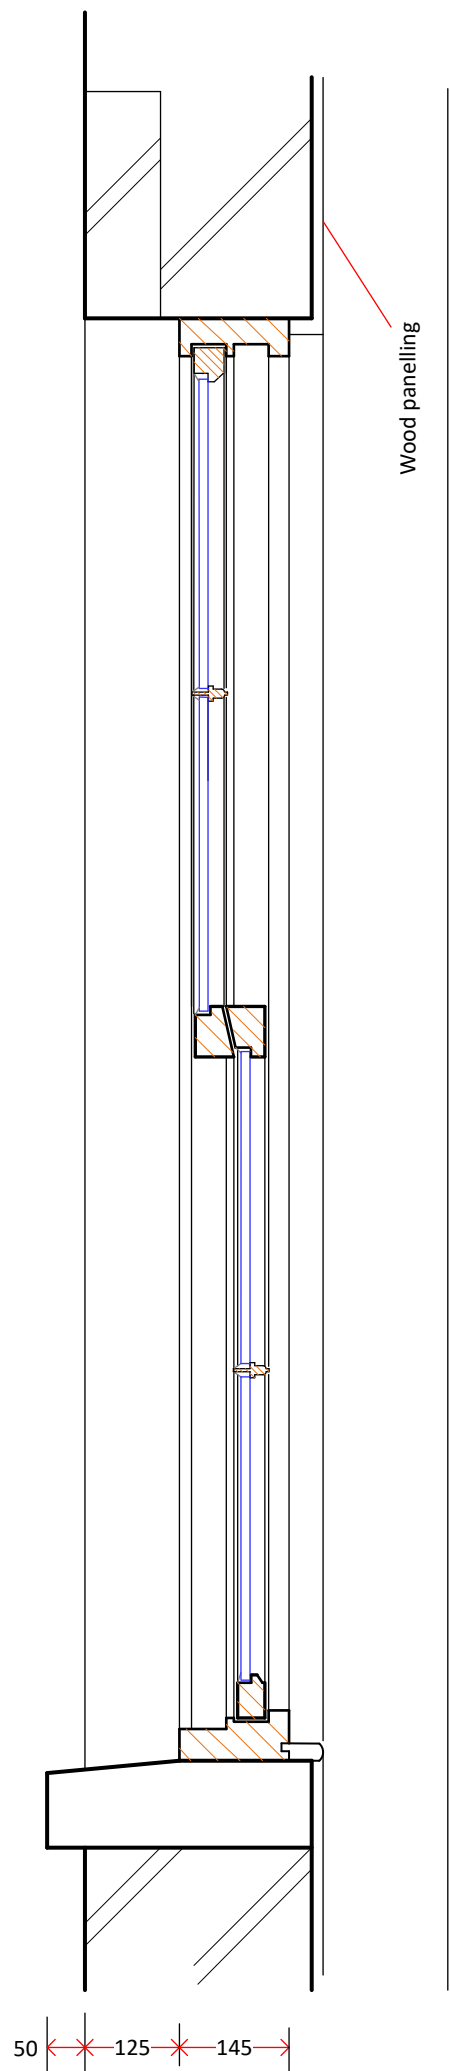

SECTION A-A

All new timber will be accoya.

ROSEBURY
Design - Planning - Project Management

8 WOODLAND WAY, BALDOCK, HERTFORDSHIRE, SG7 6LR
T: 07970 277106
E: Rosebury21@gmail.com

