



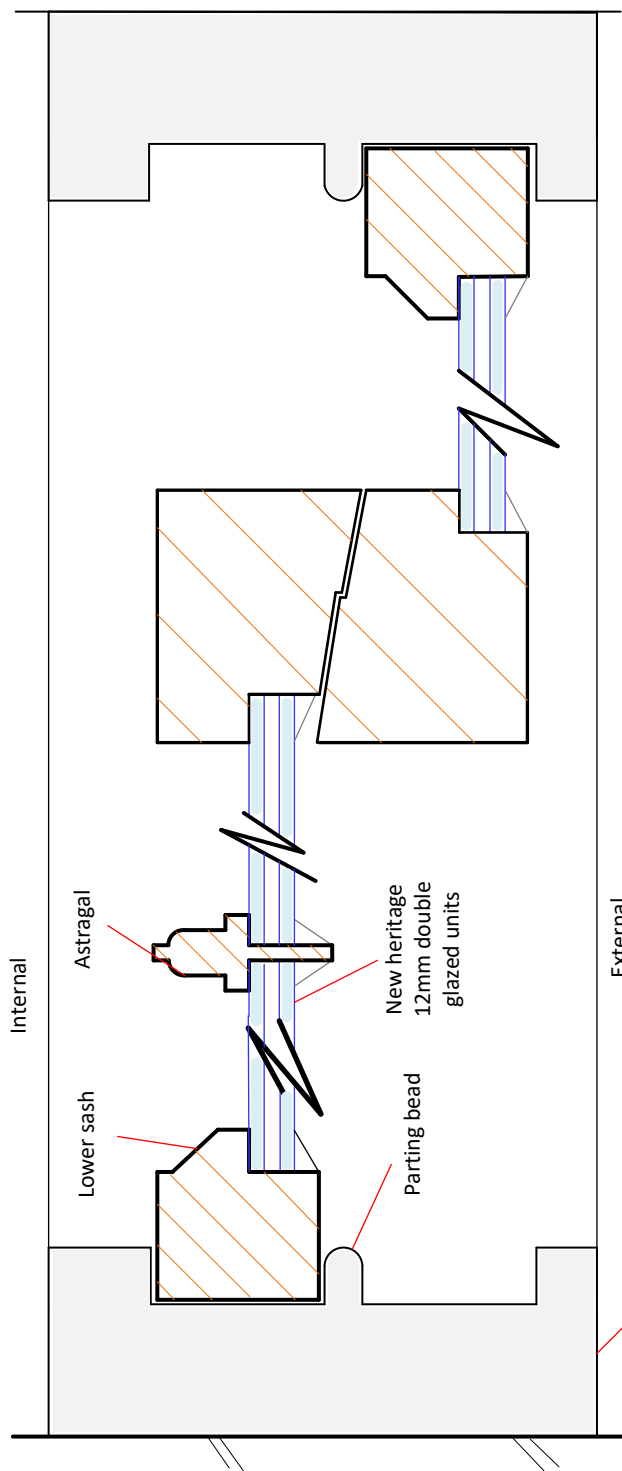


PROPOSED

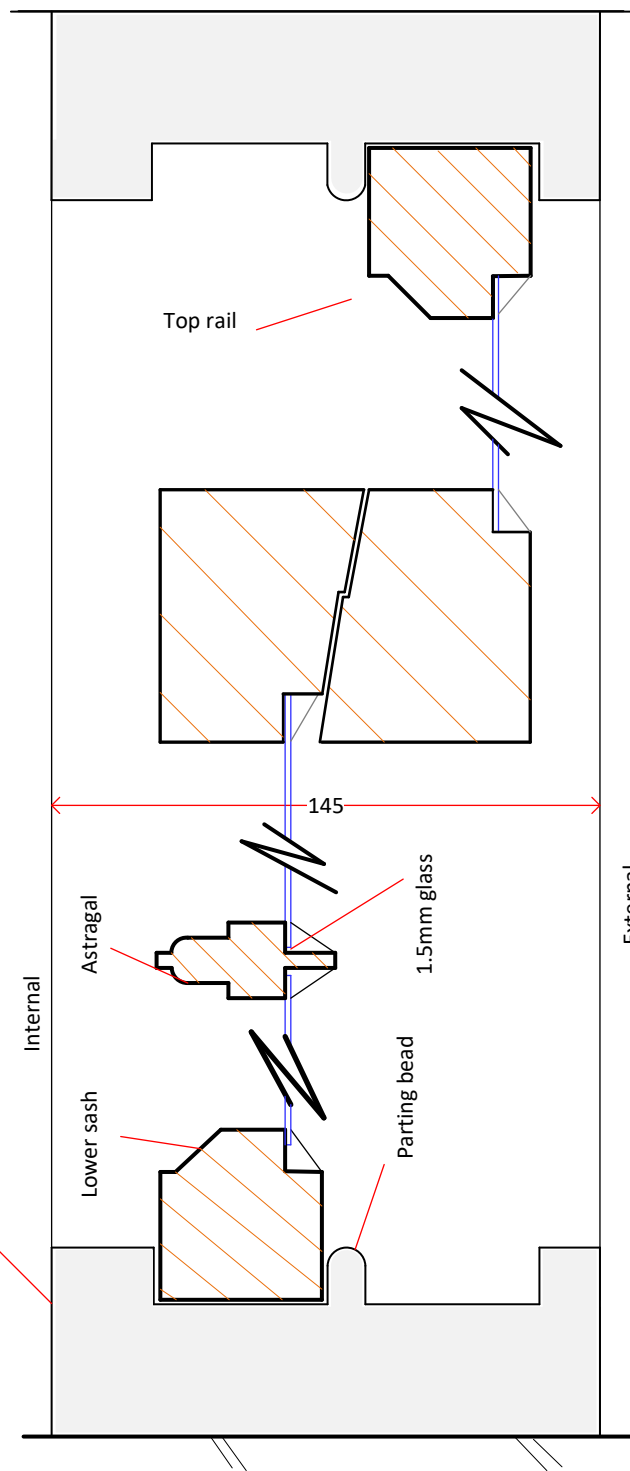

EXISTING

SECTION A-A

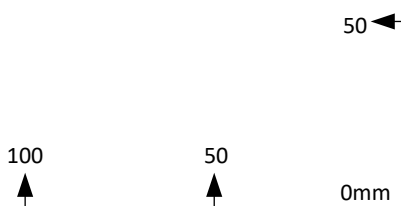

ROSEBURY
Design · Planning · Project Management

8 WOODLAND WAY, BALDOCK, HERTFORDSHIRE, SG7 6LR

T: 07970 277106

E: Rosebury21@gmail.com

Contract

Title

scale

Date

Drawing No.

Rev

33 Hitchin Street, Baldock

Window Sections

1:2

06:26

05/MJ/26