



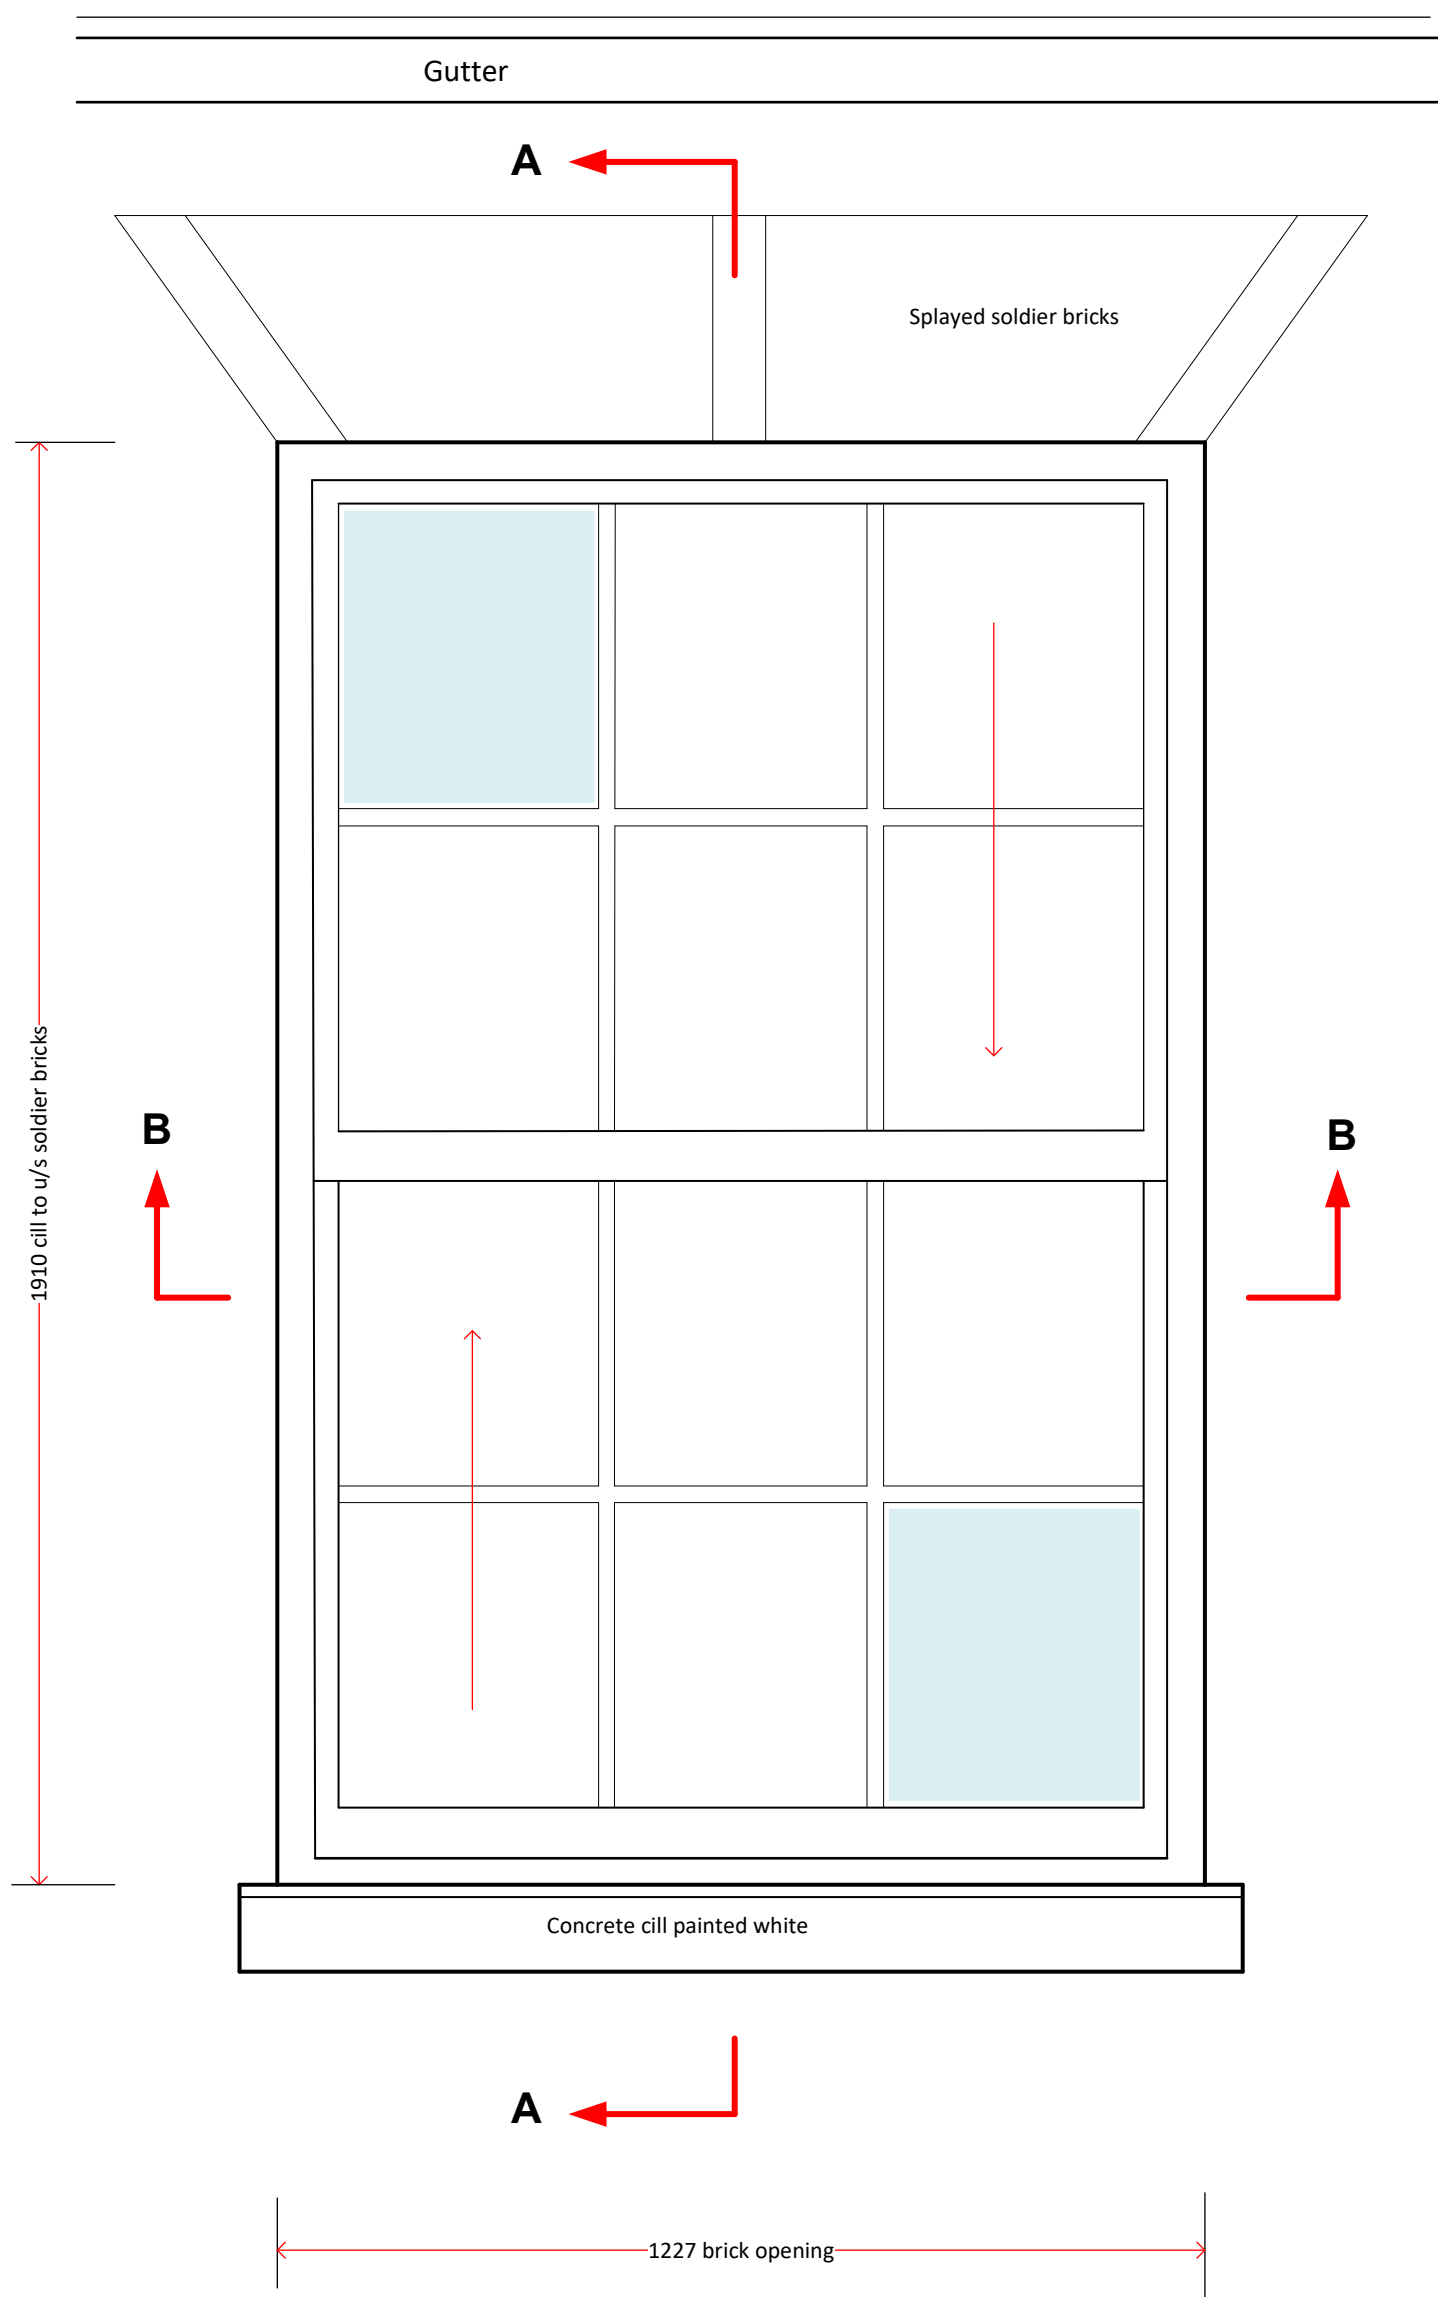


Typical Window Elevation
Example is Rear FF bedroom

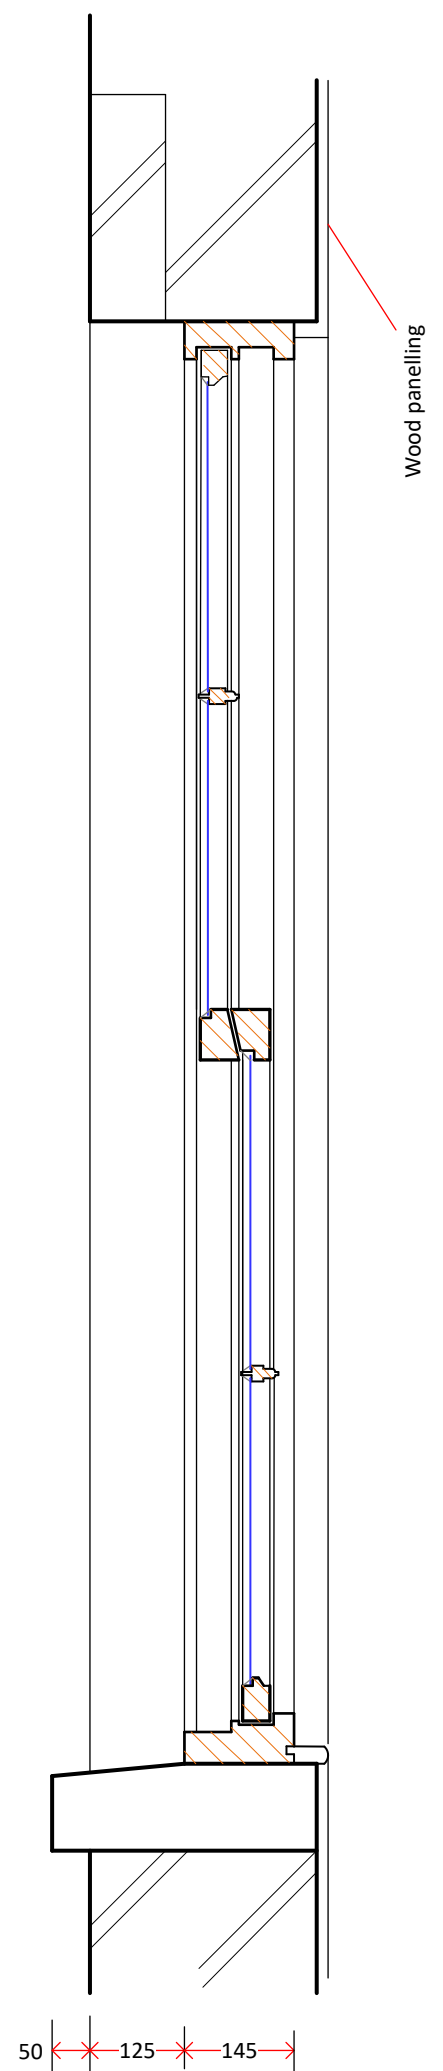

SECTION A-A

ROSEBURY
Design - Planning - Project Management

8 WOODLAND WAY, BALDOCK, HERTFORDSHIRE, SG7 6LR
T: 07970 277106
E: Rosebury21@gmail.com

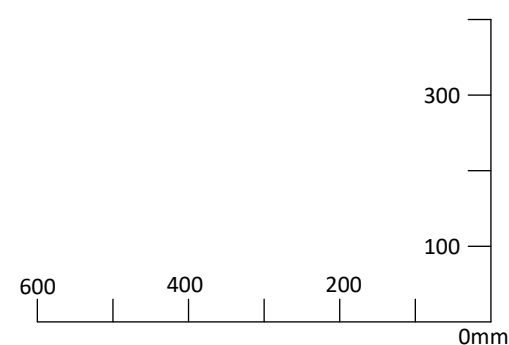

Contract	Title	scale	Date	Drawing No.	Rev
33 Hitchin Street, Baldock	Existing window	1:10	06:26	03/MJ/26	