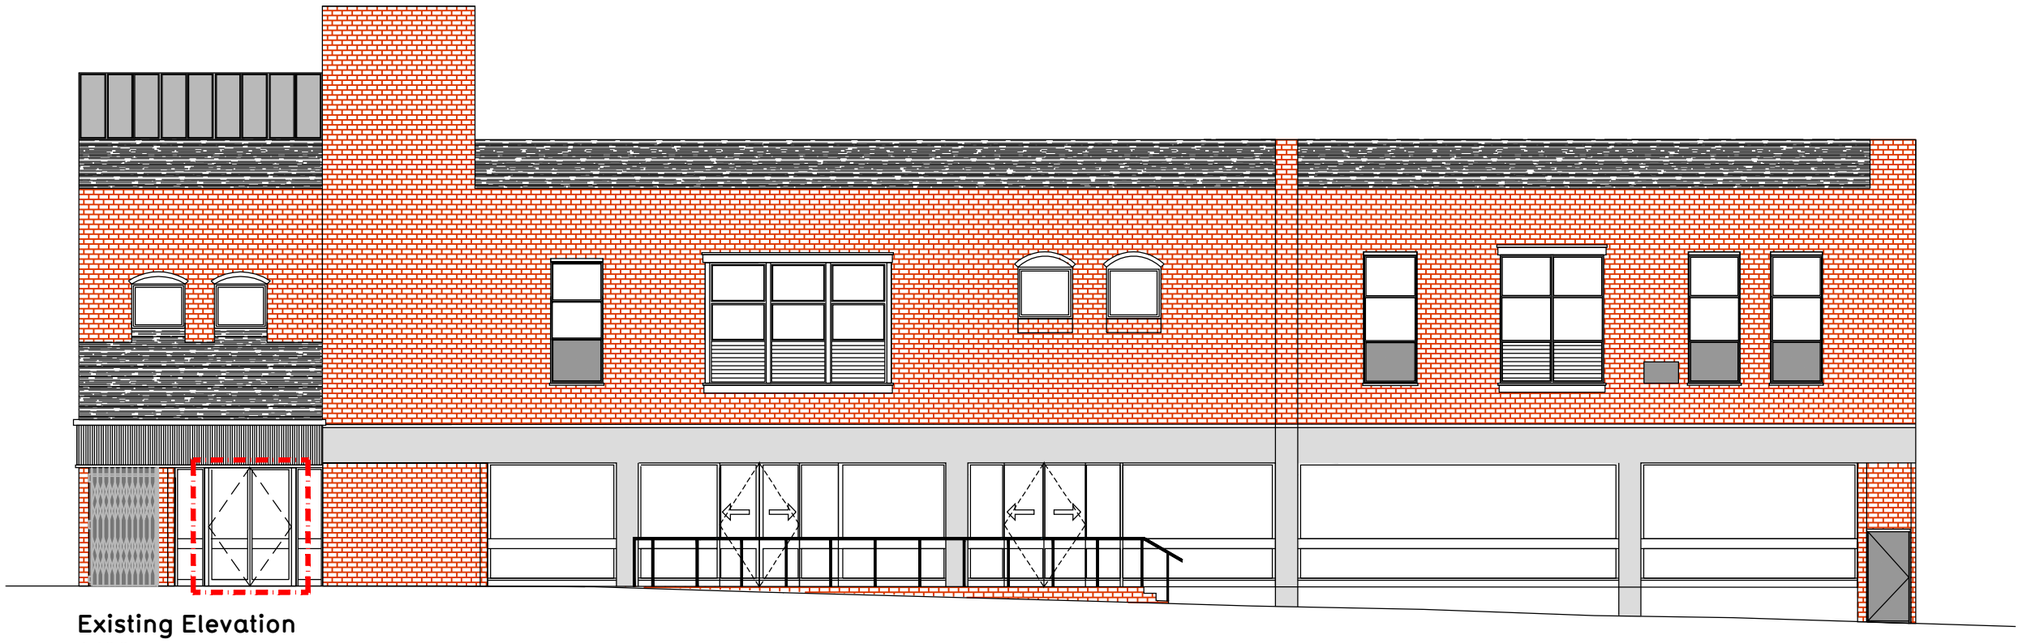

Existing Elevation
1:100

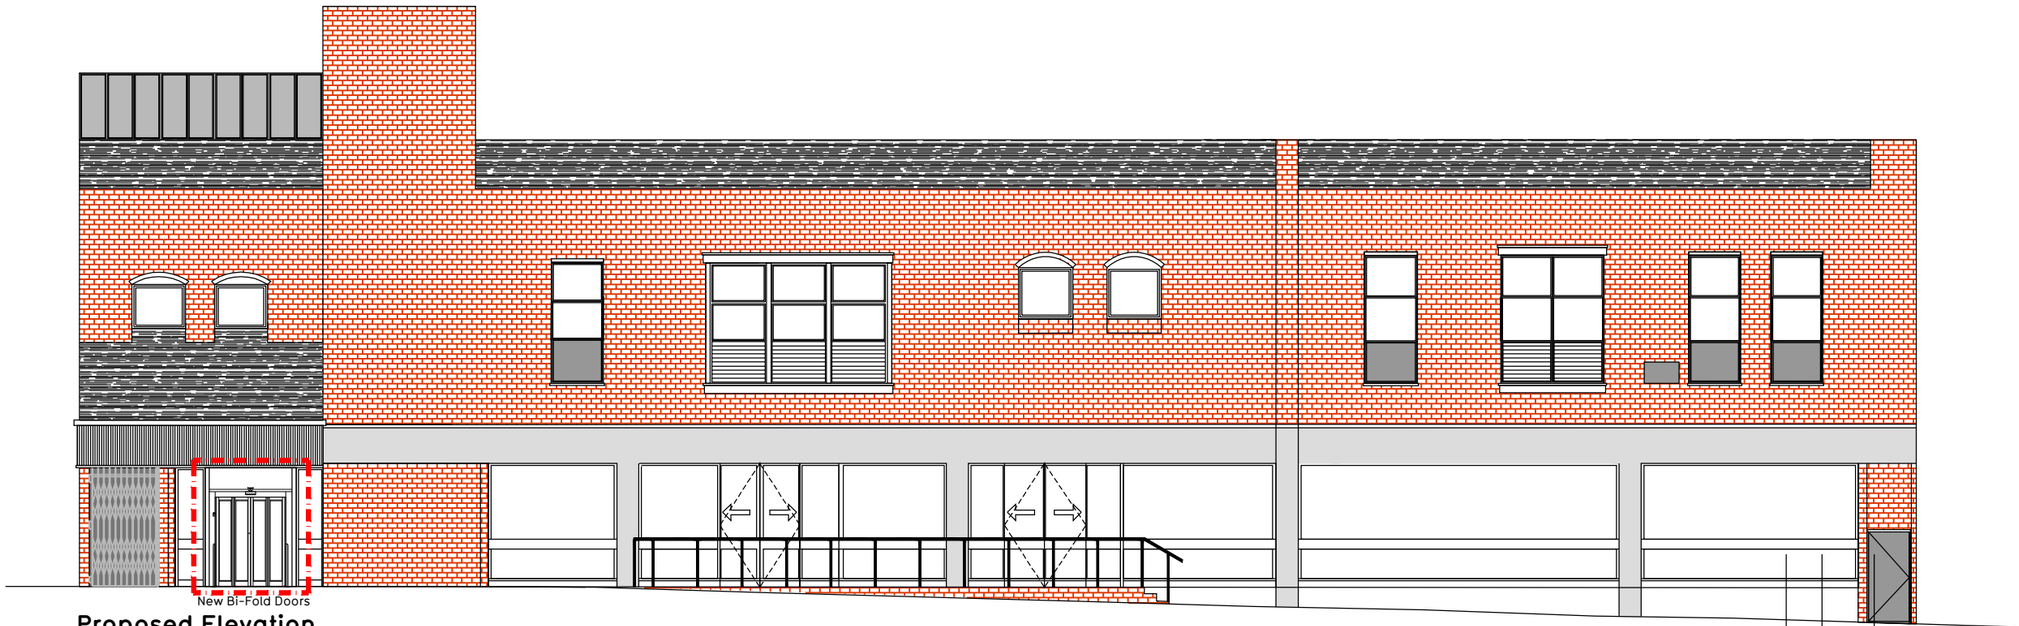

Proposed Elevation
1:100

Key

Area Seeking Permission for Alteration

Note:

Elevation redrawn from received drawing, indicative only.

Rev	Date	Description	Drawn/ Checked

PROJECT TITLE		DRAWING TITLE	
Proposed Gym 18-19 Brand St, Hitchin, SG5 1JE		Existing and Proposed Elevations	
DRAWN / CHECKED	**DATE**	**SCALE**	**JOB No**	**DRAWING No**
EK/GL	06.04.2018	1:100 @ A2	IA-F-2012	004 E&P ELE
DRAWING PURPOSE				**Rev**
PLANNING				-

PUREGYM

Pure Gym Ltd
Town Centre House
The Merrion Centre
Leeds
LS2 8LY

e: architecture@puregym.com
t: 0113 285 8787
w: www.puregym.com