






2 Family Entrance - Proposed
1 : 50

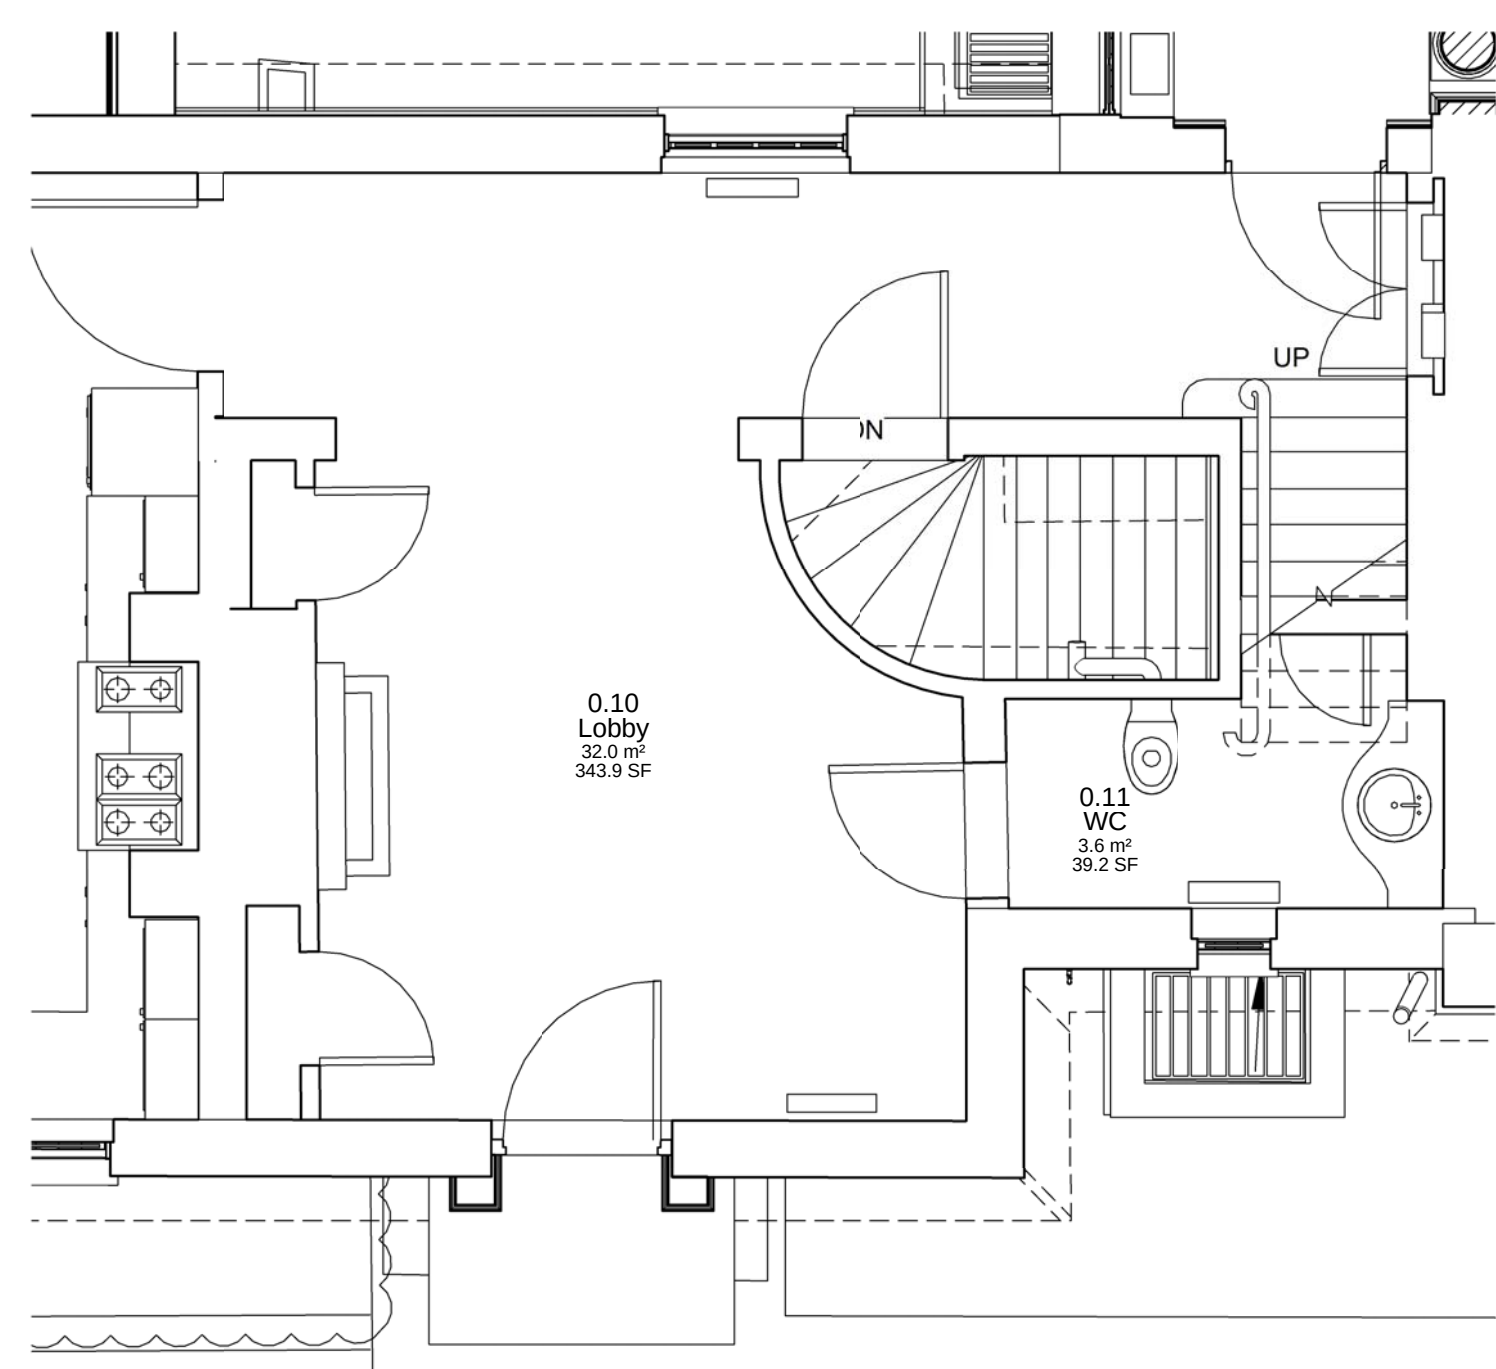

4 0.10 - Family Entrance - Proposed
1 : 50

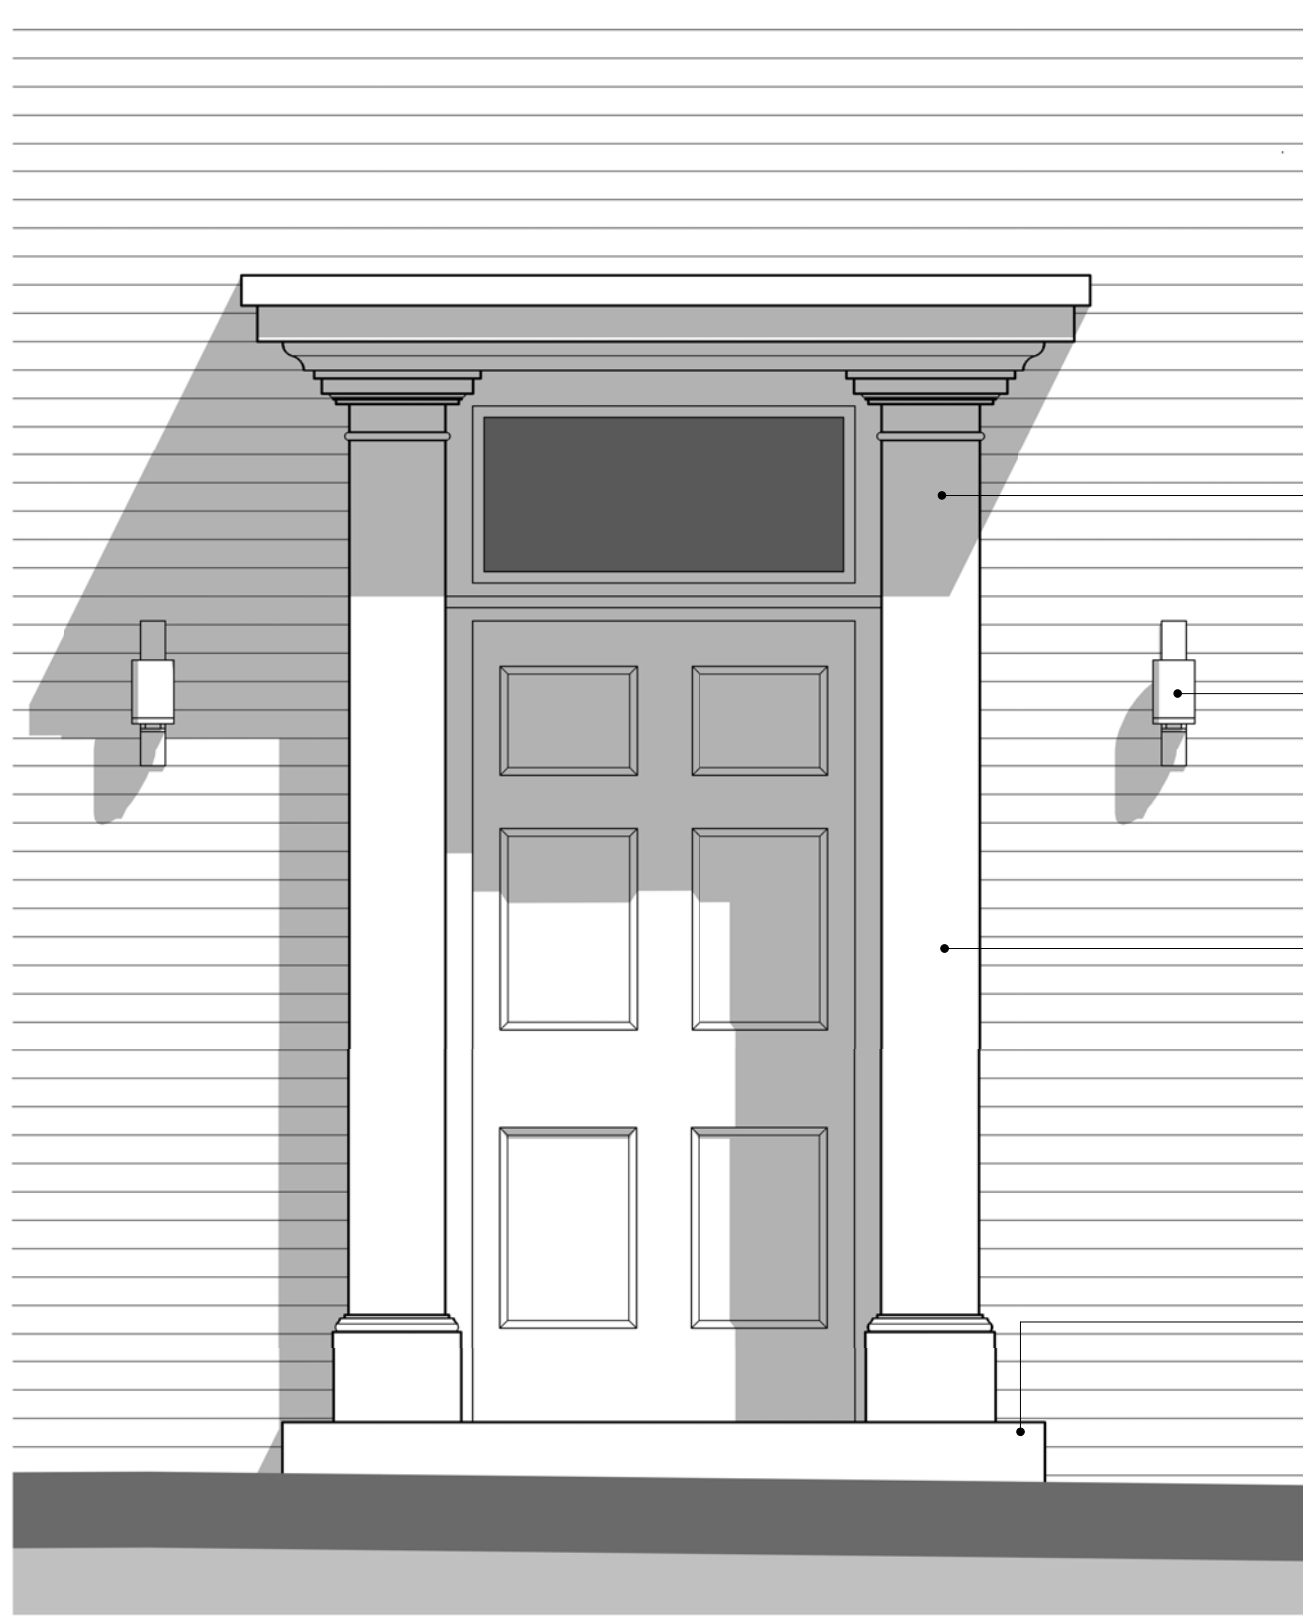

3 Family Entrance - Detail Elevation
1 : 20

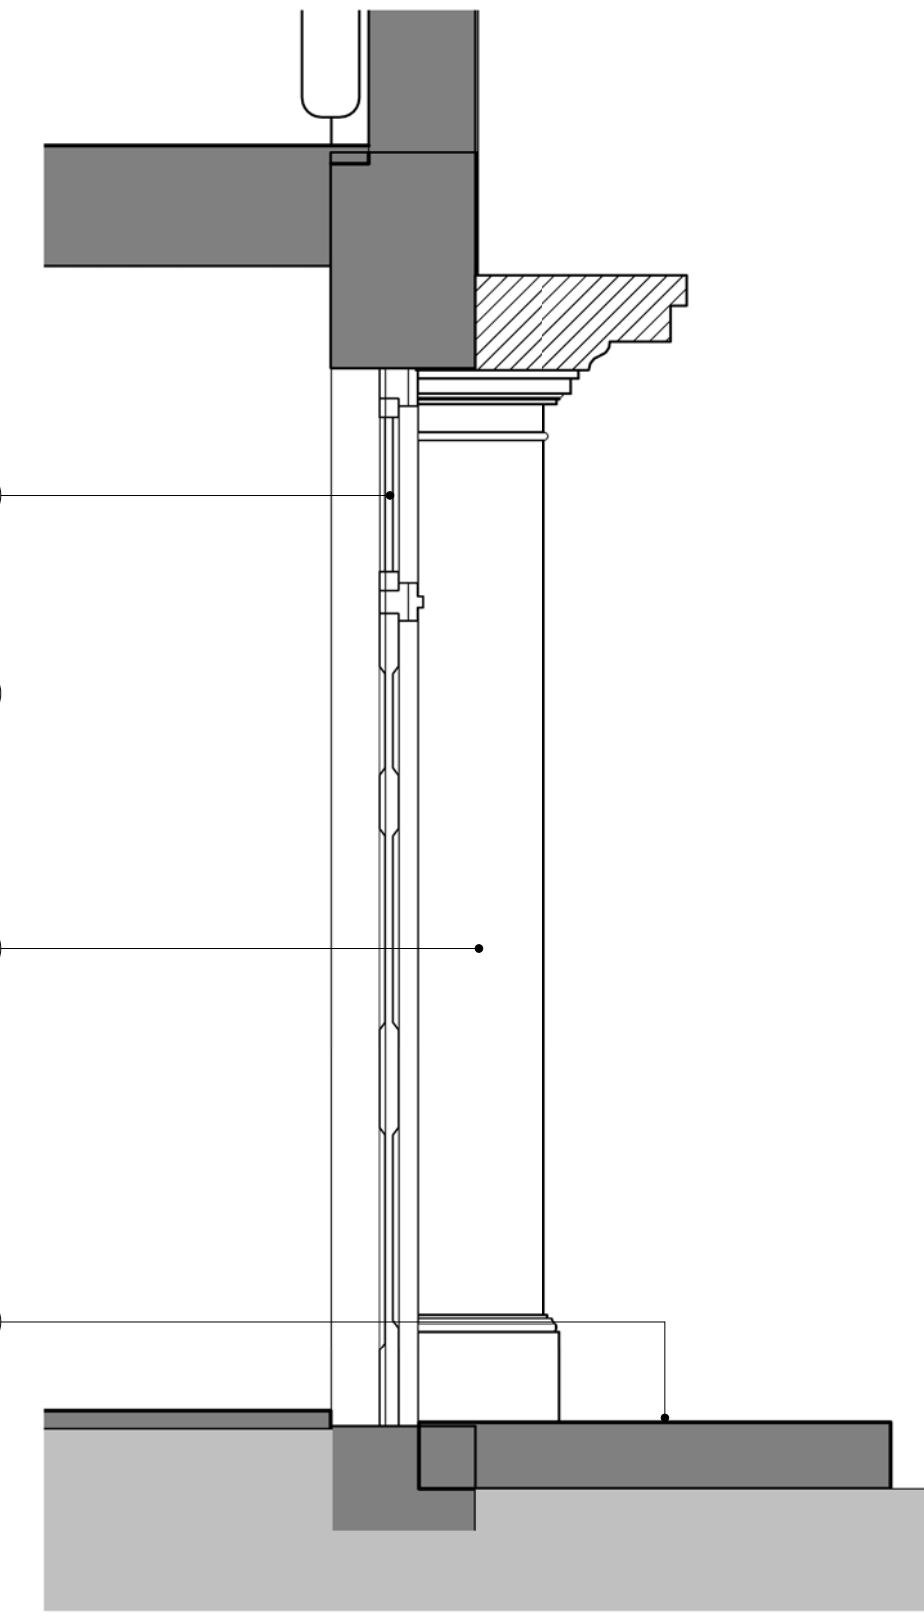

1 Family Entrance Section - Proposed
1 : 20





5 3D - Family Entrance Proposed

AS CONSENTED

- NOTES
- 1 Retained timber paneled entrance door with plain glazed overlite
 - 4 New reversible light coloured stone doorcase and matching stone step
 - 5 New Stone step
 - 6 New traditional lantern light fittings to flank entrance

rev	by	chkd	date	description
P4	GT	MWB	24-08-18	Keyplan & Scalebar added

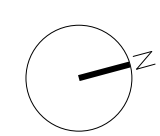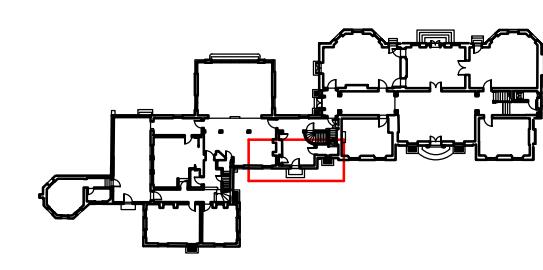

MFA / Malcolm Fryer Architects

bam
BAM Design Ltd
An operating company of
BAM Construct UK Ltd
Architecture
Interior Design
3D Visualisation
Feasibility Studies
Structural Engineering
Environmental Services
Building Information Modelling

project Codicote House

site Family Entrance - Proposed

scale	As indicated @ A1	drawn	GT	BAM job no.	purpose of issue
date	June 2018	checked	MWB	4498	S4
project code	CDH-	originator	BMD-	level	Z1-
design@bam.co.uk	XX-	type	DR-	scale	A-
www.bam.co.uk	18100	number	P5	rev.	