




1 Family Entrance - Existing
1 : 50


- NOTES
1. Timber paneled entrance door with plain glazed overlite
 2. Modern stone step of awkward proportions
 3. Cambridge White / Gault Face brickwork



2 Family Entrance - Existing - Detail
1 : 20

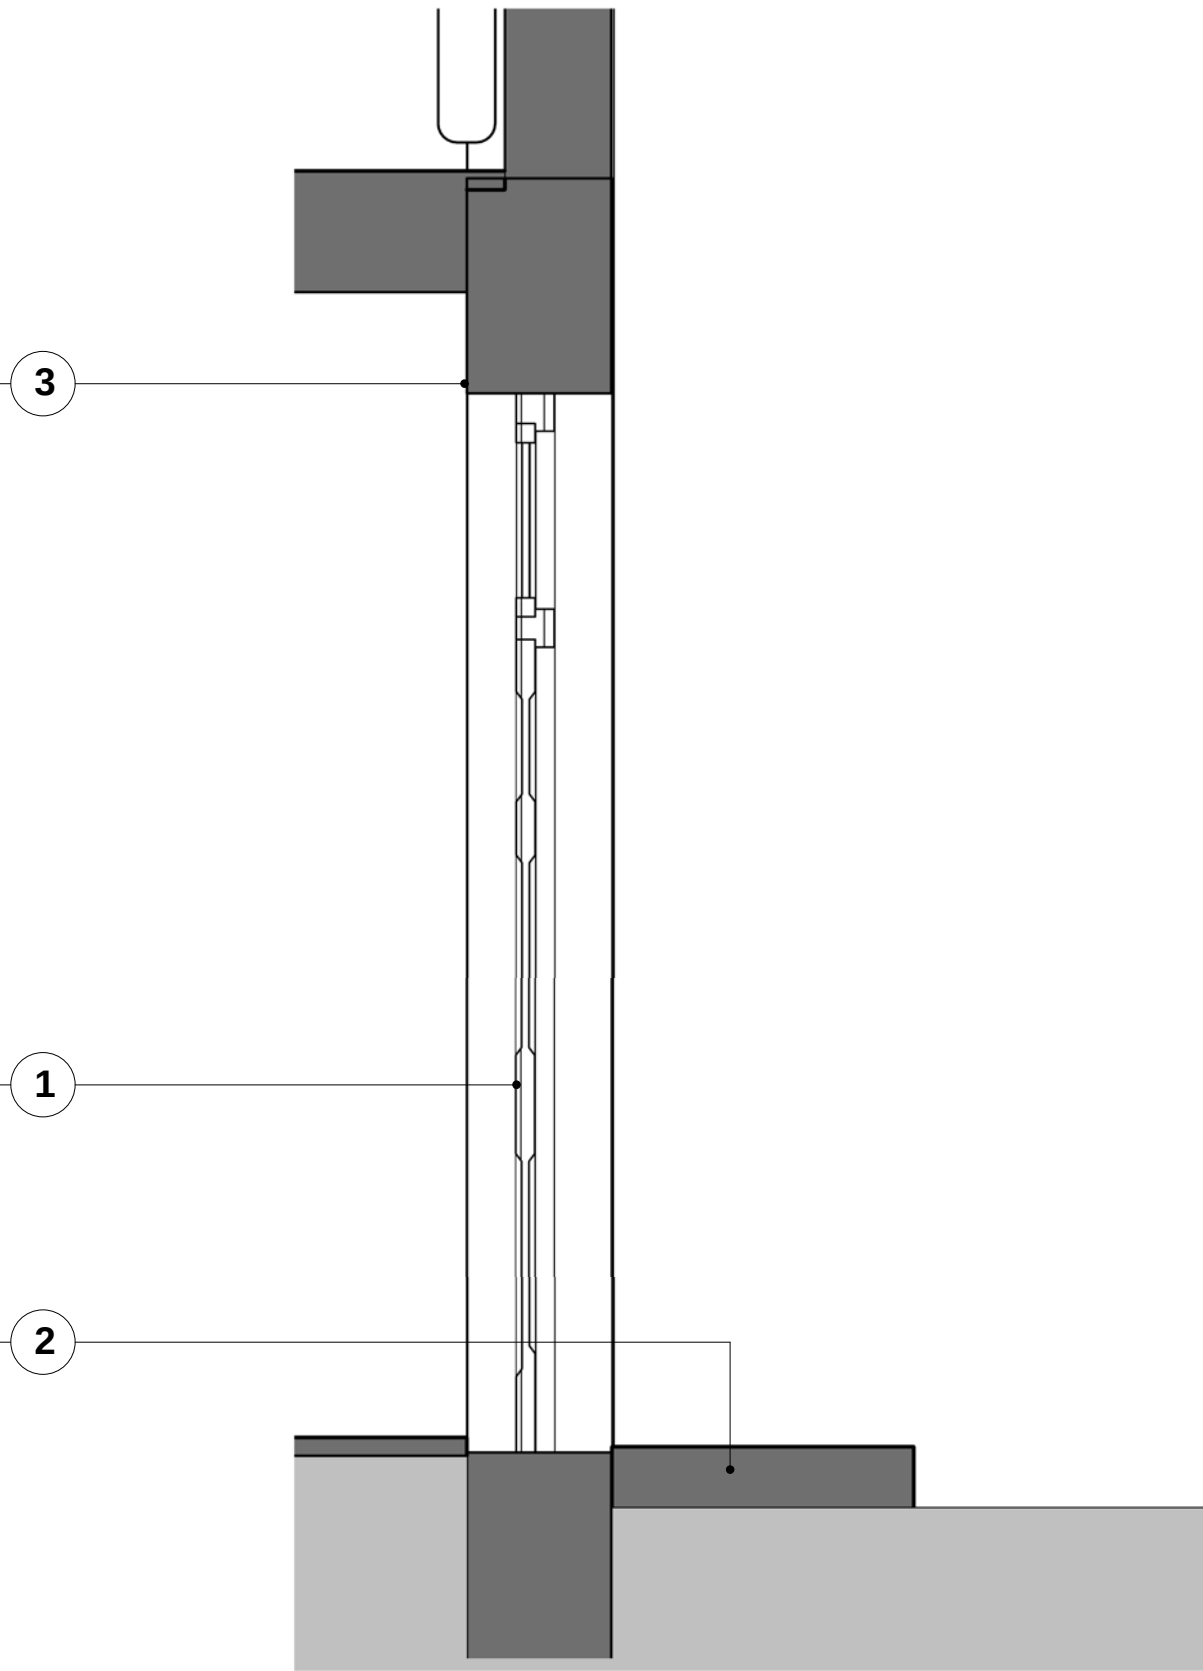

3 Family Entrance Section - Existing
1 : 20

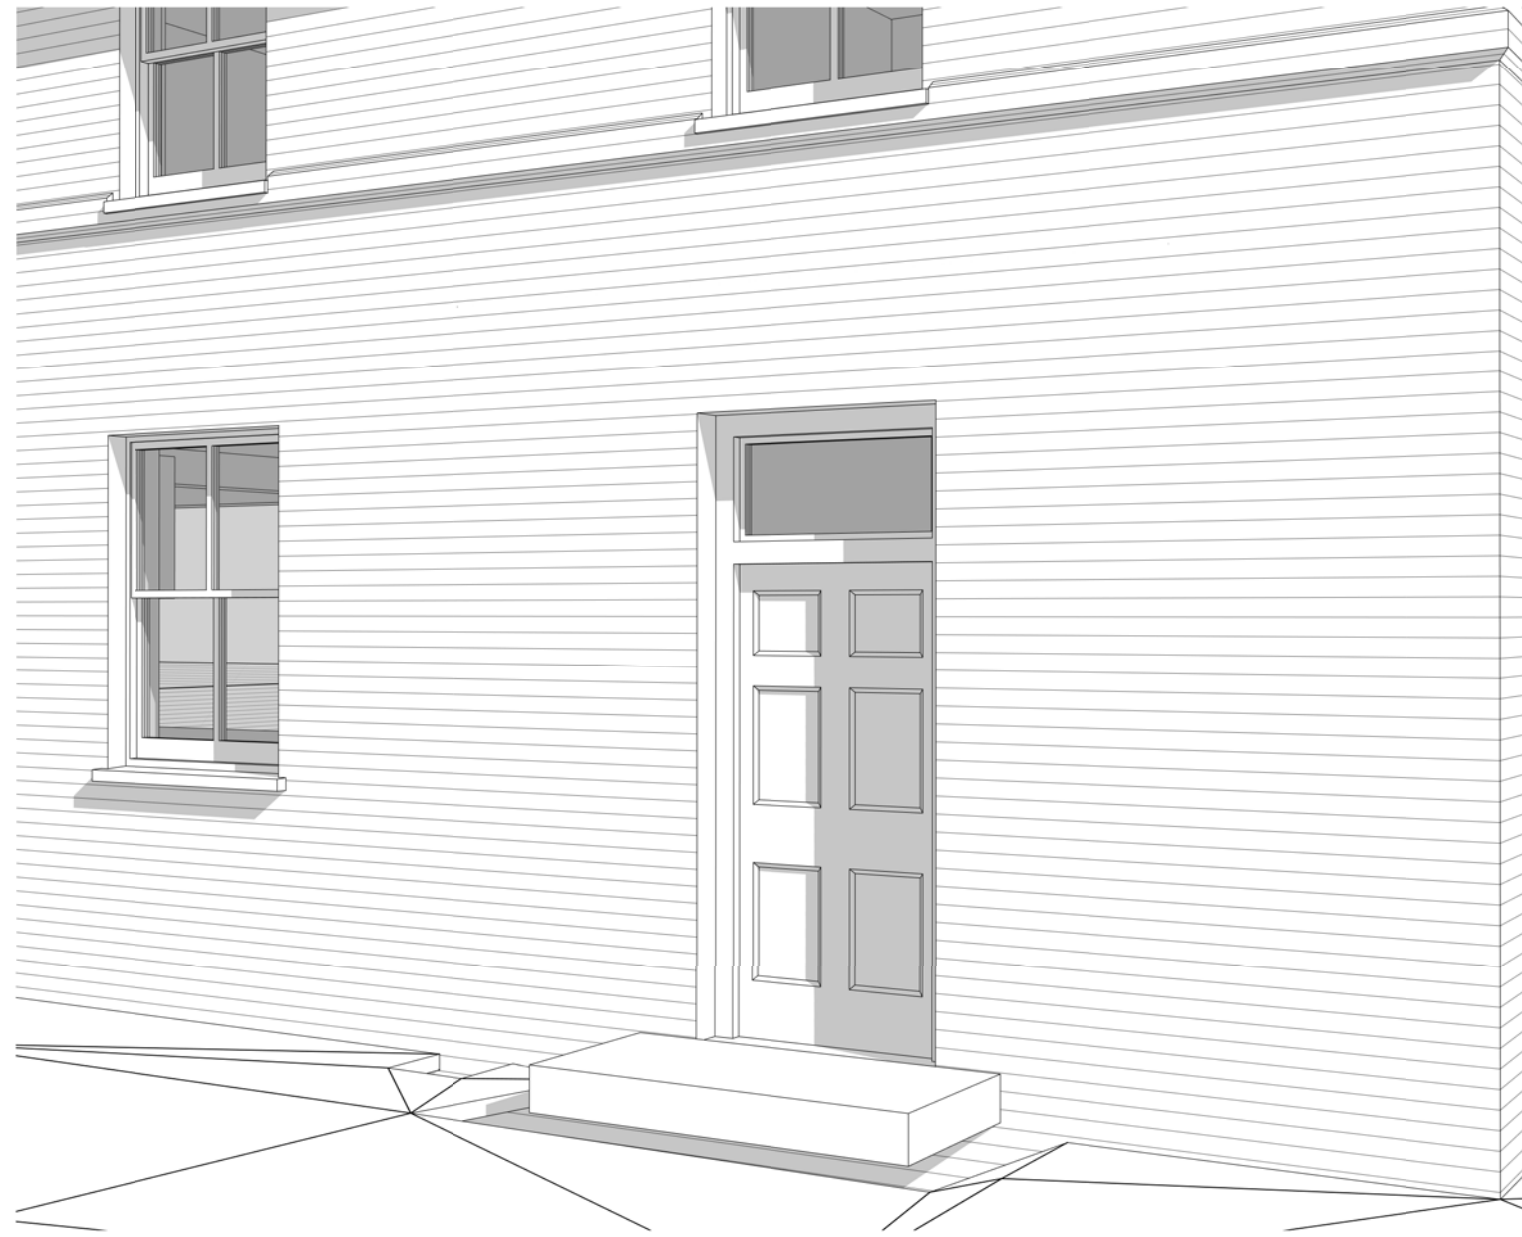

4 3D - Family Entrance Existing

AS EXISTING



BAM Design Ltd
An operating company of
BAM Construct UK Ltd
Architecture
Interior Design
3D Visualisation
Feasibility Studies
Structural Engineering
Environmental Services
Building Information Modelling

Centrum Business Park
Griffiths Way, St Albans
Hertfordshire, AL1 2RD
01727 894200
design@bam.co.uk
www.bam.co.uk

MFA / Malcolm Fryer
Architects

project Codicote House

site Family Entrance - Existing

purpose of issue

PLANNING

scale	As indicated @ A1	drawn	GT	BAM job no.	4498
date	06/11/19	checked	MWB	project code	CDH-
originator	CDH-	volume	BMD-	level	Z1-
design@bam.co.uk	01727 894200	type	ZZ-	scale	DR-A-
www.bam.co.uk		number	18101	rev	P3