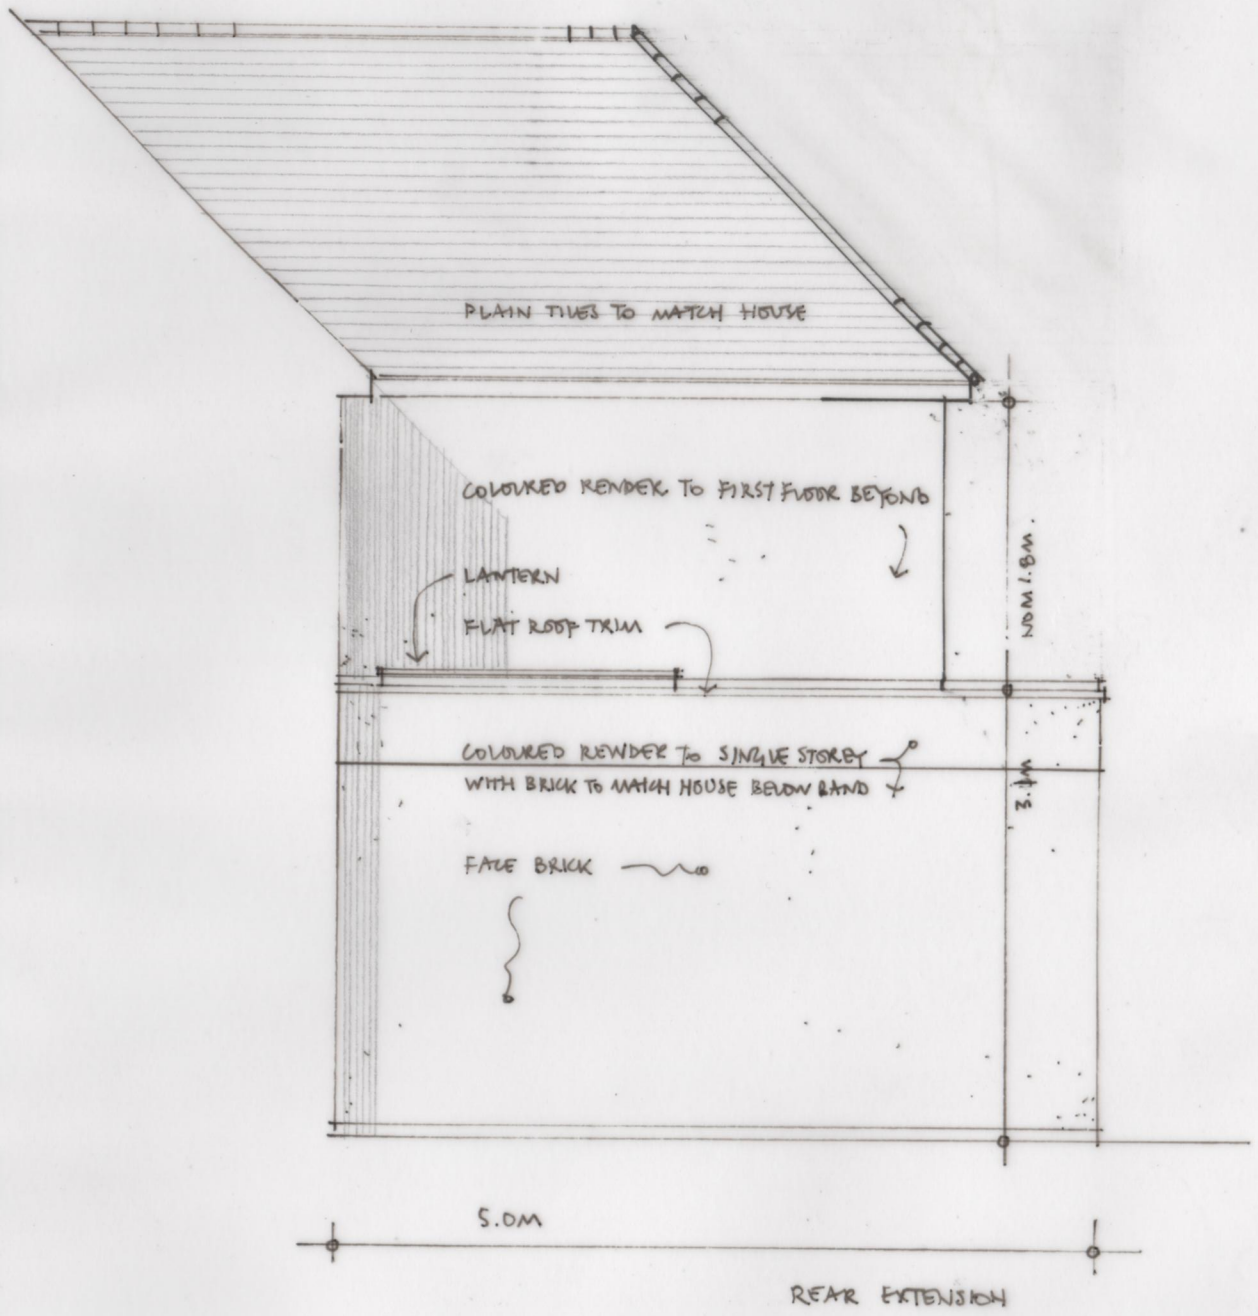

REAR EXTENSION

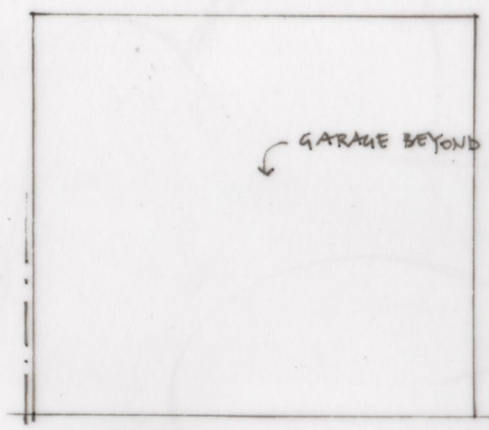

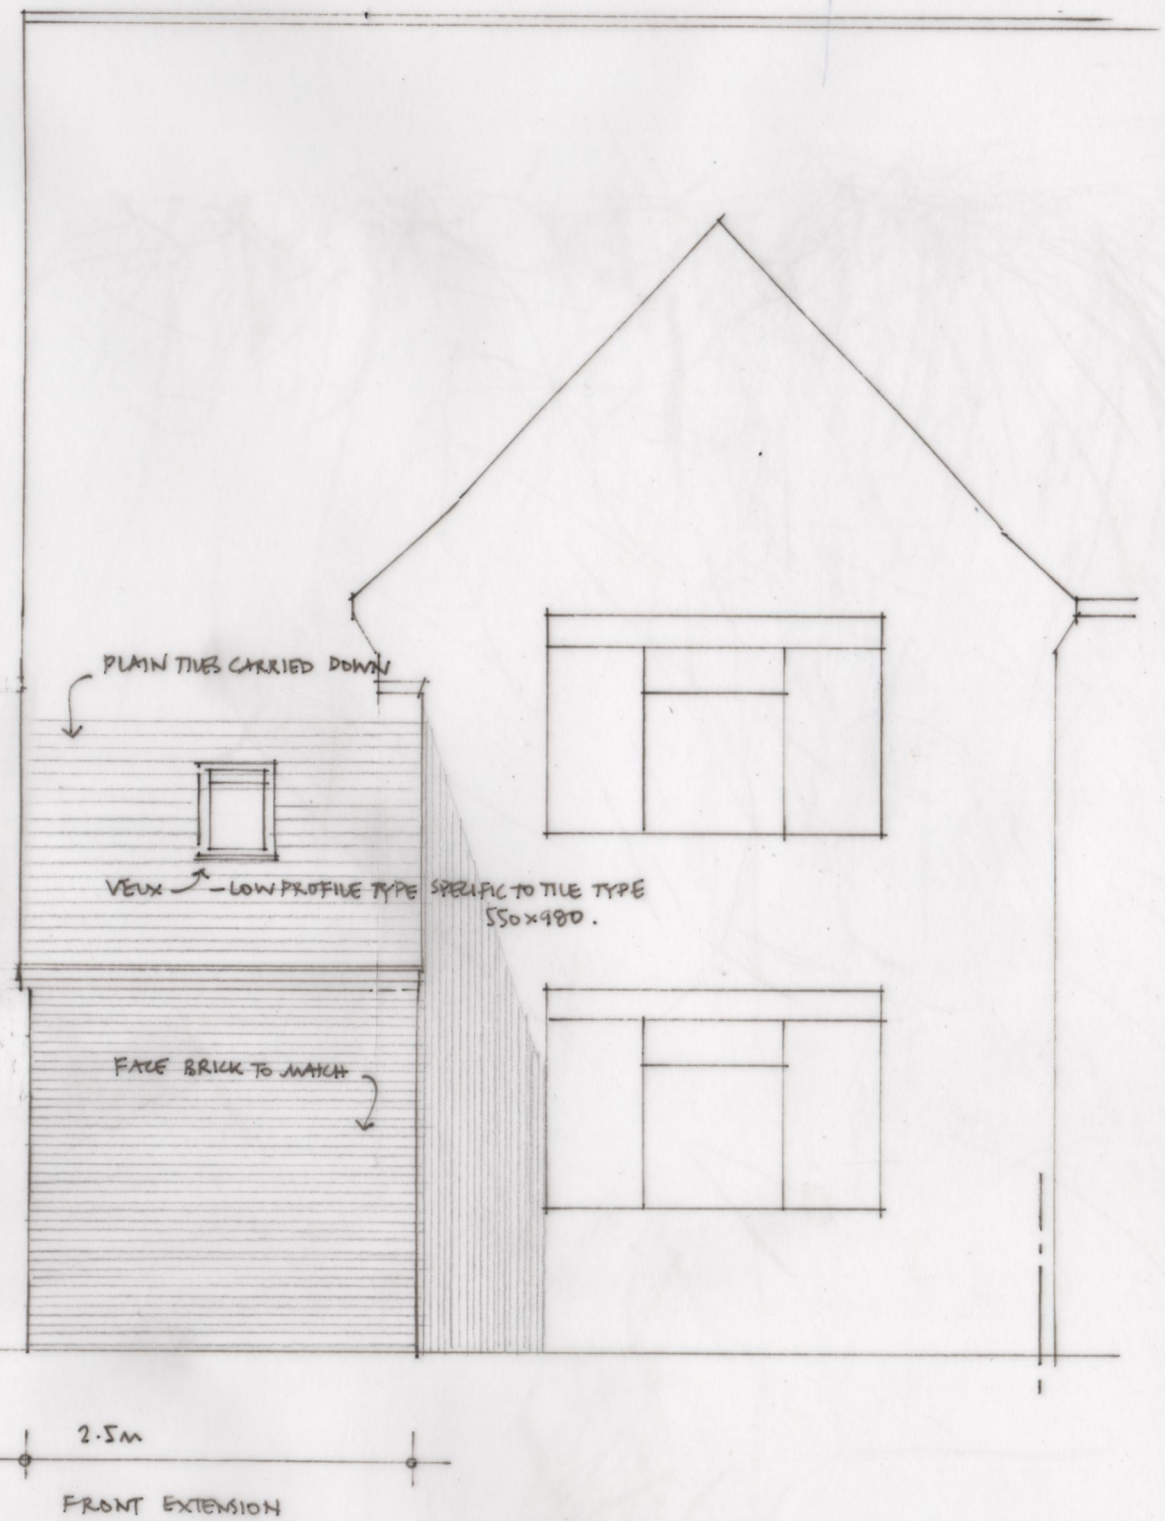

FRONT EXTENSION

REV - FIRST FLOOR REDUCED IN DEPTH + ROOF HIPPED

JEREMY WILLIAMS LEROY
RIBA CHARTERED ARCHITECT

No1 THE LIMES HITCHIN HERTS SG5 2AY
TEL/FAX 01462 624740

21 HIGHFIELD
LETCHWORTH

REAR EXTENSION + PORCH

PROPOSED FRONT & REAR NW SIDE ELEVATIONS

JAN 2018 1.50@A3

P3 A

1.5m
1.0
0