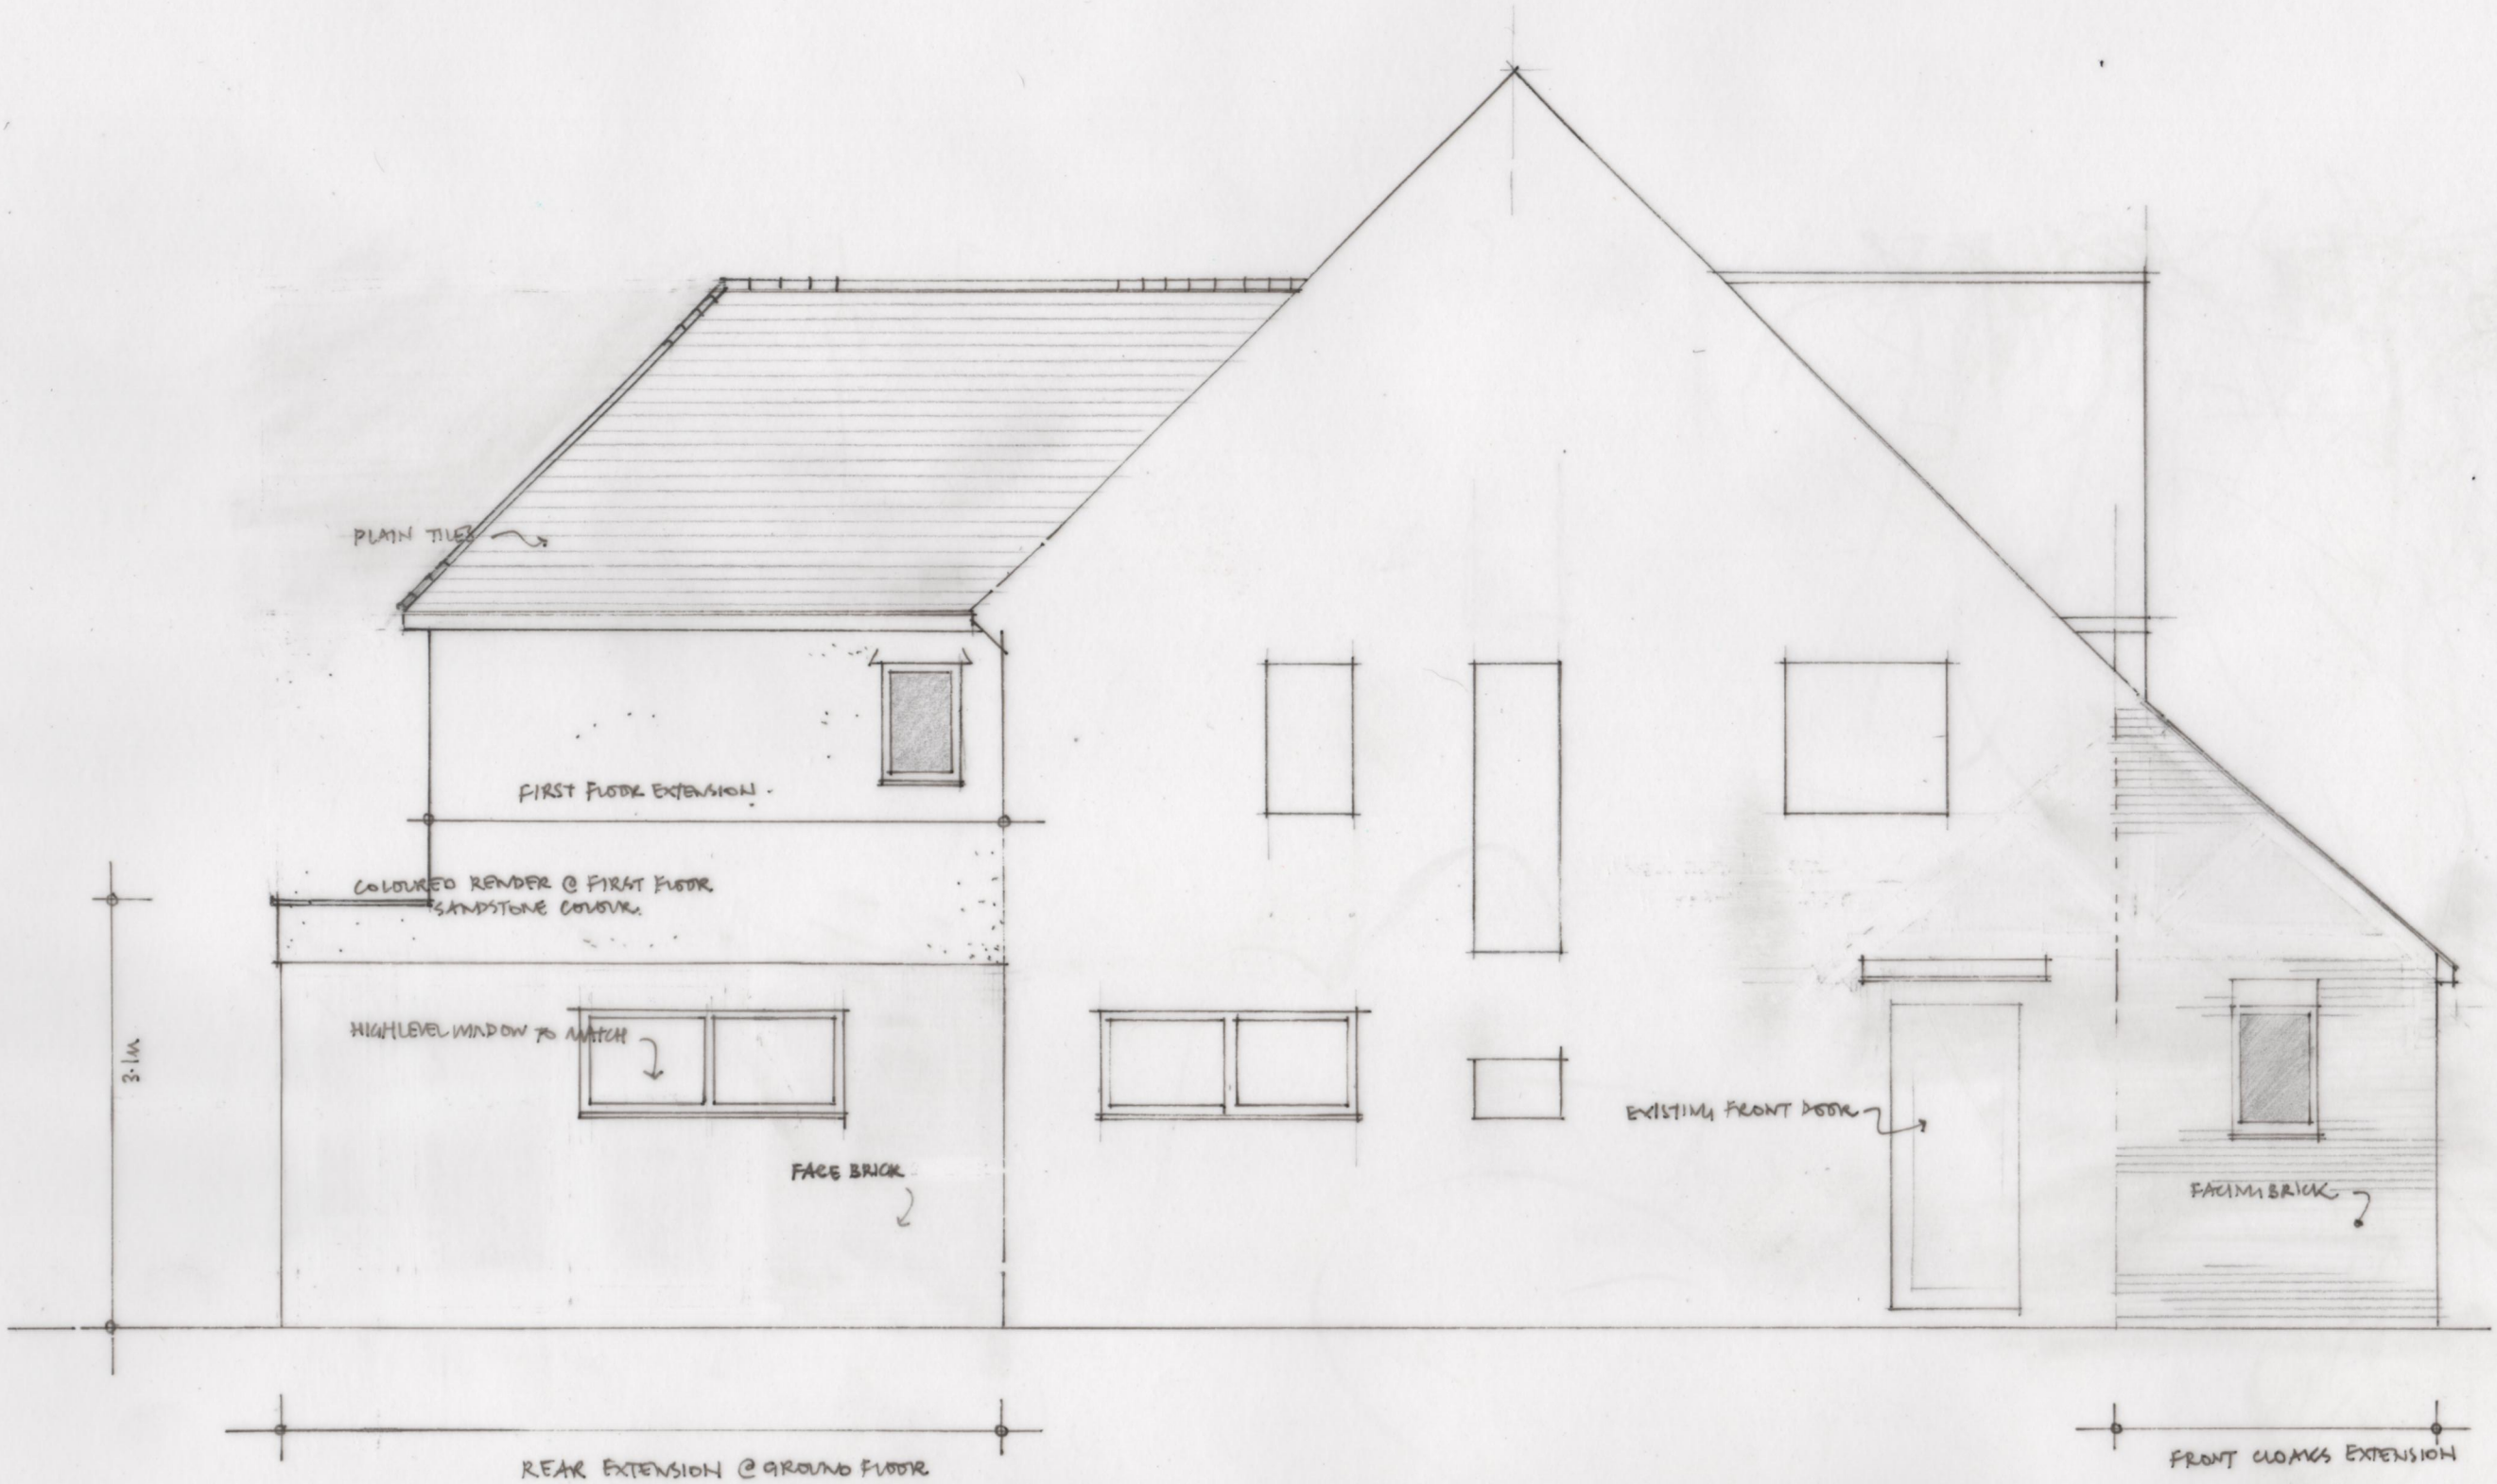

REV A FIRST FLOOR REDUCED IN DEPTH + ROOF HIPPED. 05/18

1·5M
1·0
0

JEREMY WILLIAMS LEROY
RIBA CHARTERED ARCHITECT

No1 THE LIMES HITCHIN HERTS SG5 2AY
TEL/FAX 01462 624740

21 HIGHFIELD
LETCHWORTH

REAR EXTENSION + PORCH

PROPOSED SE SIDE ELEVATION

JAN 2018 1.50@A3

P4 A