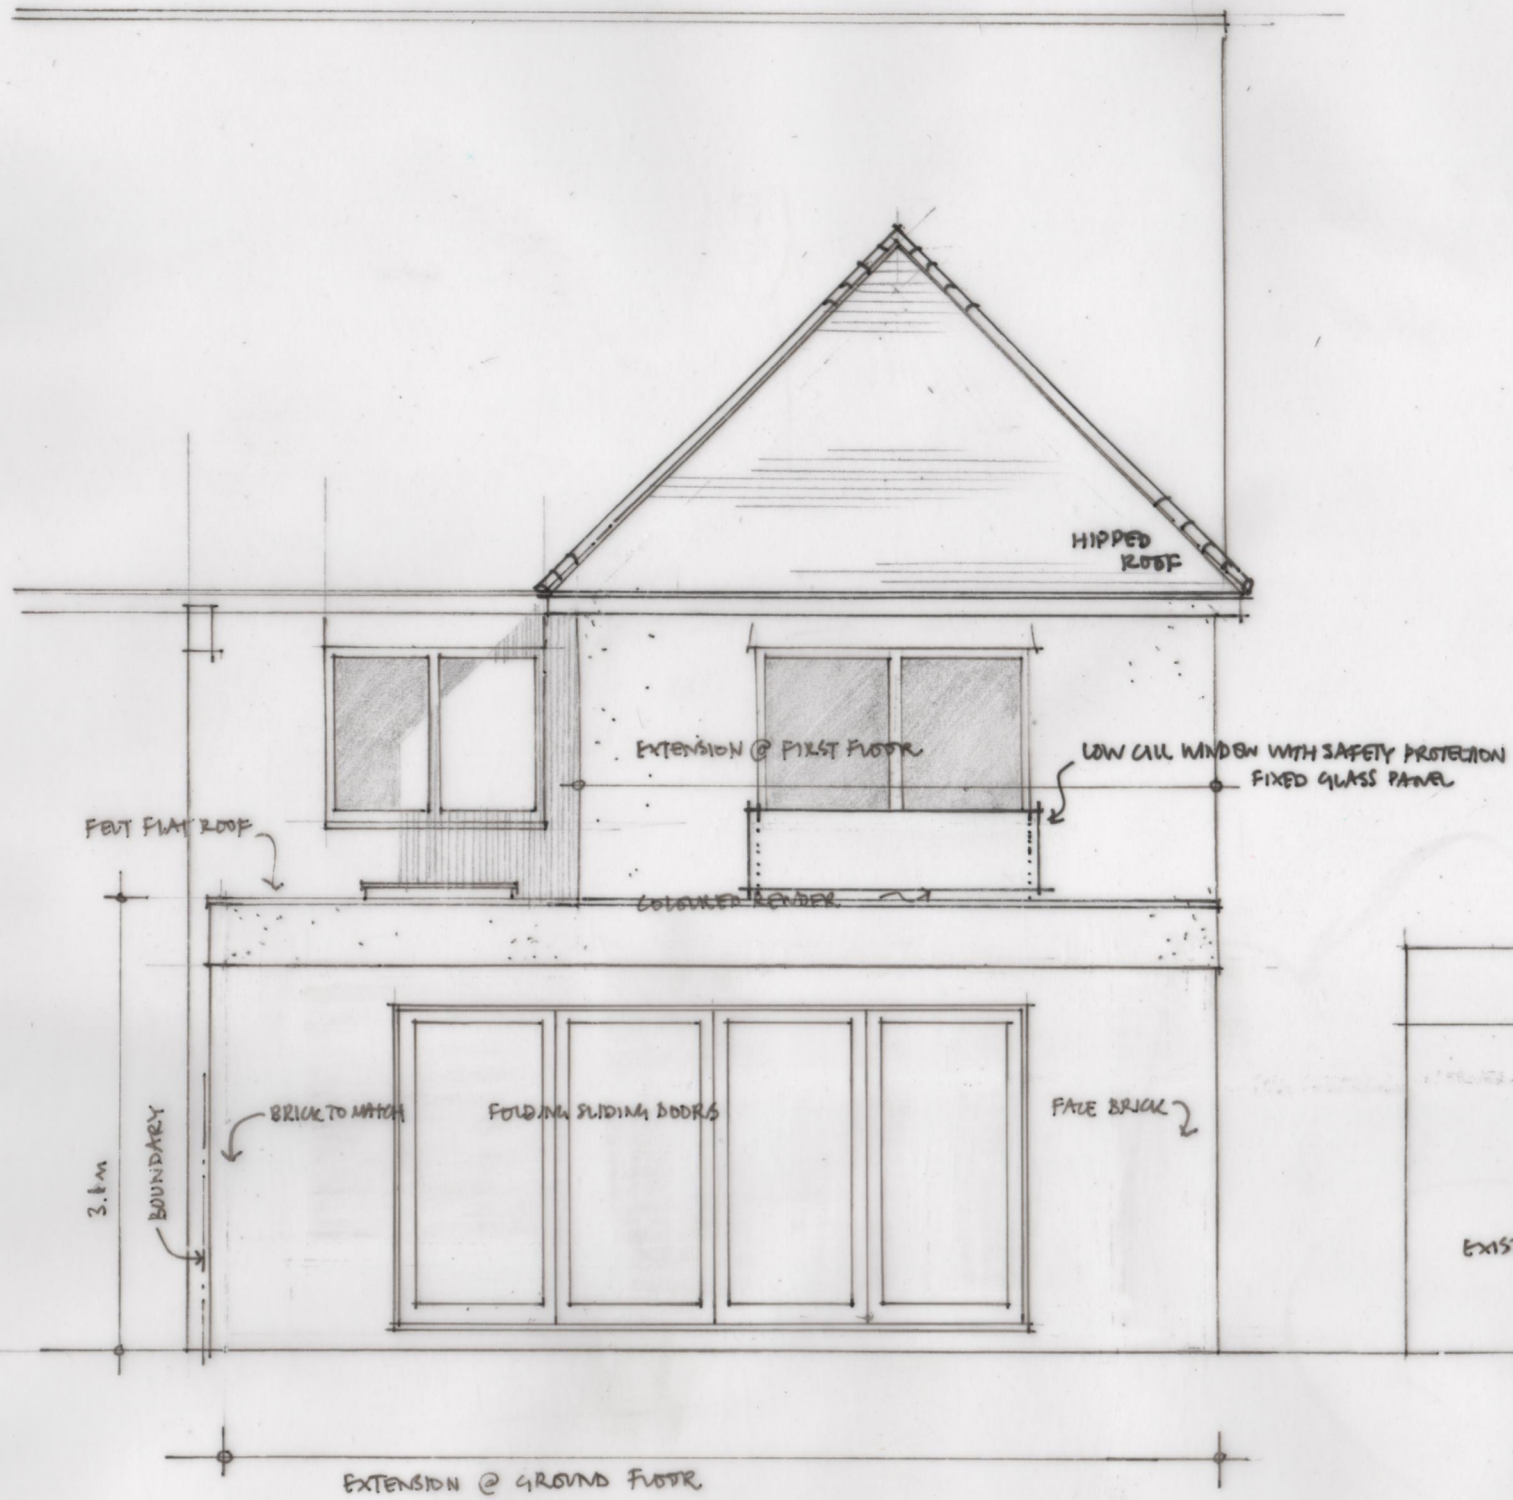

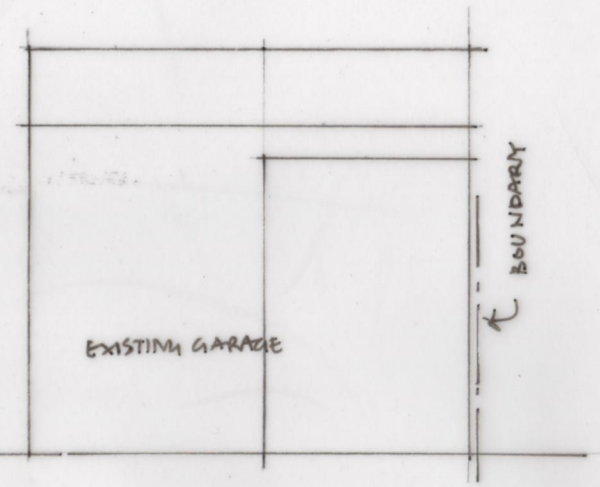

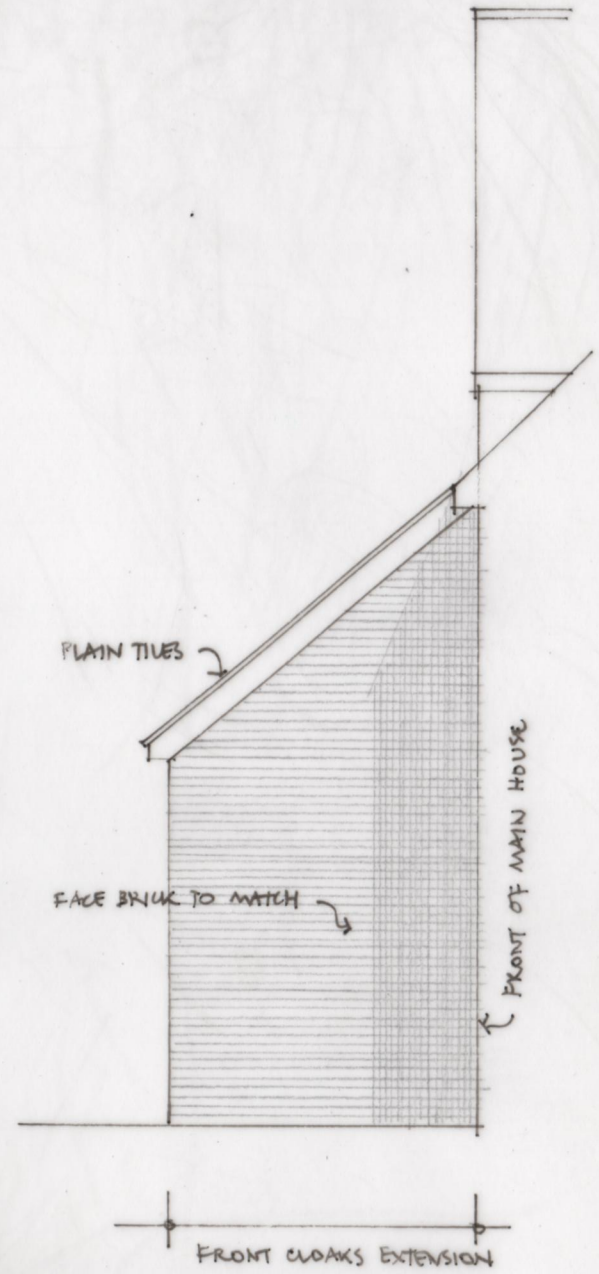

REV A FIRST FLOOR REDUCED & HIP ADDED.

1.5m
1.0
0

JEREMY WILLIAMS LEROY
RIBA CHARTERED ARCHITECT

No1 THE LIMES HITCHIN HERTS SG5 2AY
TEL/FAX 01462 624740

21 HIGHFIELD
LETCHWORTH

REAR EXTENSION + PORCH

PROPOSED REAR & PORCH SIDE ELEVATION

JAN 2018 1.50@A3

P5 A