
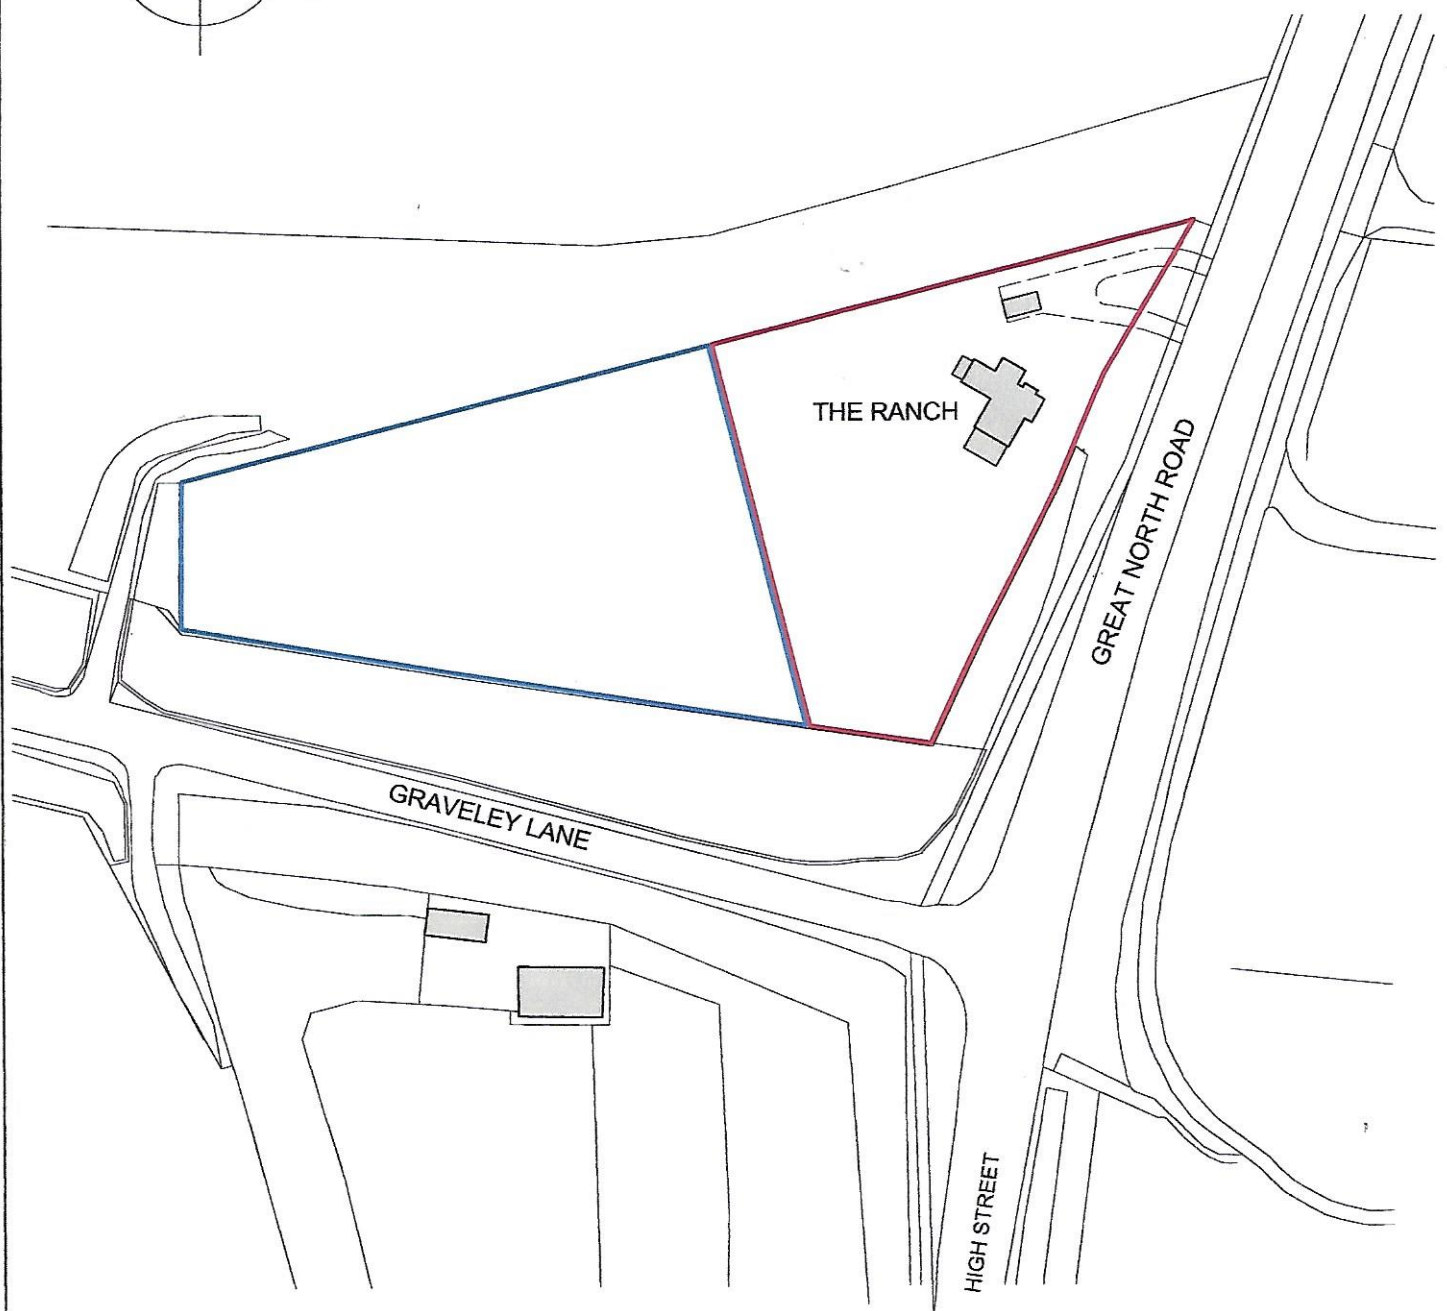


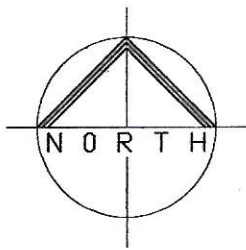

20 0 20 40 60 80 100
Metres

LOCATION PLAN 1:1250

PROPOSED RE BUILD OF
EXISTING DWELLING AND
GARAGE AT THE RANCH,
GREAT NORTH ROAD,
GRAVELEY, HERTS

Revision A 16/07/2021