


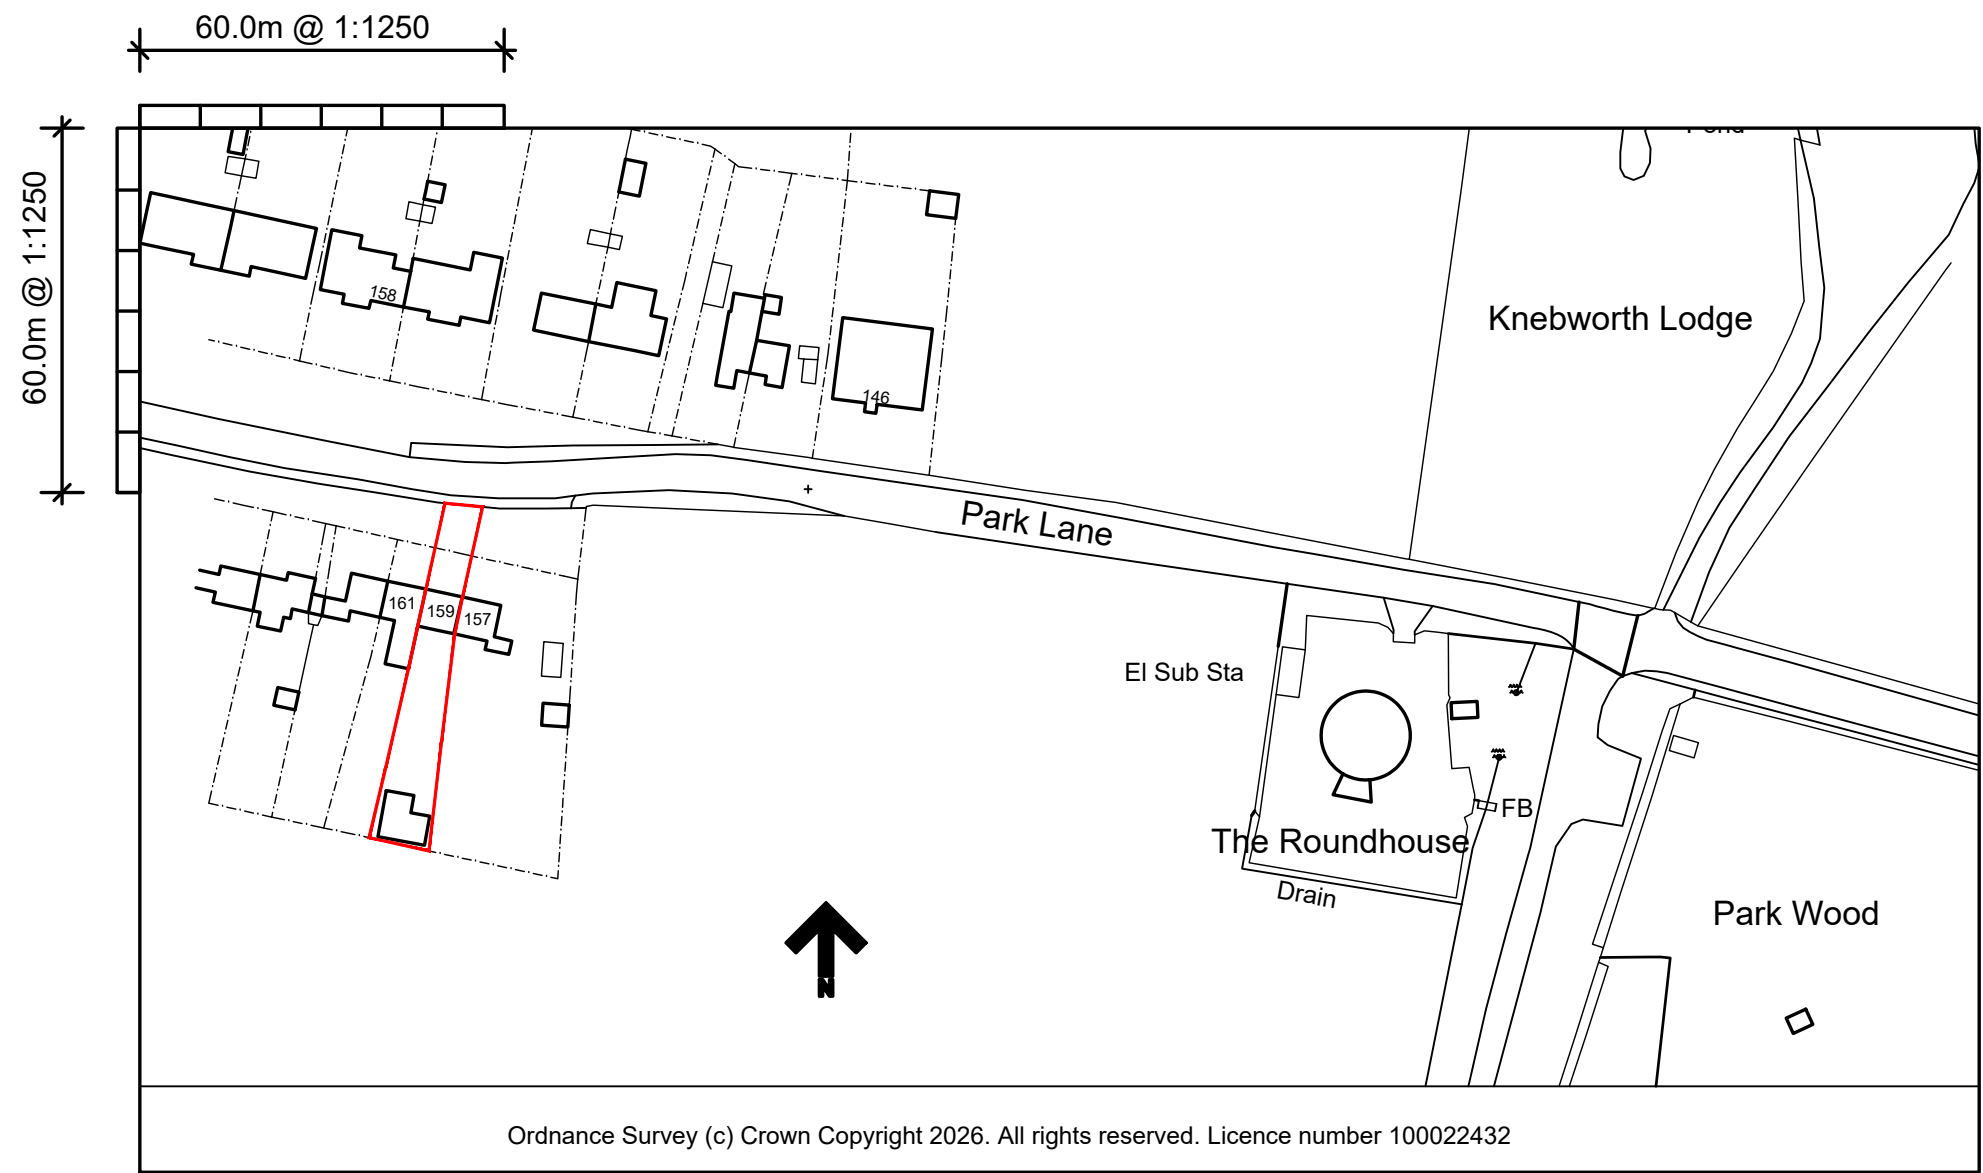

Site location plan at 1:1250

A Red line amended. 10.09.26

Rev.	Description.	Date.
------	--------------	-------

AT Design (Welwyn) Ltd
Architectural Design Services
30c High Street, Welwyn, Herts AL6 9EQ
Tel: 07931703297 - email: adamtrigg@hotmail.com

Title;
Proposed porch & rear extension
159 Park Lane
Old Knebworth
Hertfordshire, SG3 6PR
Site Location Plan

Scale : 1:1250 @ A3	Drawn by: AT
Date : June 2026	

Drg.No: AT1354-01A