
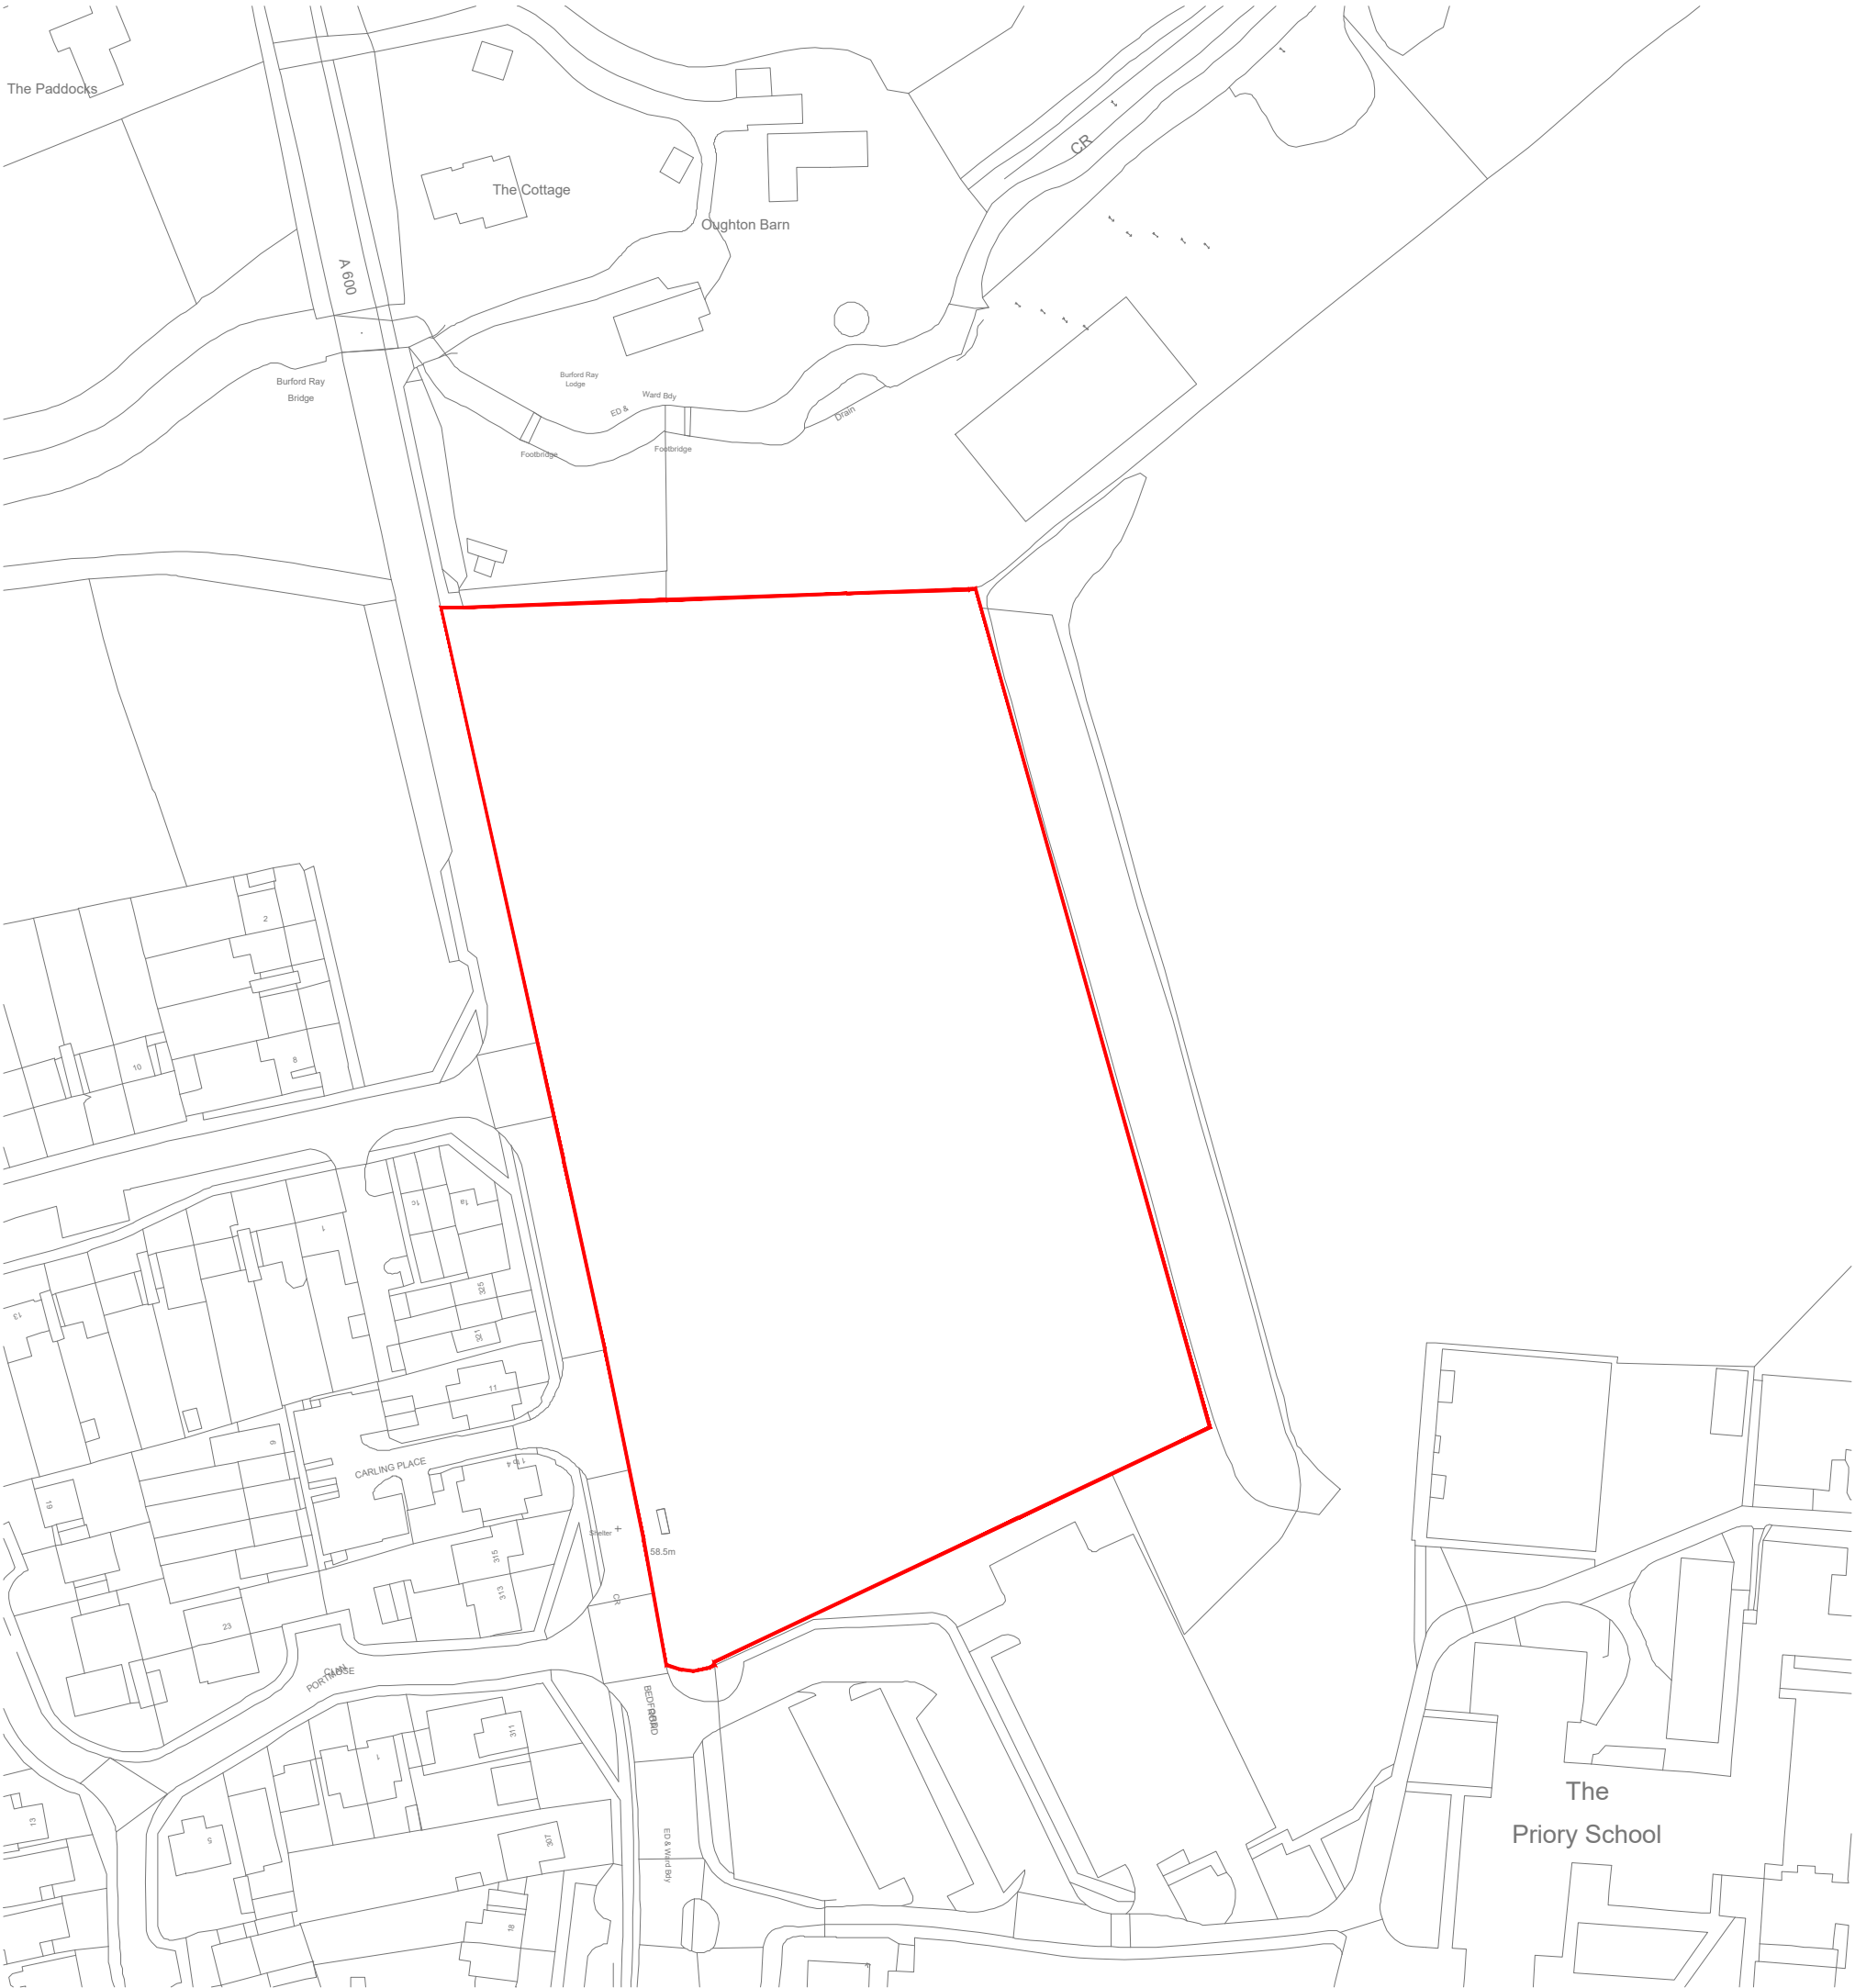


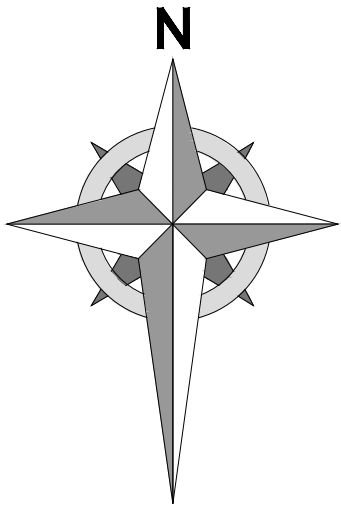

Project:-
**Bedford Road
Hitchin**

Description:-
Location Plan

Date:- September 2025	Drawing Scale:- 1 /1250 @ A2
Drawing number:- AC001-PL-01	Revision:- 00