





Front Elevation

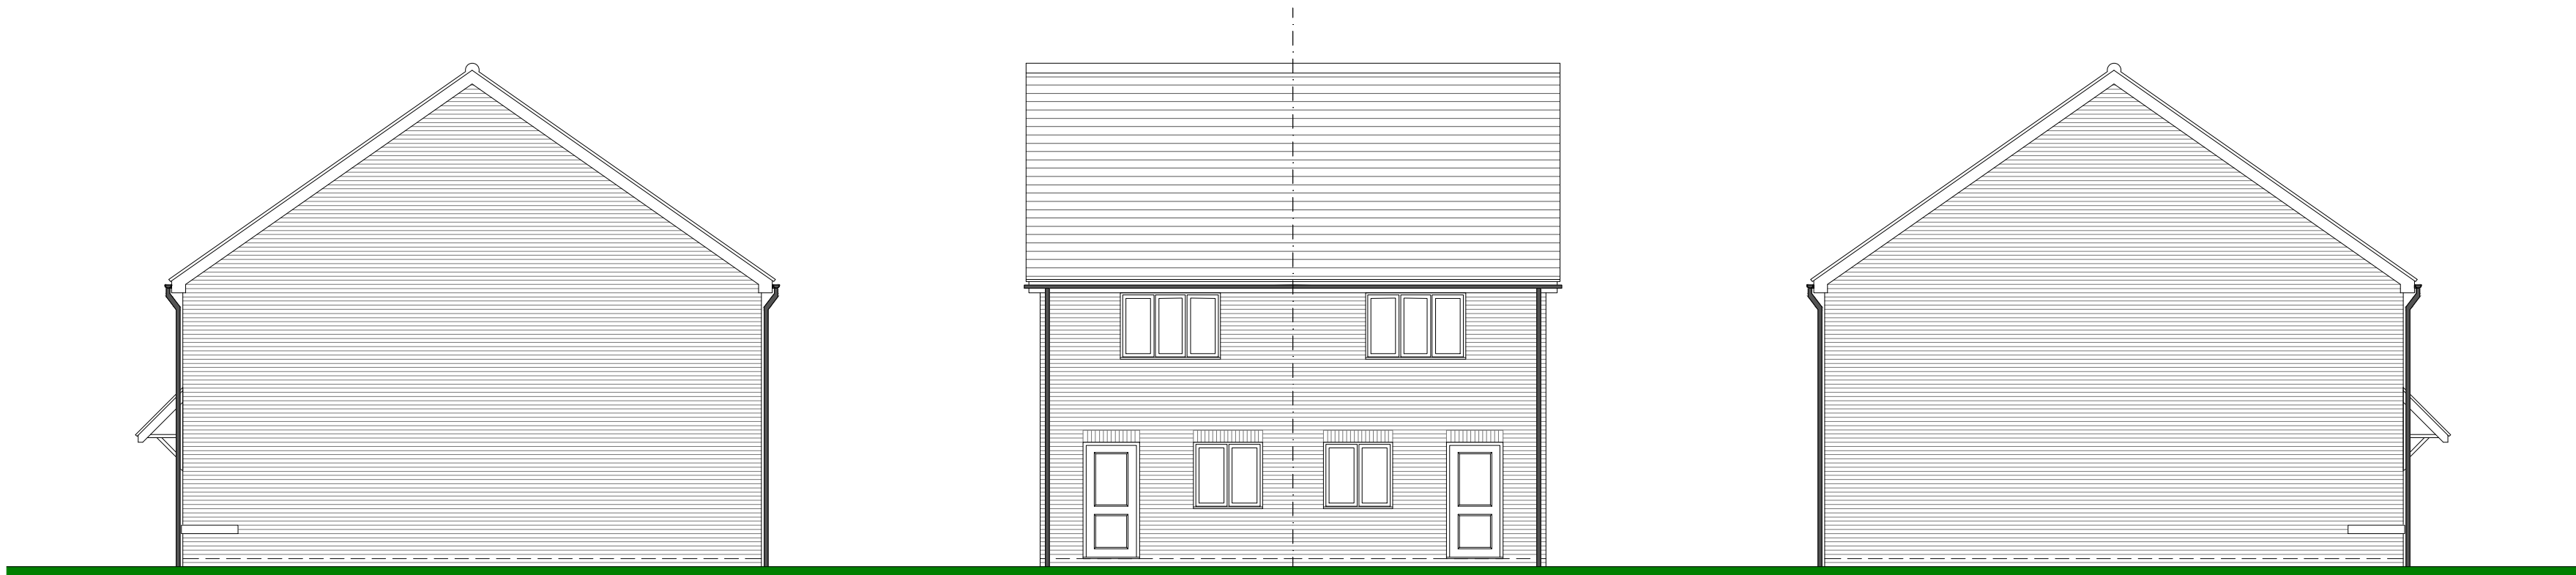


Side Elevation

Rear Elevation

Side Elevation

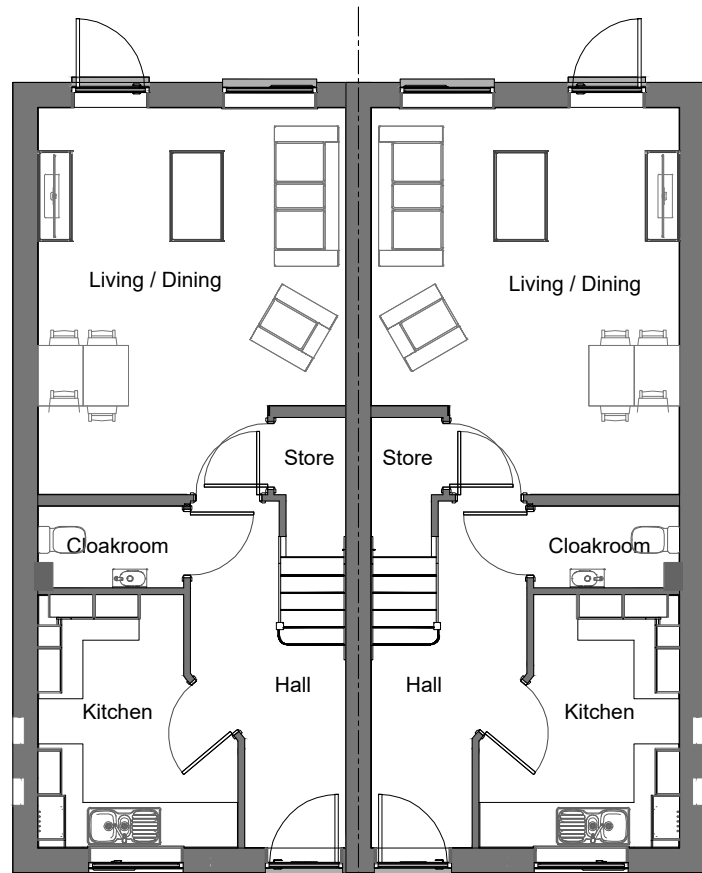

Ground floor plan

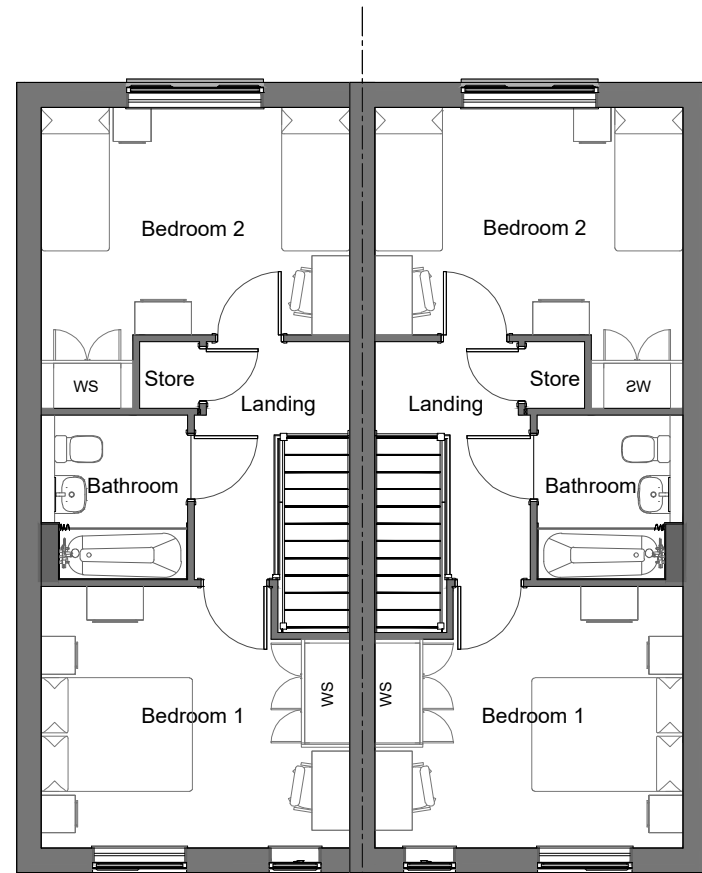

First floor plan

