


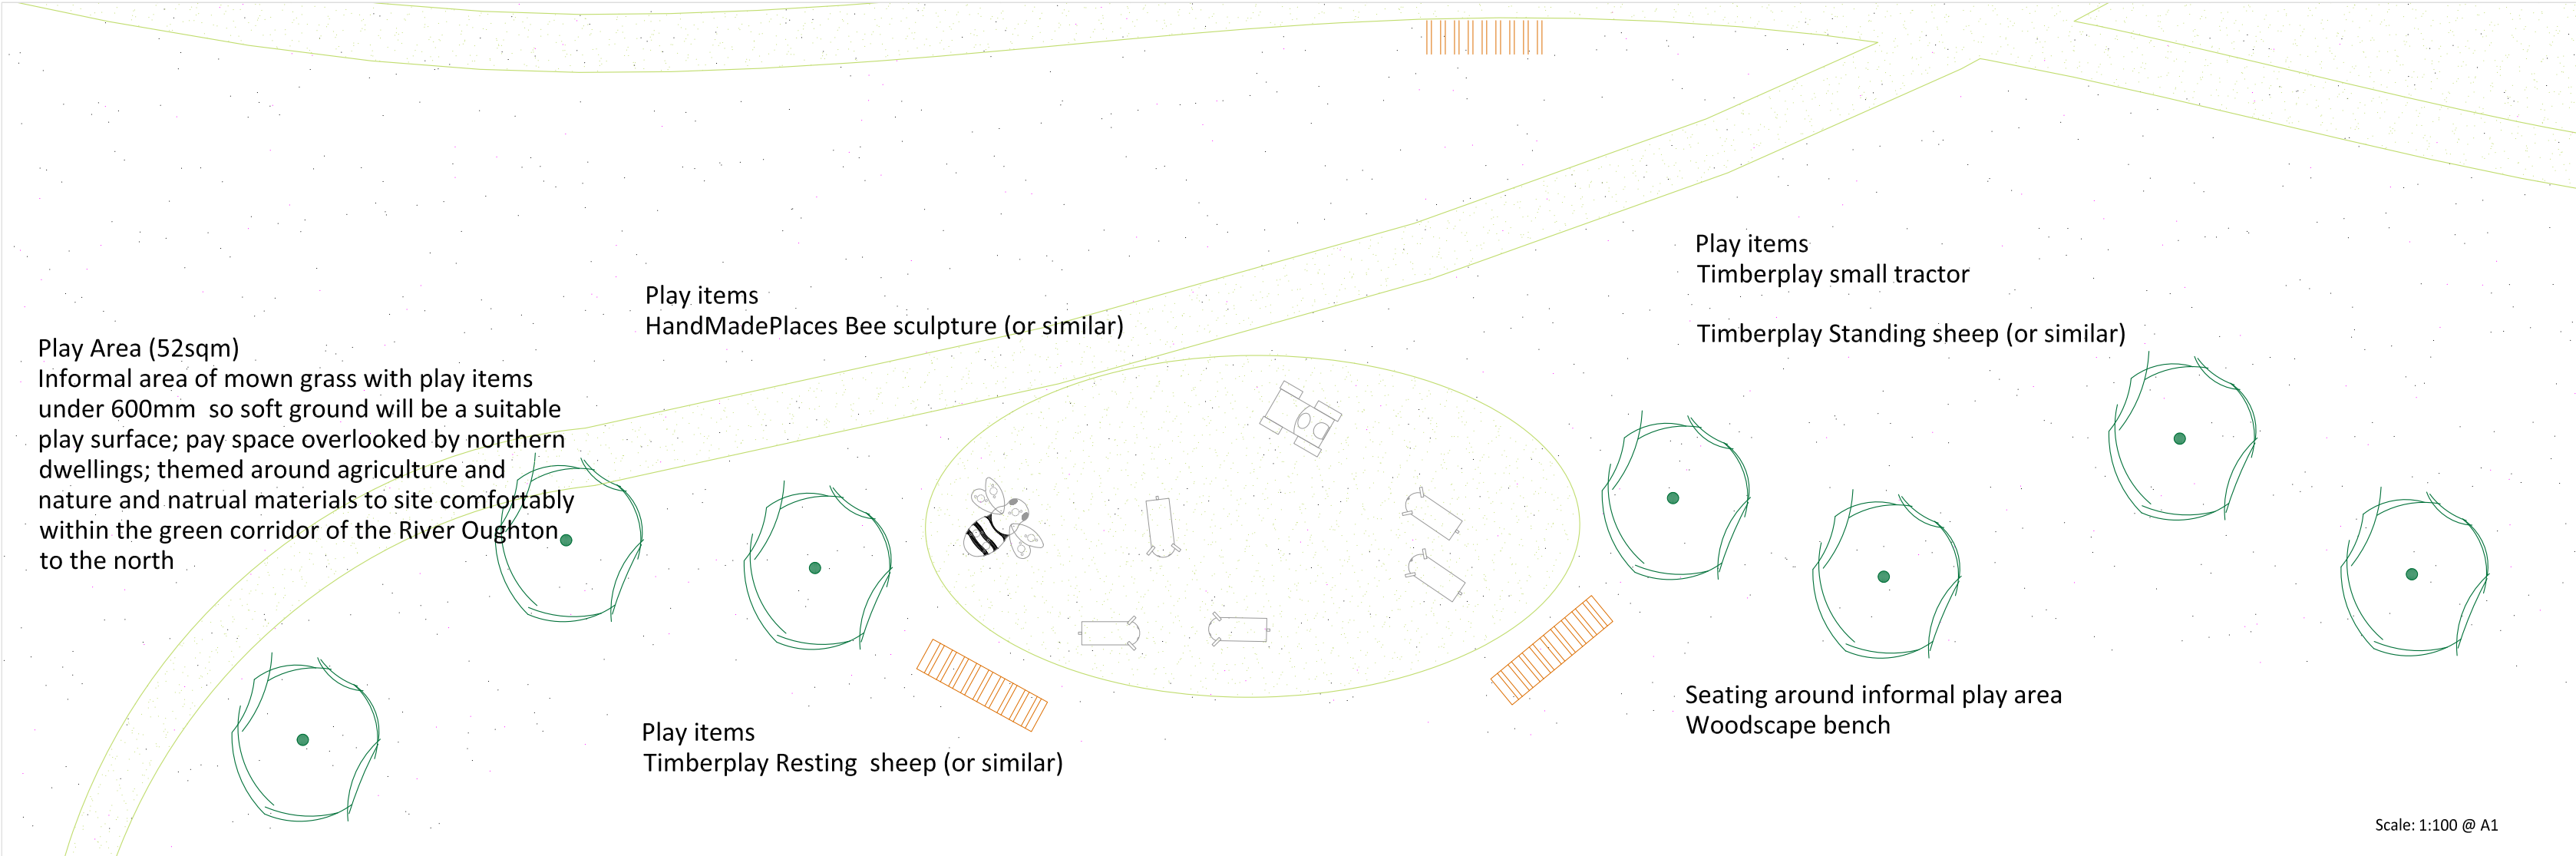

Notes

Plan to be read in conjunction with the engineer and landscape drawings.

No measurements to be scaled off drawing. Worked from figured dimensions only.

All dimensions shown on drawing are shown in millimetres unless otherwise stated.

All dimensions and levels to be checked on site. Landscape Architect to be notified immediately of any discrepancies prior to the commencement of works.



LEGEND (HARD WORKS)

Bituminous macadam, black with 125mm x 255mm HB2 Precast concrete kerbs

Bituminous macadam, grey pedestrian

Block paving 'Harvest' concrete block permeable paving (or similar); 160mm x 80mm deep, staggered pattern Flat Top edging 50mmW x 150mmD x 914mmL

Marshall's - sandstone 'grey multi' Mixed sizes (or similar)

Marshall's permeable Block Paving 'Charcoal' 100 x 200 x 60mm (or similar), herringbone; Edging British Standard Half battered Concrete Kerb; 255mm x 125mm x 214mm

Brick wall - to match build 1800mm high; 215mm wide

Jackson's Fencing - Timber post and 3 rails fencing with livestock wire fence, 1200m (h)

Close Board fence -1800mm high, Vertical tongue and groove timber

Timber vertical tongue and groove gate to match fence, 1800mm height and 1000mm width, (check measurements on site)

Woodscape - Backless Bench 4No 2000mm length; 450mm high

Garden wall - to engineer's specification; 215mm wide

Existing pressured gas pipes and easement

Electric vehicle charging point

Handmadeplaces, Timber 'Bee' sculpture; 1No; 1220mm x 1040mm x 460mm (h) Play area 4220 x 4040mm Surfacing requirements corresponding to a fall height of ≤ 0.60m (or similar)

Timberplay 'Standing Sheep'; 2No; 1000mm x 400mm x 600mm (h) Play area 3650 x 4000mm Surfacing requirements corresponding to a fall height of ≤ 0.60 m

Timberplay 'Resting Sheep'; 3No; 1000mm x 400mm x 400mm (h) Play area 3650 x 4000mm Surfacing requirements corresponding to a fall height of ≤ 0.60 m

Timberplay 'Small Tractor'; 1No; 1150mm x 850mm x 600mm (h) Play area 3850 x 6550mm Surfacing requirements corresponding to a fall height of ≤ 0.60 m

Arborterra Ltd

Date	Reason for revisions	By
29.11.2025	Change to layout/ added planting	JW

Client
Arte Construction Ltd

Project:
Land to east of Bedford Road, Hitchin, Hertfordshire, SG5 2UR

Drawing Title:
Hard works

Scale:	1:500 @ A1	Date:	September 2025
--------	------------	-------	----------------

Drawing Number:	1496-02	Revision Number:	8
-----------------	---------	------------------	---