


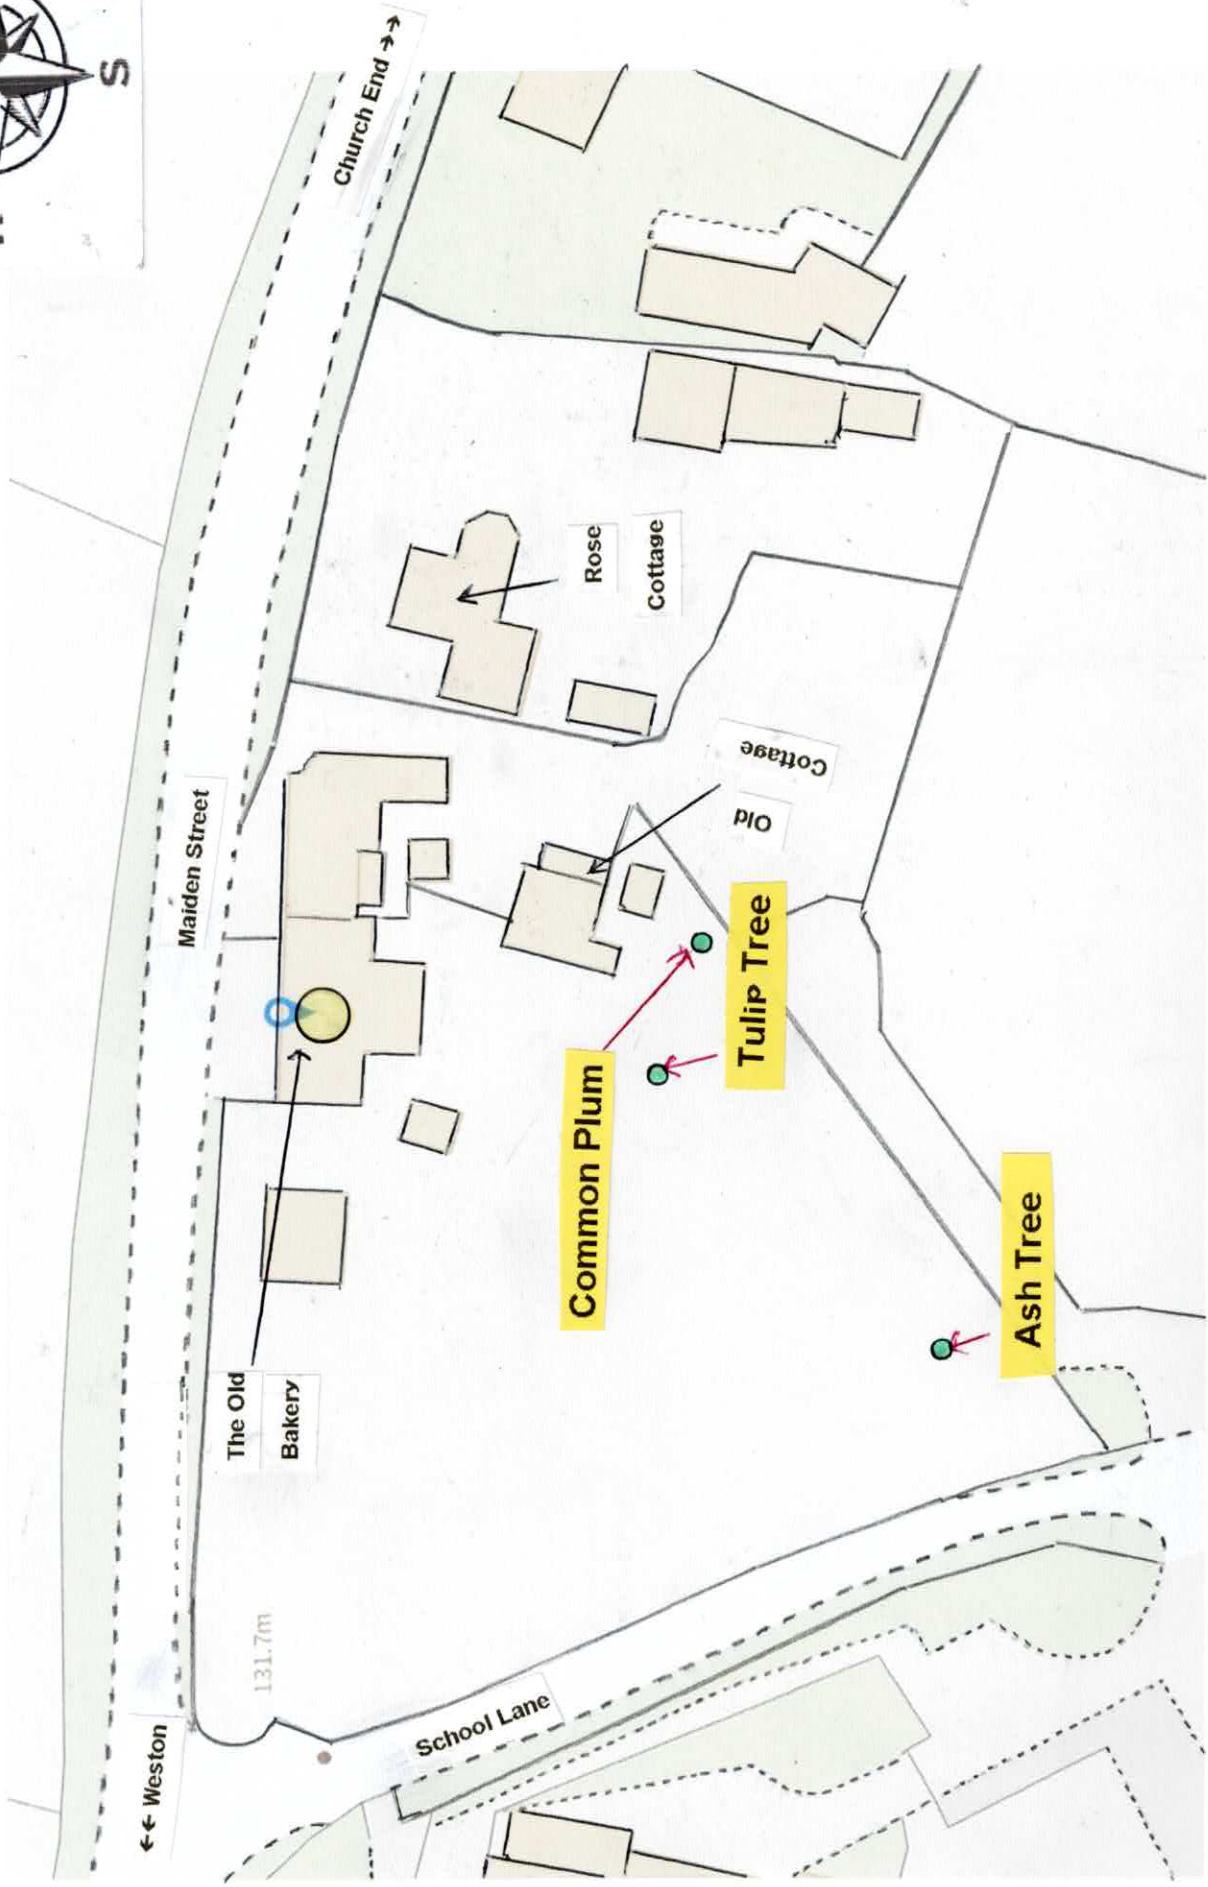

Conservation planning for The Old Bakery, Maiden Street, Weston SG4 7BG