
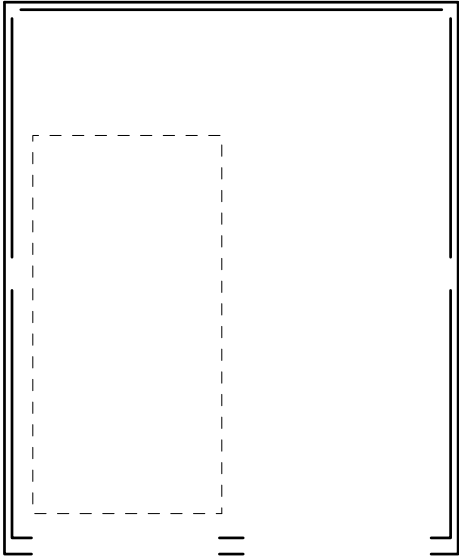


SINGLE GARAGE

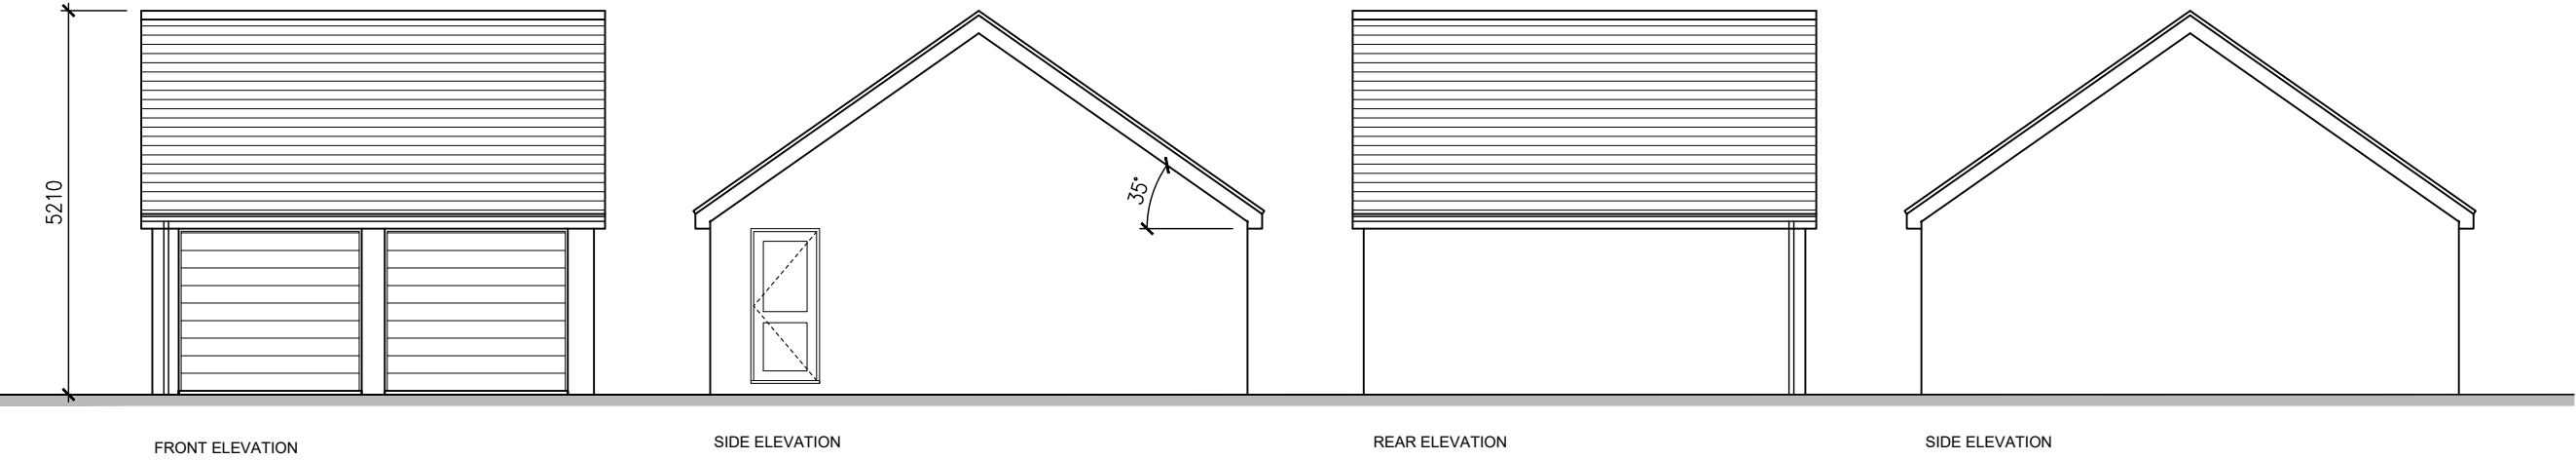



SINGLE GARAGE & STORE

P:\2024 Projects\Heath Road, Breachwood Green\Company Filing System\08 BHD Docs, Drawings & PDFs\2 Planning Drawings\Drawing1.dwg

REVISION	DATE	DRAWN	CHECKED	DESCRIPTION	REVISION	DATE	DRAWN	CHECKED	DESCRIPTION
A	26.03.25	AC	—	HEIGHTS ADDED					

NOTES:
ALL DIMENSIONS TO BE CHECKED ON SITE AS WORK COMMENCES AND ANY OMISSIONS OR DISCREPANCIES TO BE REPORTED TO ARCHITECTS @ BHD LTD IMMEDIATELY.
COPYRIGHT – ARCHITECTS @ BHD LTD 2023 ALL RIGHTS RESERVED.
NO PART OF THIS DRAWING MAY BE REPRODUCED, ALTERED, STORED IN A RETRIEVAL SYSTEM OR TRANSMITTED IN ANY FORM OR BY ANY MEANS WITHOUT THE PRIOR WRITTEN PERMISSION OF ARCHITECTS @ BHD LTD.
ARCHITECTS @ BHD LTD HEREBY ASSERTS GENERALLY ALL OF ITS RIGHTS UNDER PART 1 CHAPTER IV OF THE COPYRIGHT DESIGN AND PATENTS ACT 1988.

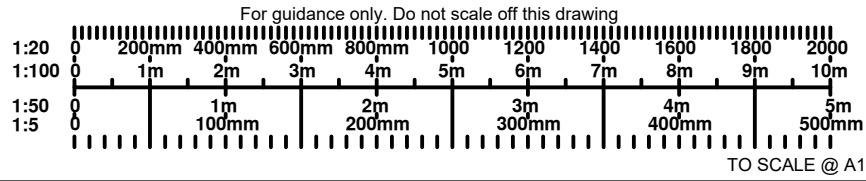

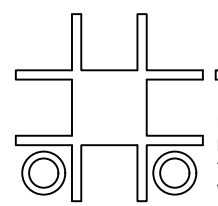 ARCHITECTS @ BHD LTD FIRST FLOOR, 12 CHURCH SQUARE LEIGHTON BUZZARD, BEDS, LU7 1AE Tel: 01525 354770 Email: info@bhd.co.uk Website: www.bhd.co.uk	PROJECT: HEATH ROAD BREACHWOOD GREEN	
	SCALE: 1:100	PROJECT CODE: 2427
	DRAWN DATE: 24.07.24 DRAWN: AC CHECKED: —	DRAWING NUMBER: RM-07
	REVISION DATE: 26.03.25 REVISION: AC CHECKED: —	REVISION: A PAPER SIZE: A1