Wastell &Porter

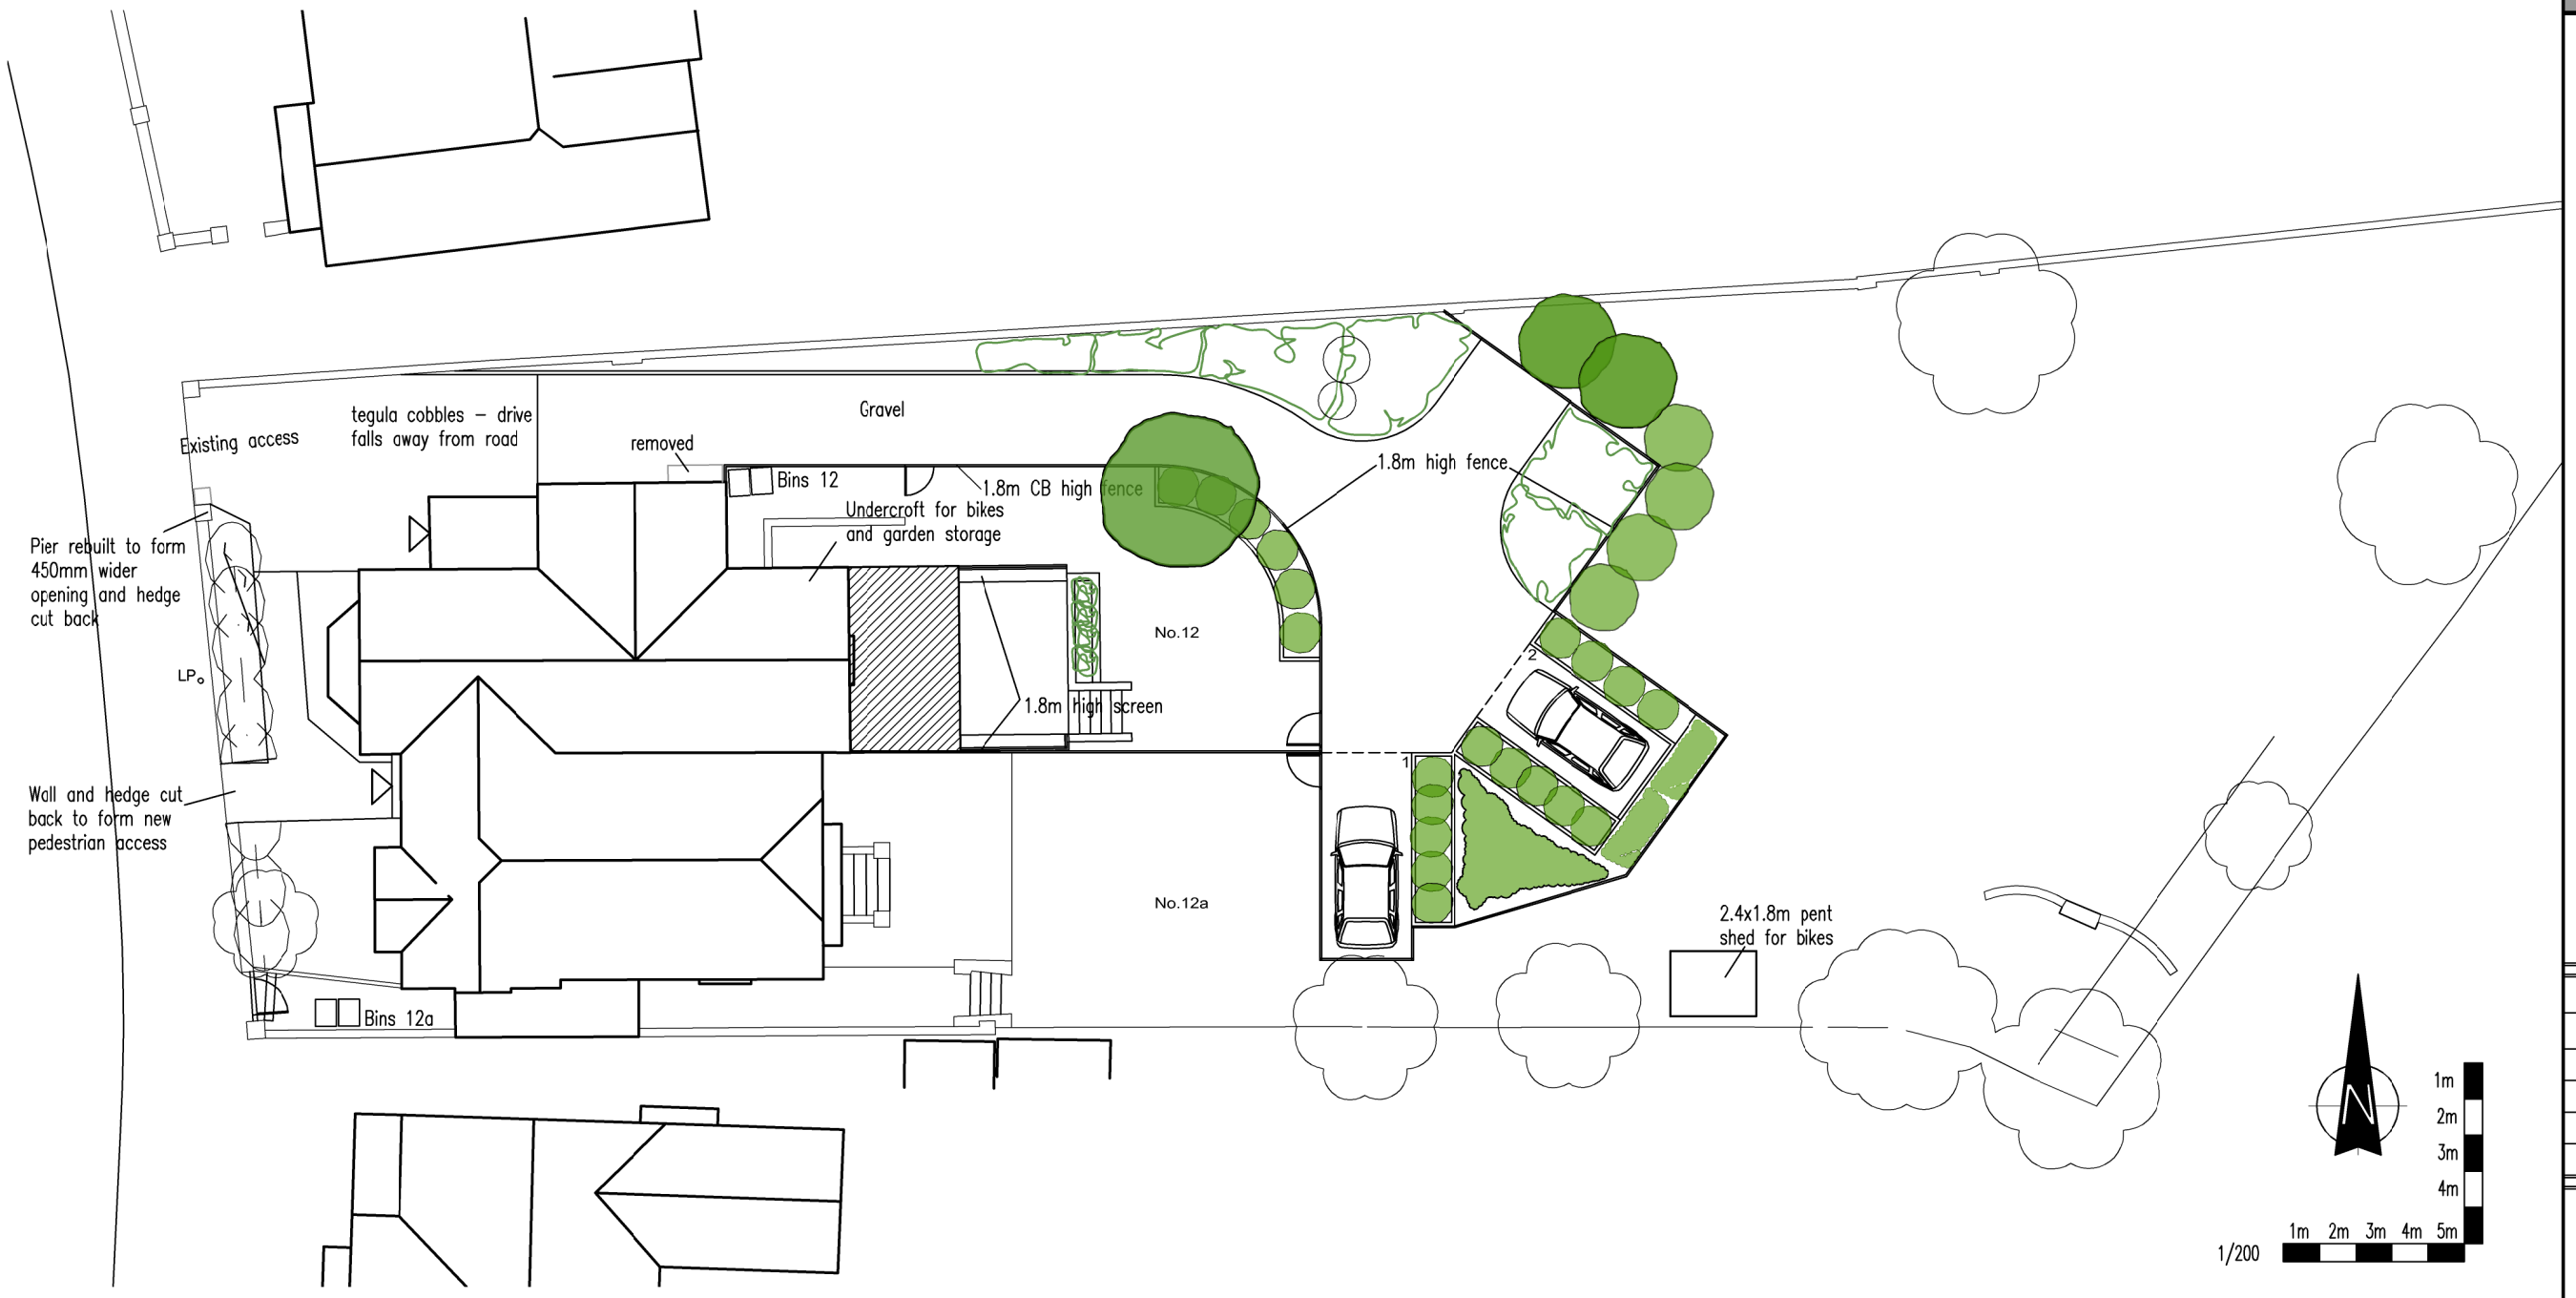

PROPOSED SITE PLAN 1/200

JOB No.	1980
DWRG No	PL07
SCALE	1/200 @A3
DATE	DEC 2017
DRAWN	PH

12/12A HIGHBURY RD
HITCHIN
HERTS SG4 9RW

PROPOSED
SITE PLAN

Wastell & Porter Architects Limited
BANCROFT HOUSE
34 BANCROFT
HITCHIN
HERTFORDSHIRE
SG5 1LA

Email:contact@wastellporter.co.uk
Tel:01462 422440
Fax:01462 420403

• ALL DIMENSIONS TO BE VERIFIED ON SITE [redacted] THIS DRAWING AND DESIGN REMAINS THE COPYRIGHT OF THE ARCHITECT AND MAY NOT BE REPRODUCED WITHOUT PERMISSION•