



SOUTH-WEST ELEVATION
SCALE 1:100

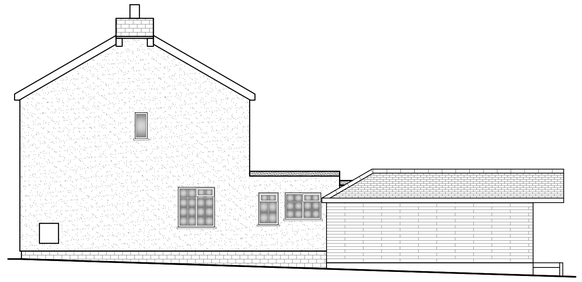


NORTH-EAST ELEVATION
SCALE 1:100




SOUTH-EAST ELEVATION
SCALE 1:100

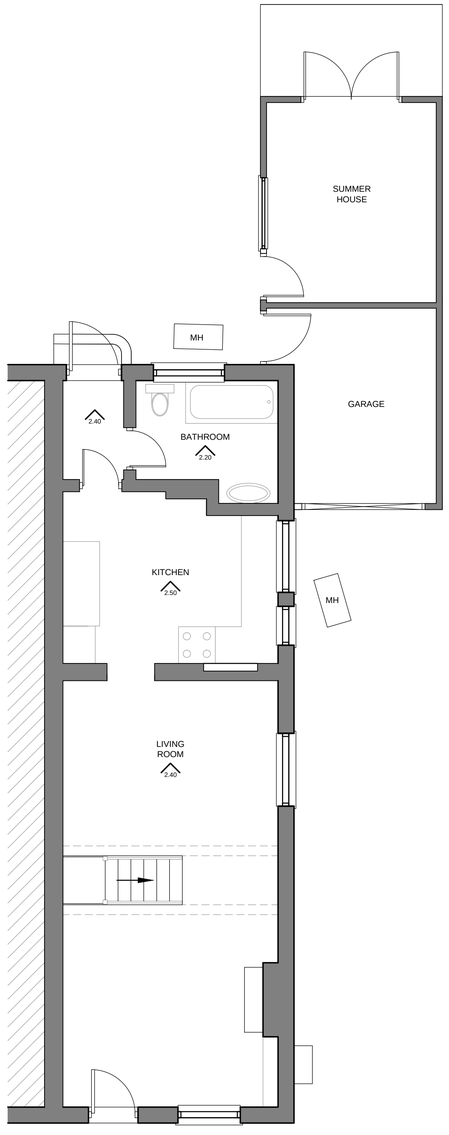

GROUND FLOOR PLAN
SCALE 1:50

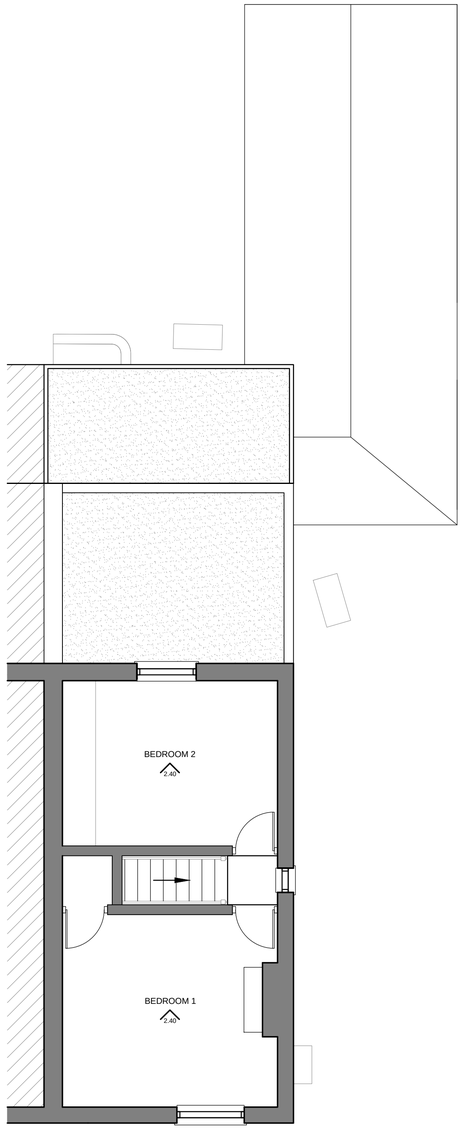

FIRST FLOOR PLAN
SCALE 1:50

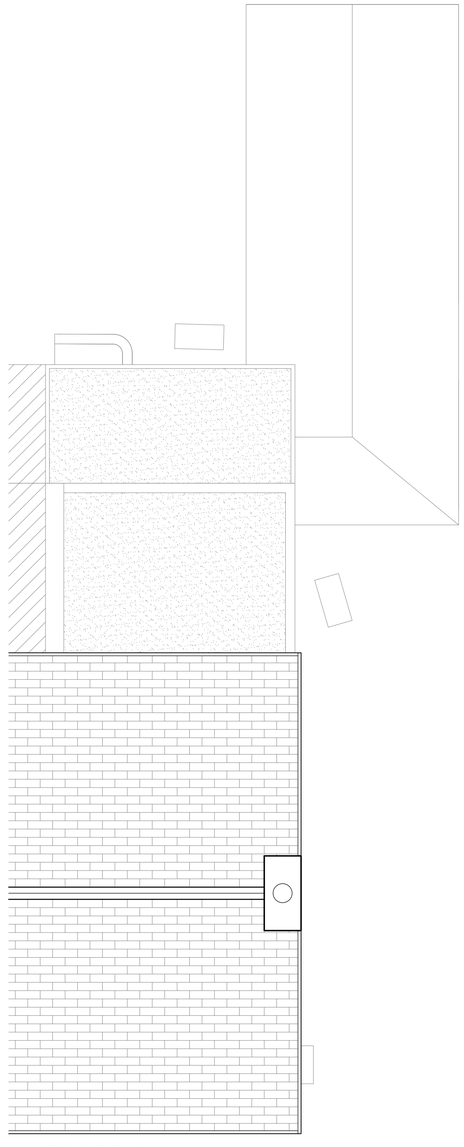

ROOF PLAN
SCALE 1:50

ASSOCIATED DRAWINGS

No.	TITLE
DD/28/OUGHT/G/001A	LOCATION, BLOCK, PROPOSED AND EXISTING SITE PLANS
C/002A	PROPOSED ELEVATIONS AND FLOOR PLANS

NOTES

1. THIS DRAWING IS TO BE READ IN CONJUNCTION WITH ALL ASSOCIATED DRAWINGS.
2. ALL DIMENSIONS ARE IN MILLIMETRES UNLESS OTHERWISE STATED.
3. SUMMERHOUSE AND GARAGE TO BE REMOVED COMPLETELY.

LEGEND

- EXISTING WALL CONSTRUCTION
- UNKNOWN AREA
- STRUCTURAL ELEMENT
- 2.50 CEILING HEIGHT
- MH MANHOLE

28 OUGHTON HEAD WAY
HITCHIN

EXISTING ELEVATIONS AND FLOOR PLANS

DRAWING No/CAD FILE
DD/28/OUGHT/C/001A

SCALE	DATE
AS STATED	**17 APR 18**

STRUCTURAL ENGINEER	APPROVED	
CLIENT **EMMA SCOTT ANTHONY SCOTT**	APPROVED	
ARCH. TECHNOLOGIST **DAMIEN DIGNEY**	CHECKED	SIG.
SURVEYED	CHECKED	SIG.

A1