


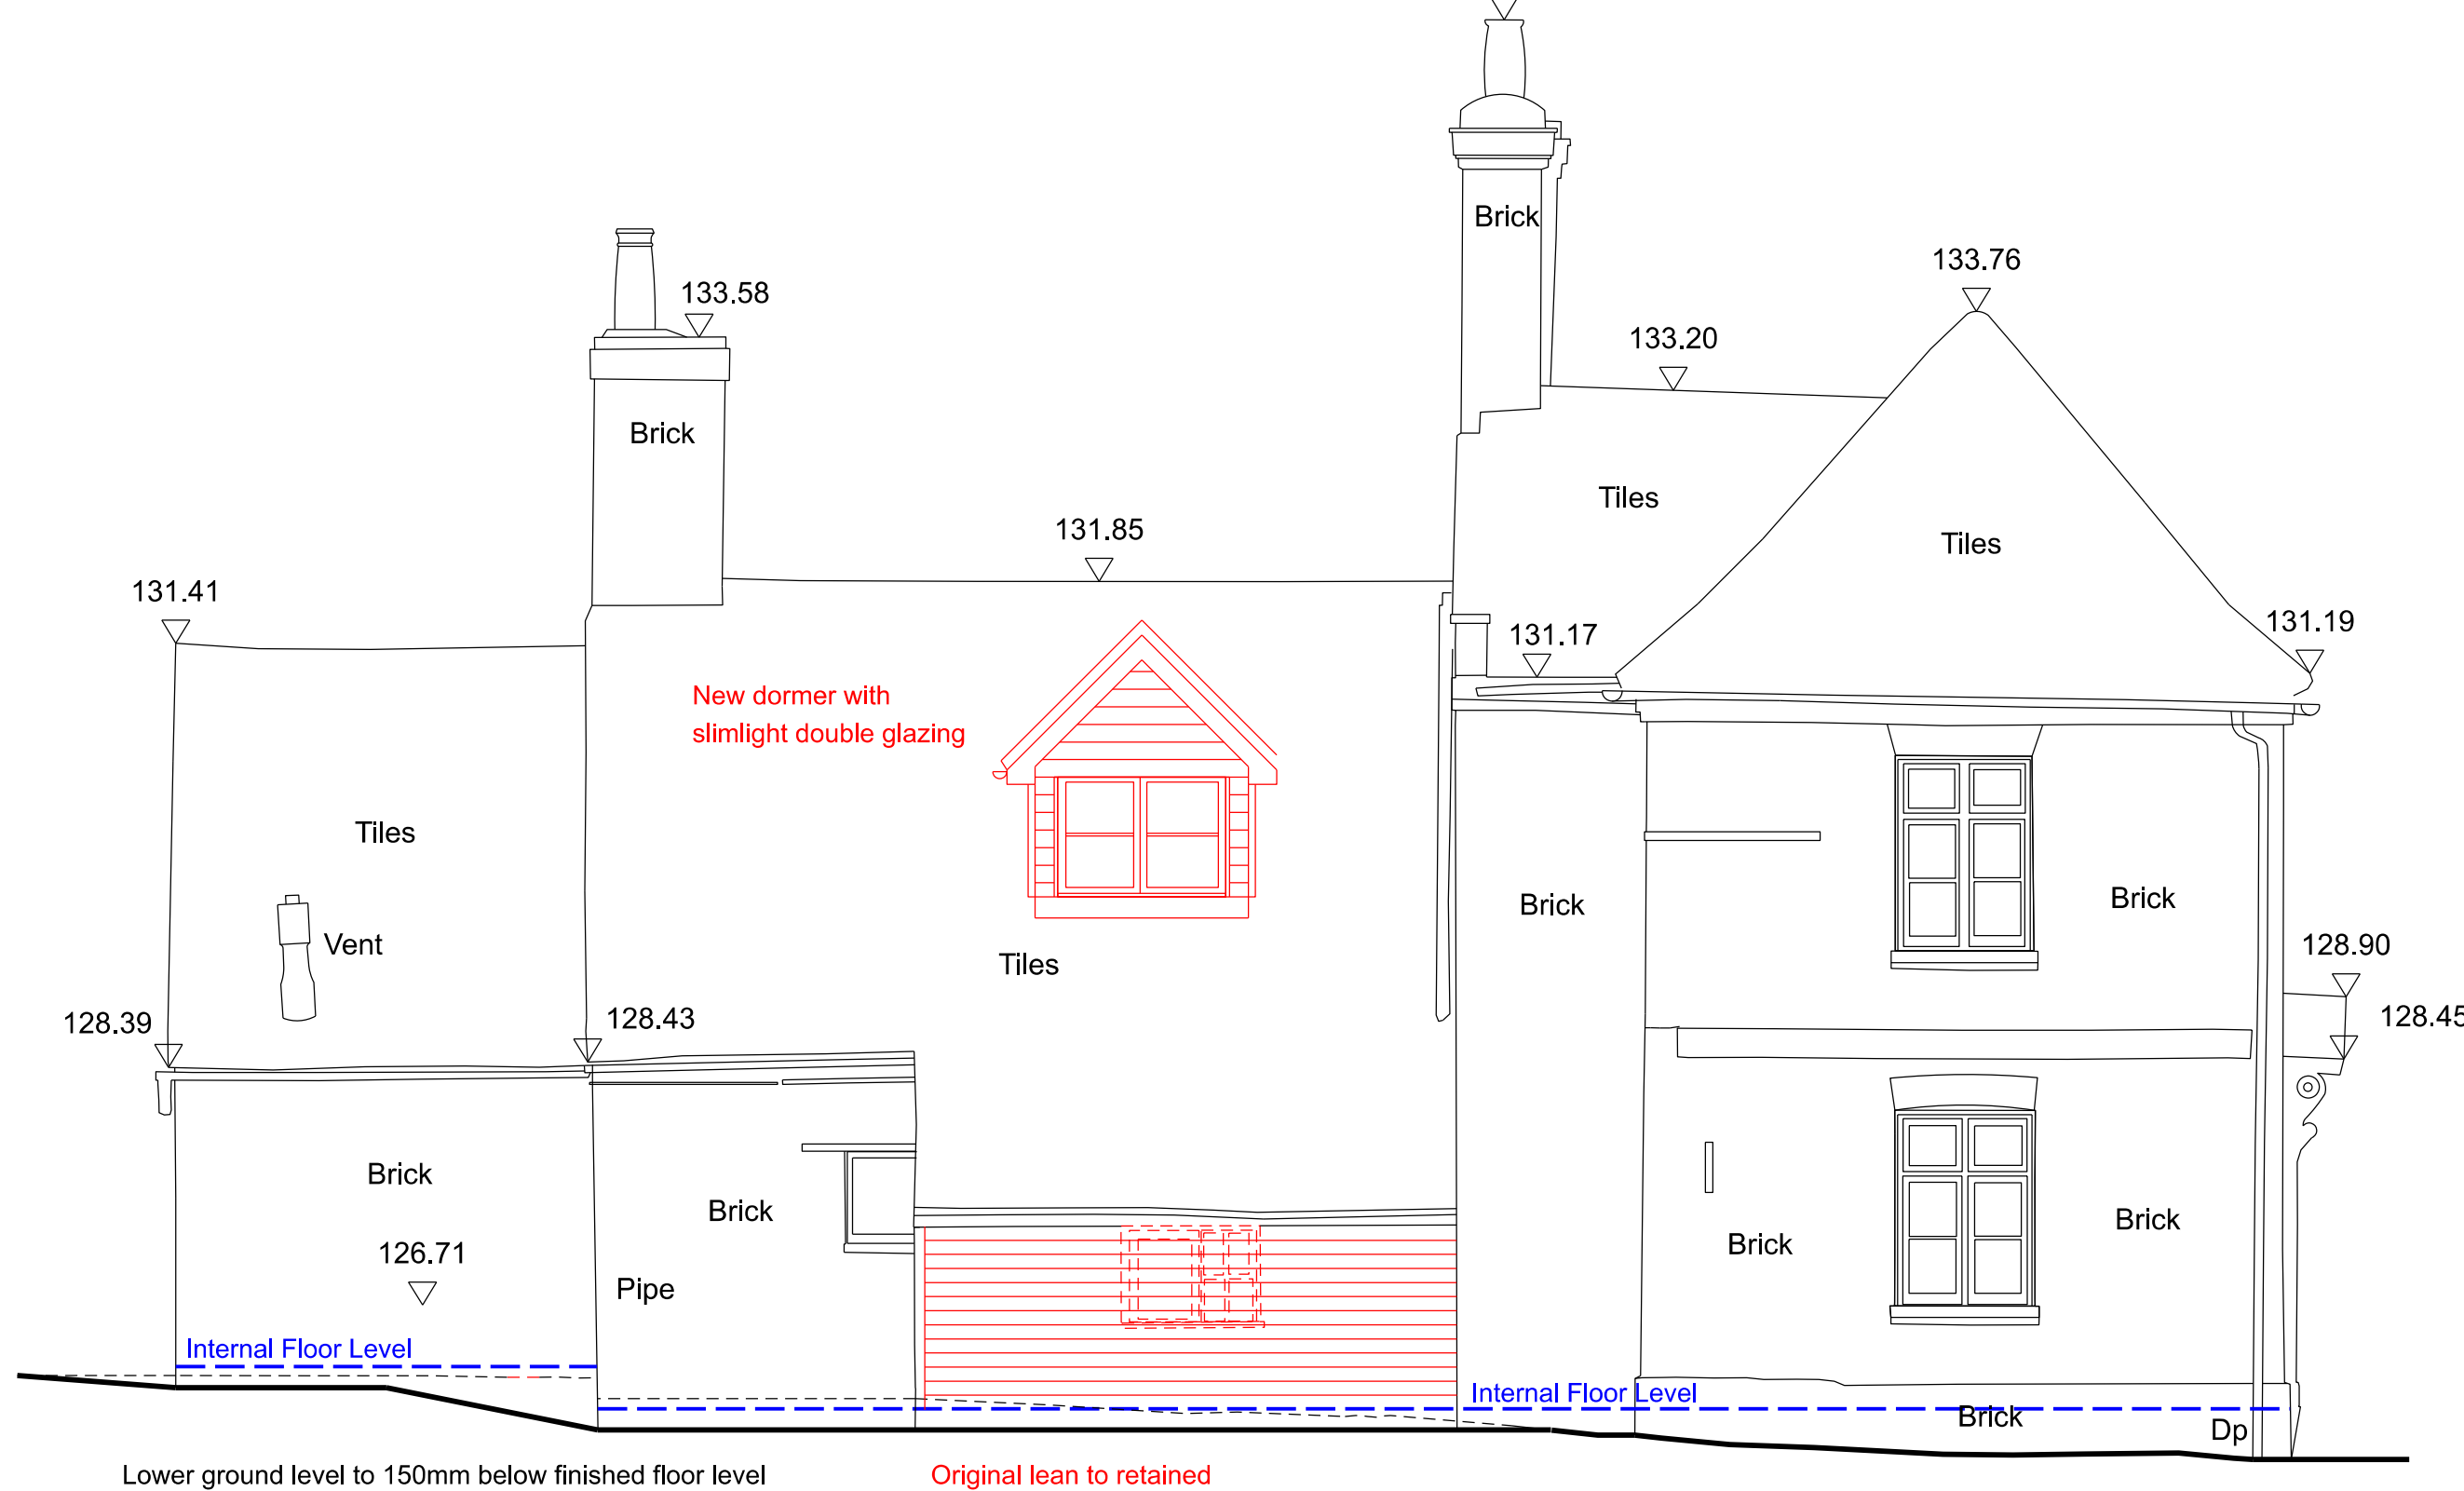


Elevation 1

Datum 123.00




Elevation 2

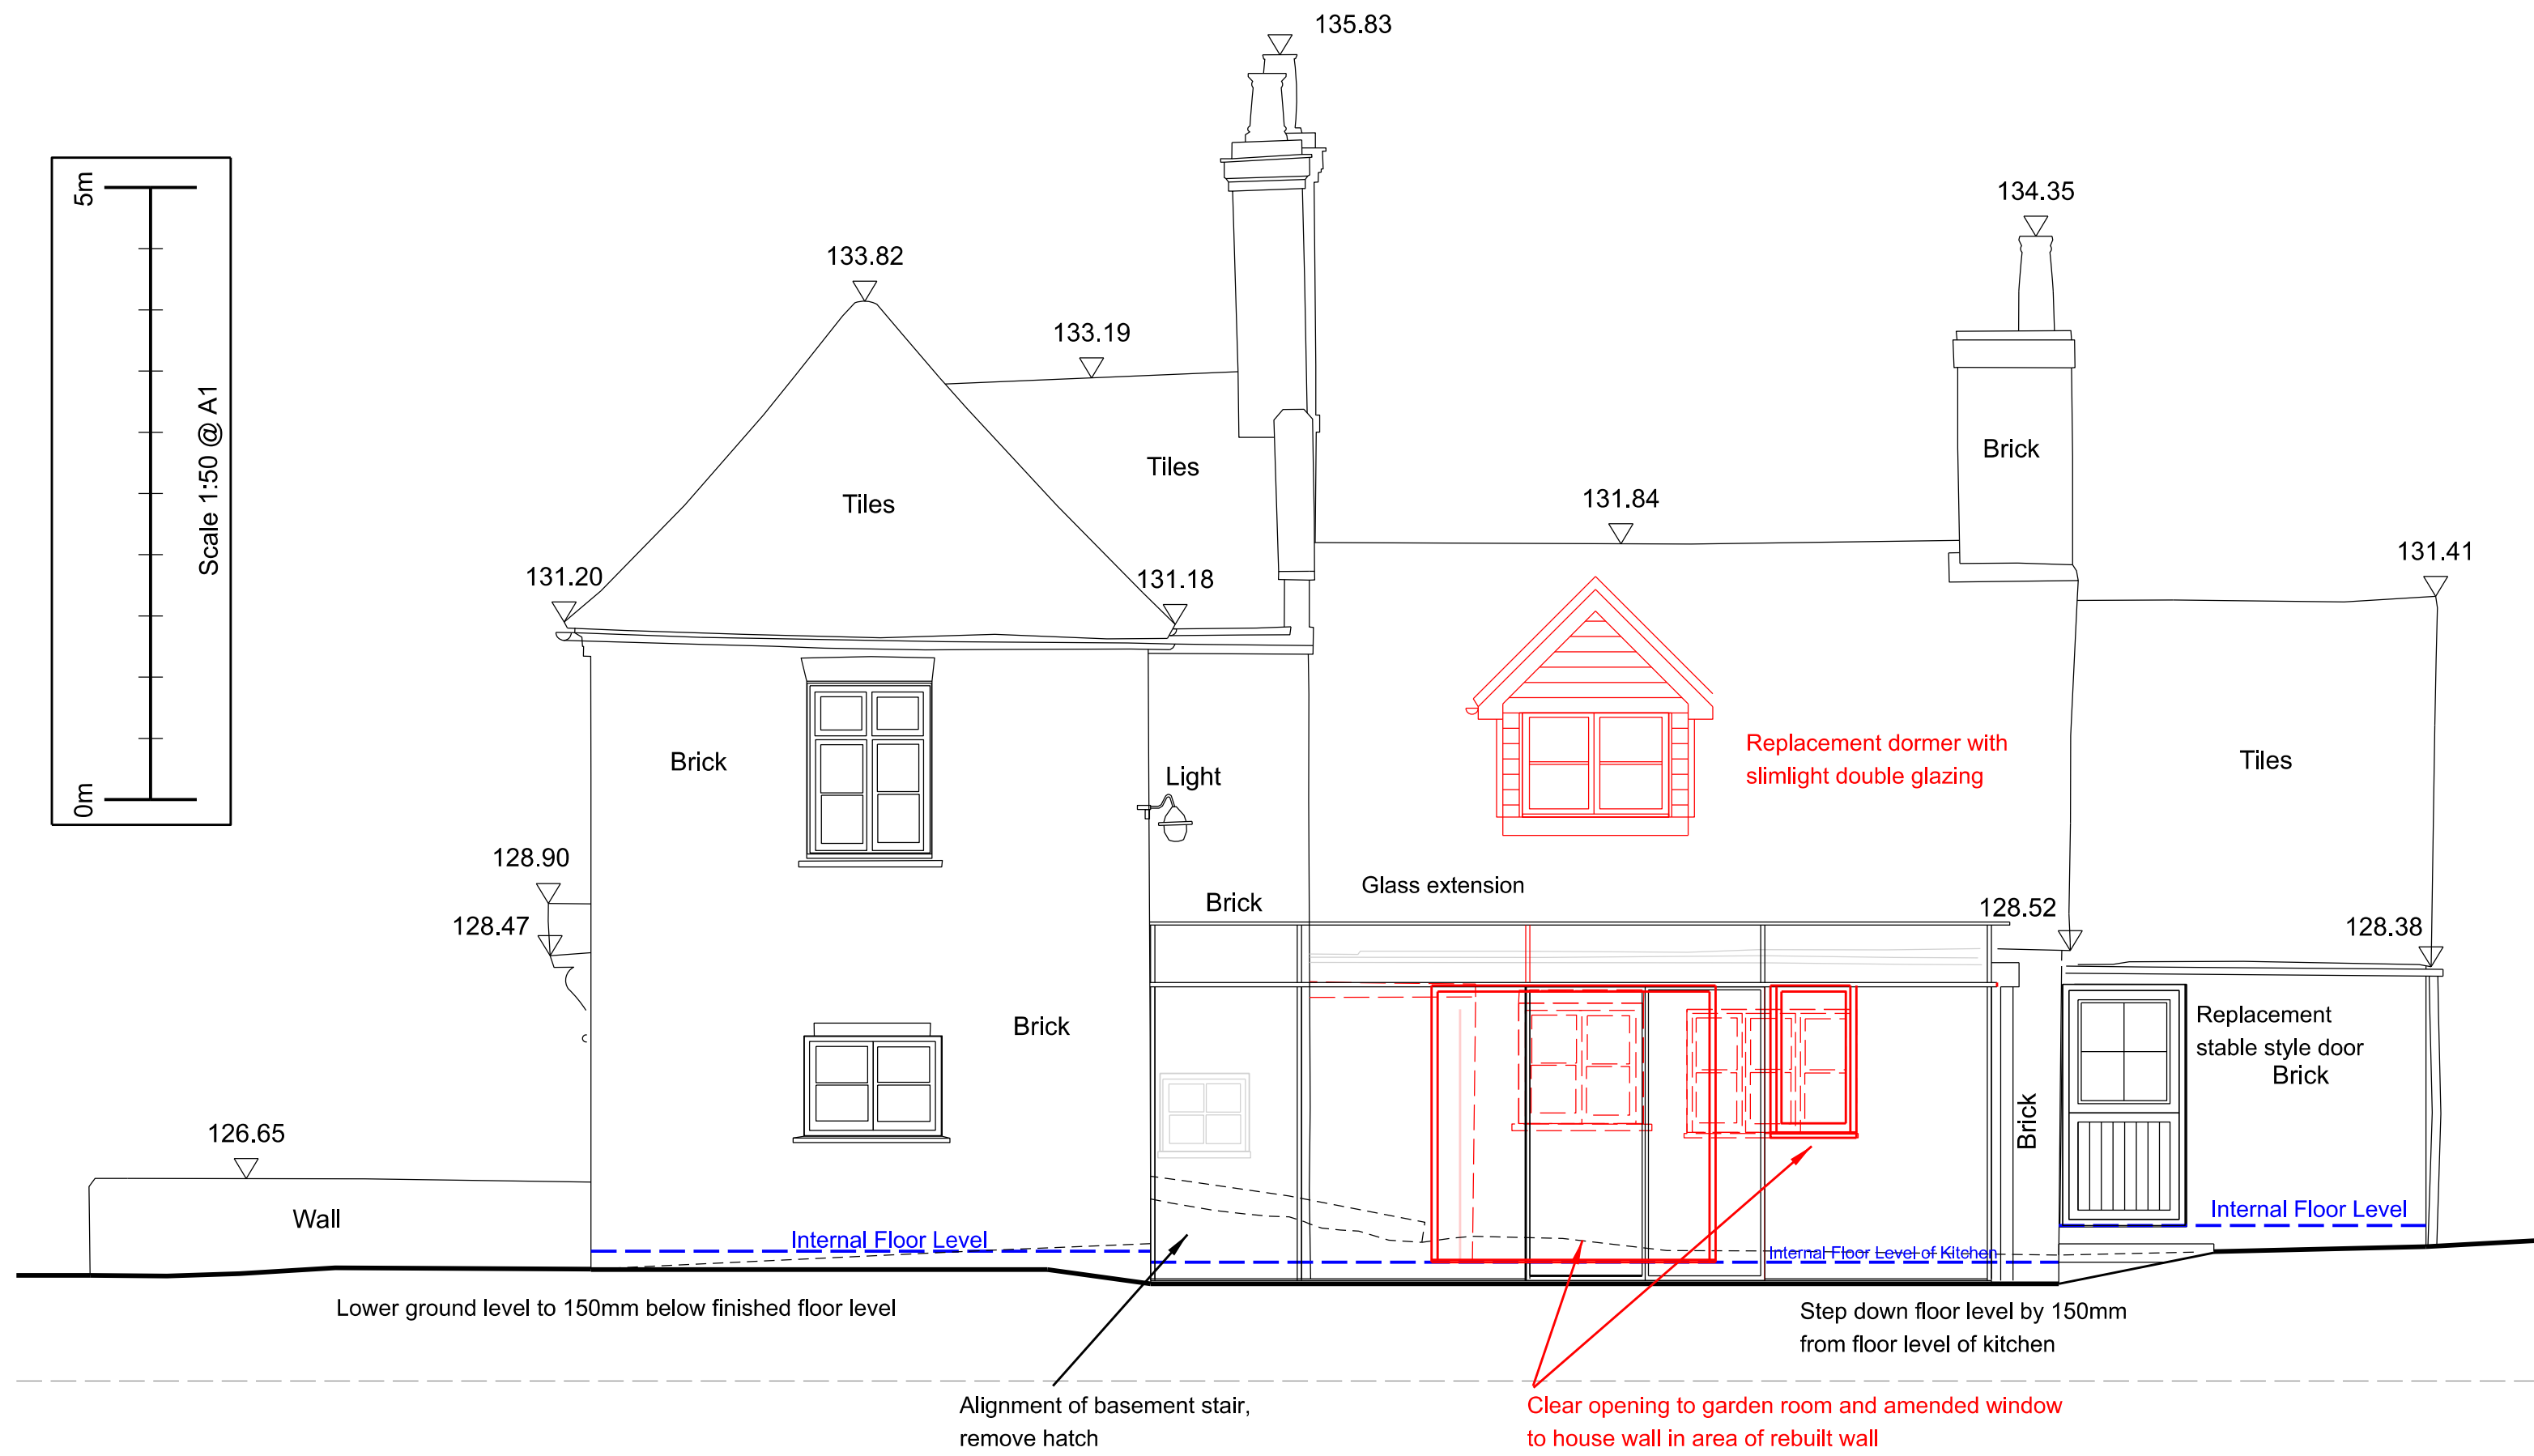

Elevation 4

Datum 123.00

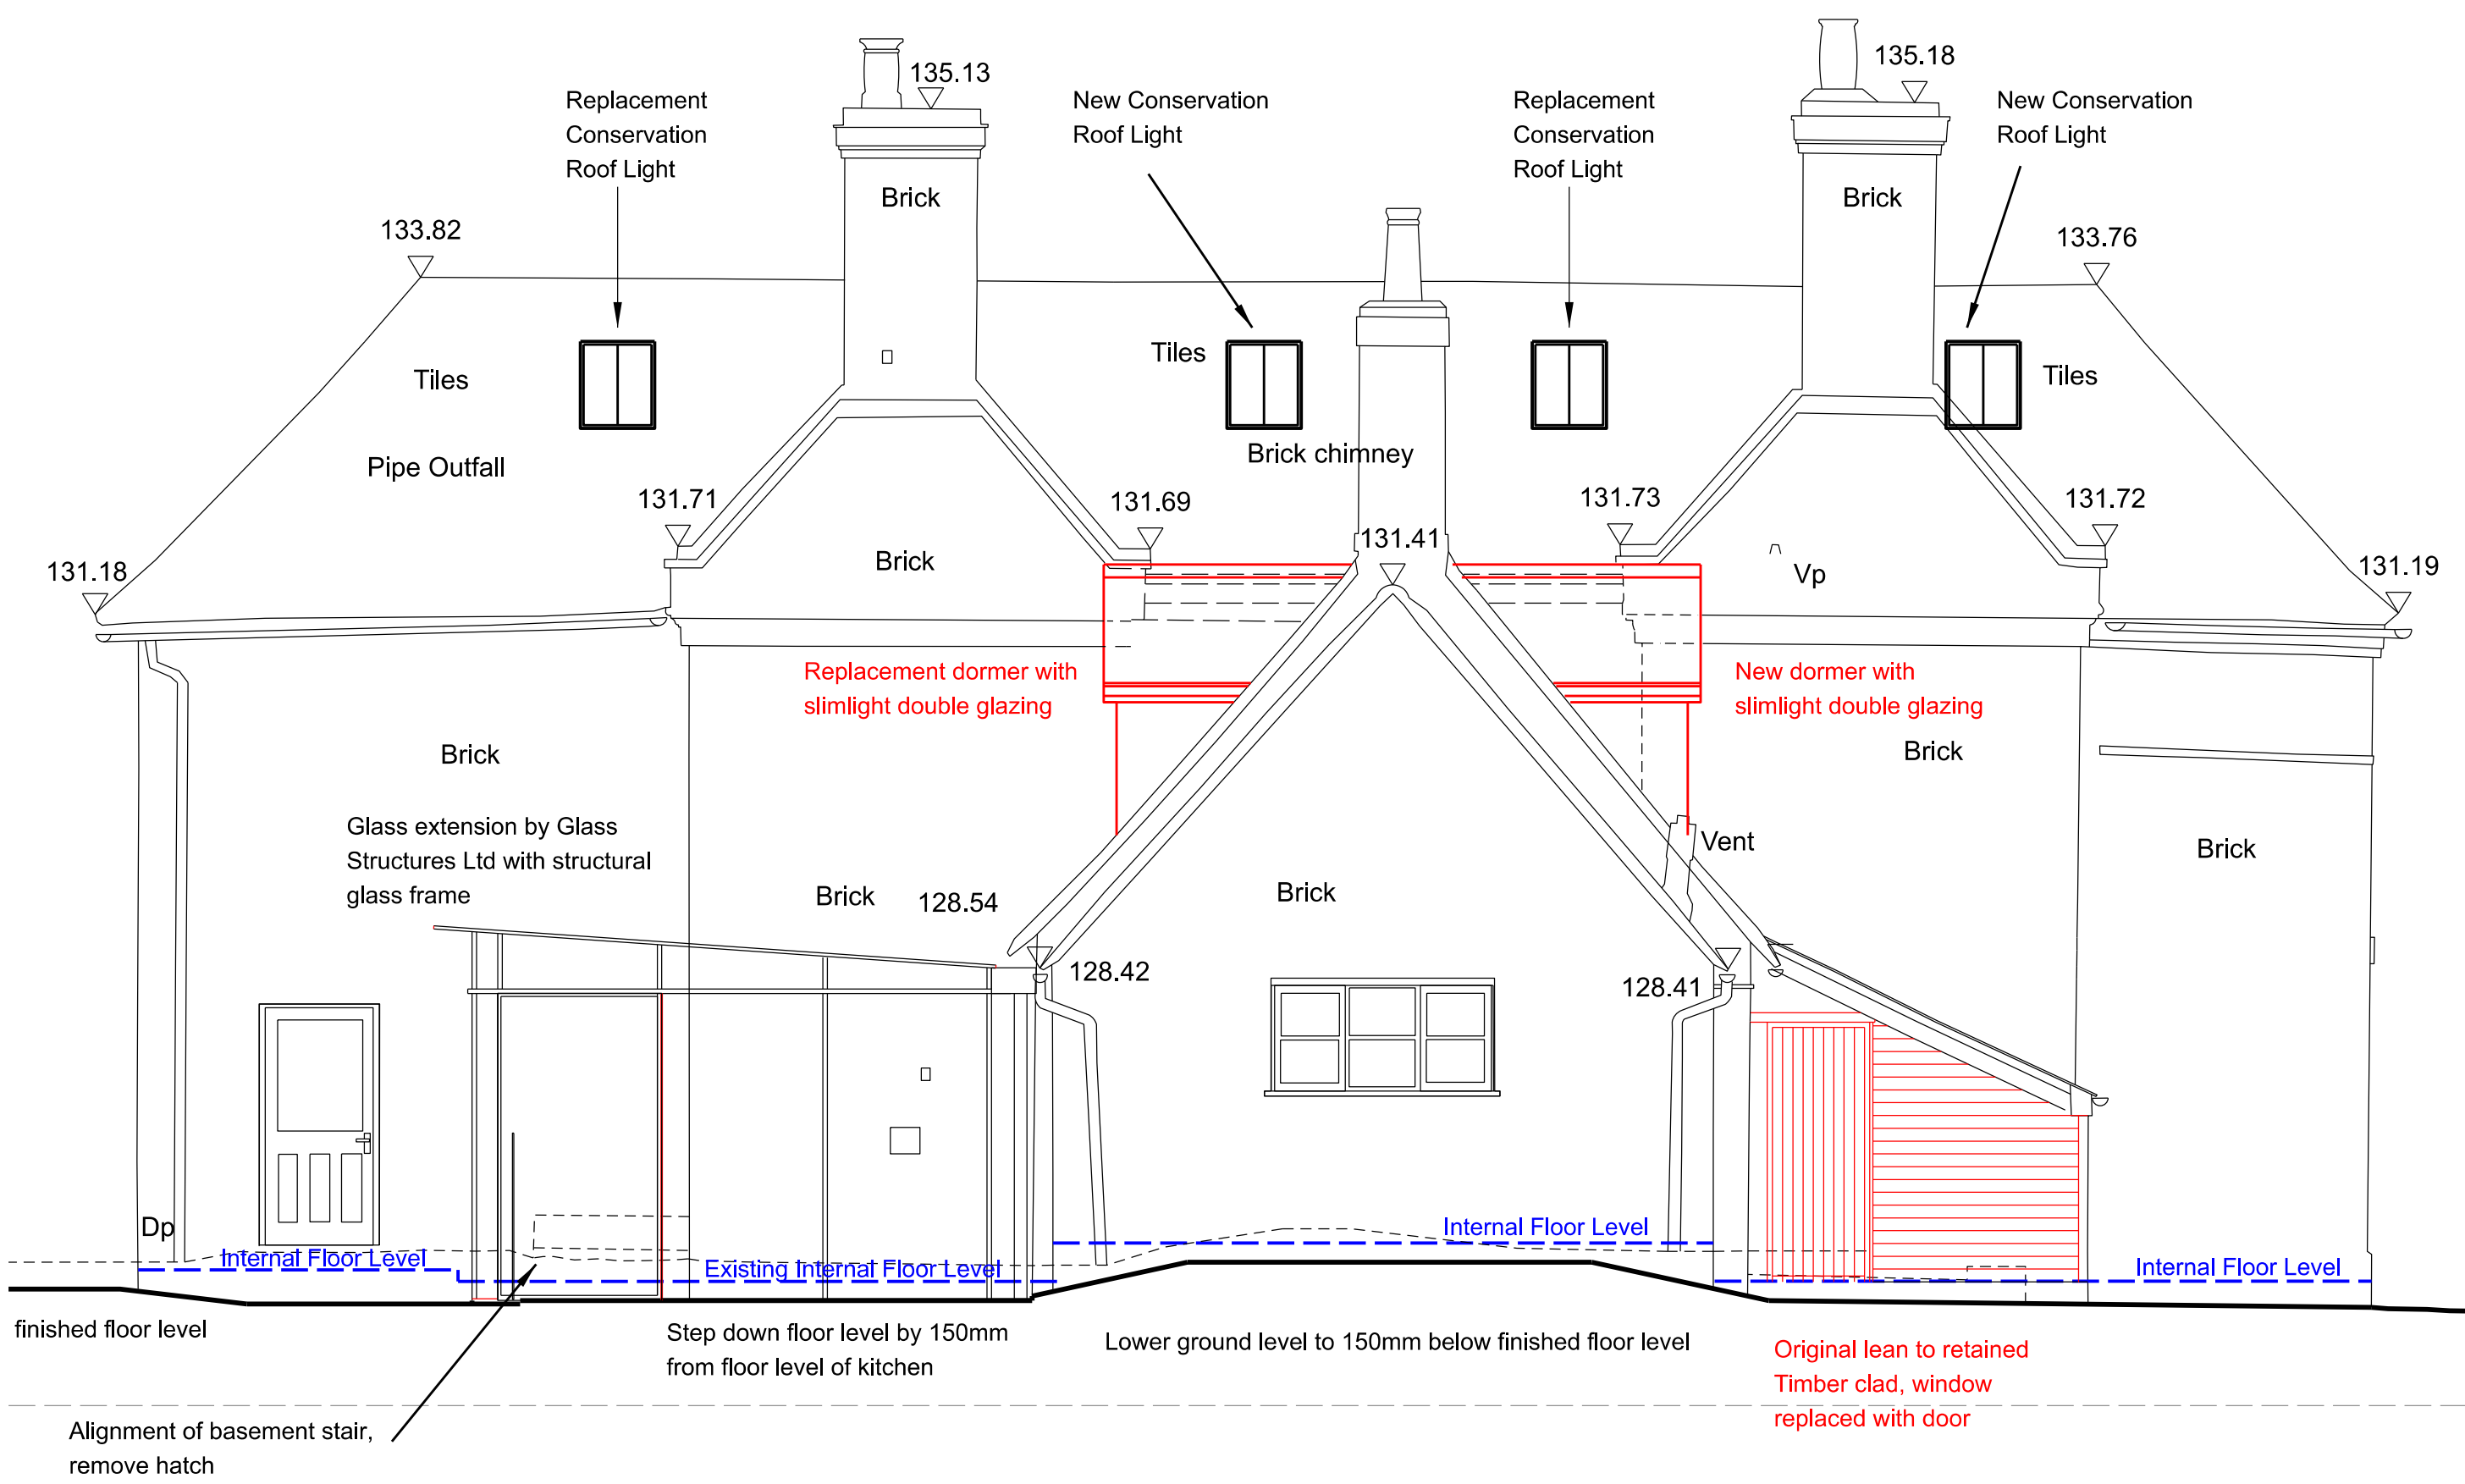

Elevation 3

Notes/Revisions:
B ML 14.07.2023 2 skylights omitted. Glazing bar added to dormer window. Existing dormer window to be replaced.
C ML 06.12.2024 Lean to retained, roof amendments, kitchen wall windows amended.
D ML 28.03.2025 Kitchen wing dormers and sky lights amended. Clear opening from garden room to kitchen

dp architects
design | planning | architecture

The Old Brewery Tap
3 Shirburn Street
Watlington
Oxfordshire OX49 5BU

Tel: 01491 613066
Fax: 01491 614017
Email: mail@dparchitects.co.uk
Web: www.dparchitects.co.uk



Client
Knight Developments

Project
RESIDENTIAL DEVELOPMENT

Status
-

Location
Bibbworth Hall Farm Bibbs Hall Lane, Ayot St Lawrence, Hitchin, SG4 8EN

Drawing Title
Elevations for Old Farm House

Drawn By
ML

Scale
1:50 @ A1

Date
06.12.2024

Dwg N°
24 BIBB E01D -

Rev
28.03.2025

