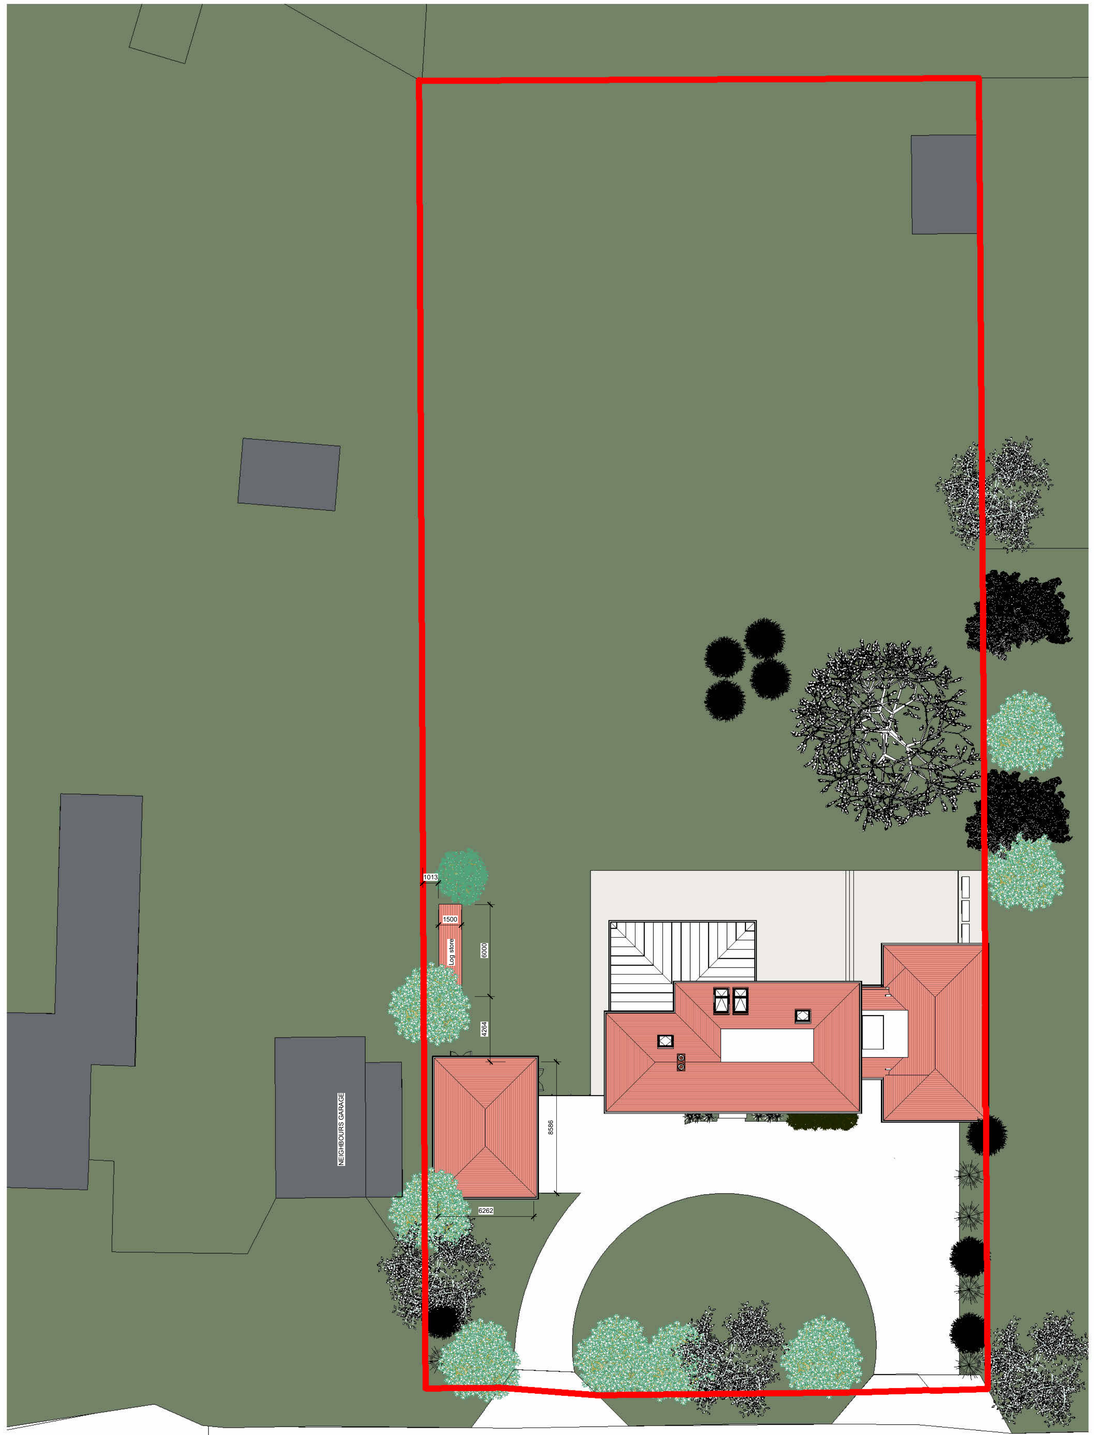

Site Plan
1 : 200

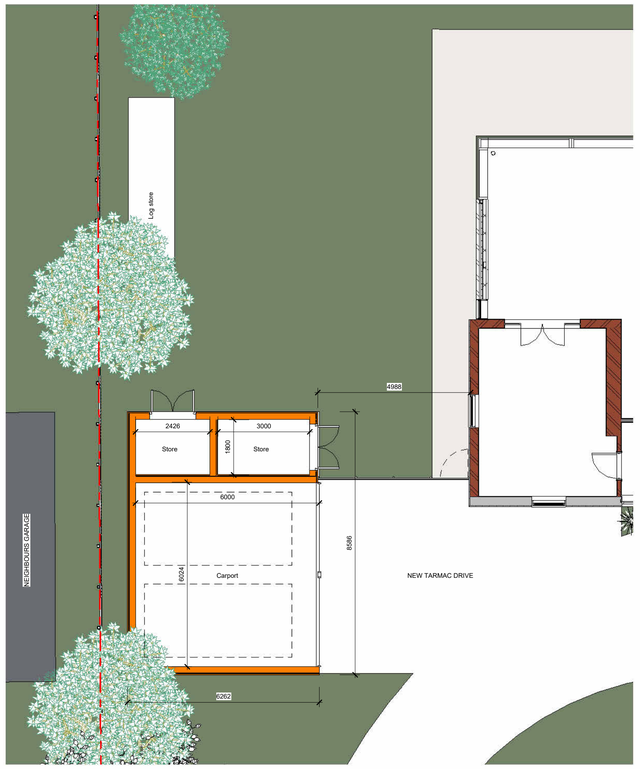

Ground Floor Plan CARPORT
1 : 100

MATERIALS

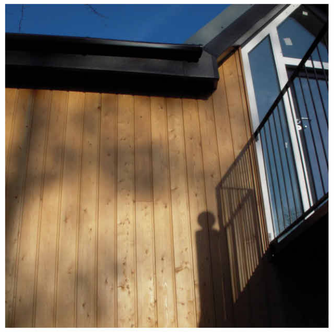

SIBERIAN LARCH

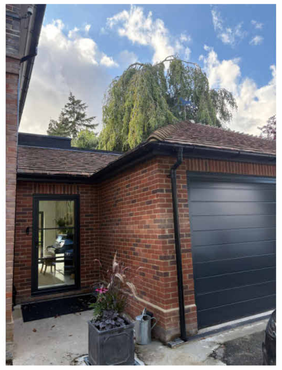

BRICKS & ROOF TILES TO MATCH EXISTING GARAGE

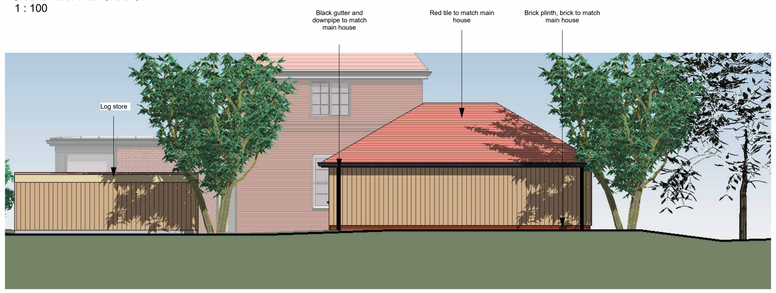

CARPORT - Rear Elevation
1 : 100

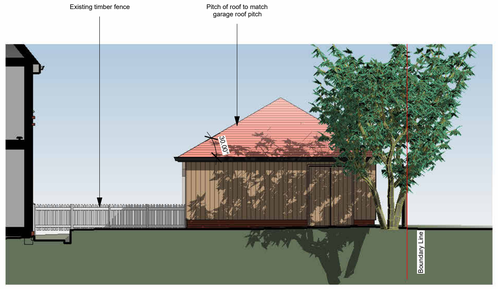

CARPORT - Side Elevation Garden
1 : 100

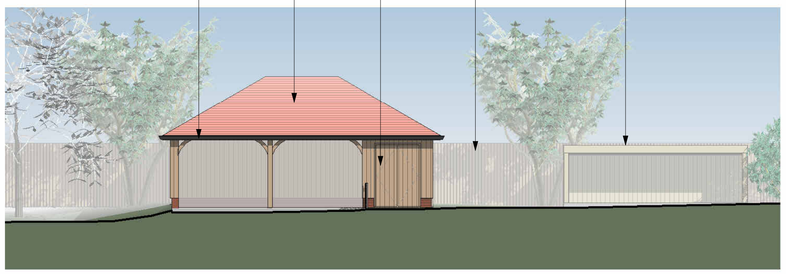

CARPORT - Front Elevation
1 : 100

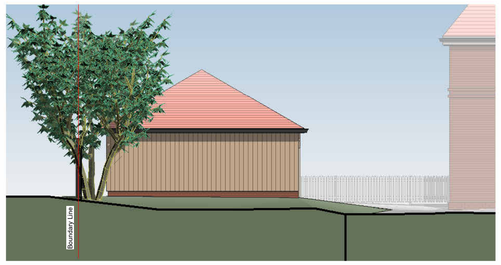

CARPORT - Side Elevation Road
1 : 100

0 1 2 3 4 5 10
GRAPHIC SCALE: 1:100

This drawing is protected under Copyright and at no time should any portion of this drawing be reproduced or copied without the permission of the Designer (Design Copyright Act 1968). This drawing must not be used for purposes other than that for which it is provided. It is supplied without liability for any errors or omissions. Drawings only to be scaled for planning application purposes, all dimensions to be checked on site. All drawings subject to Statutory Authority Approval.

no	revision	date	drawn by	checked by
A	SCALE BAR ADDED	1/10/25	RJB	

CIAT
Registered Practice

project
17 Deards End Lane

client
Owner

07590073160
The Basement. 324
Liverpool Road,
London, N7 8PU

nucleus DESIGN STUDIO
www.nucleusdesignstudio.co.uk
richard@nucleusdesignstudio.co.uk

status
PLANNING

addess
17 Deards End Lane, Knebworth, Hertfordshire, SG3 6NL

title
Proposed Carport - Sheet 1

date	scale	project no	drwg no.	rev
08/26/25	As indicated	20-02	100	A