


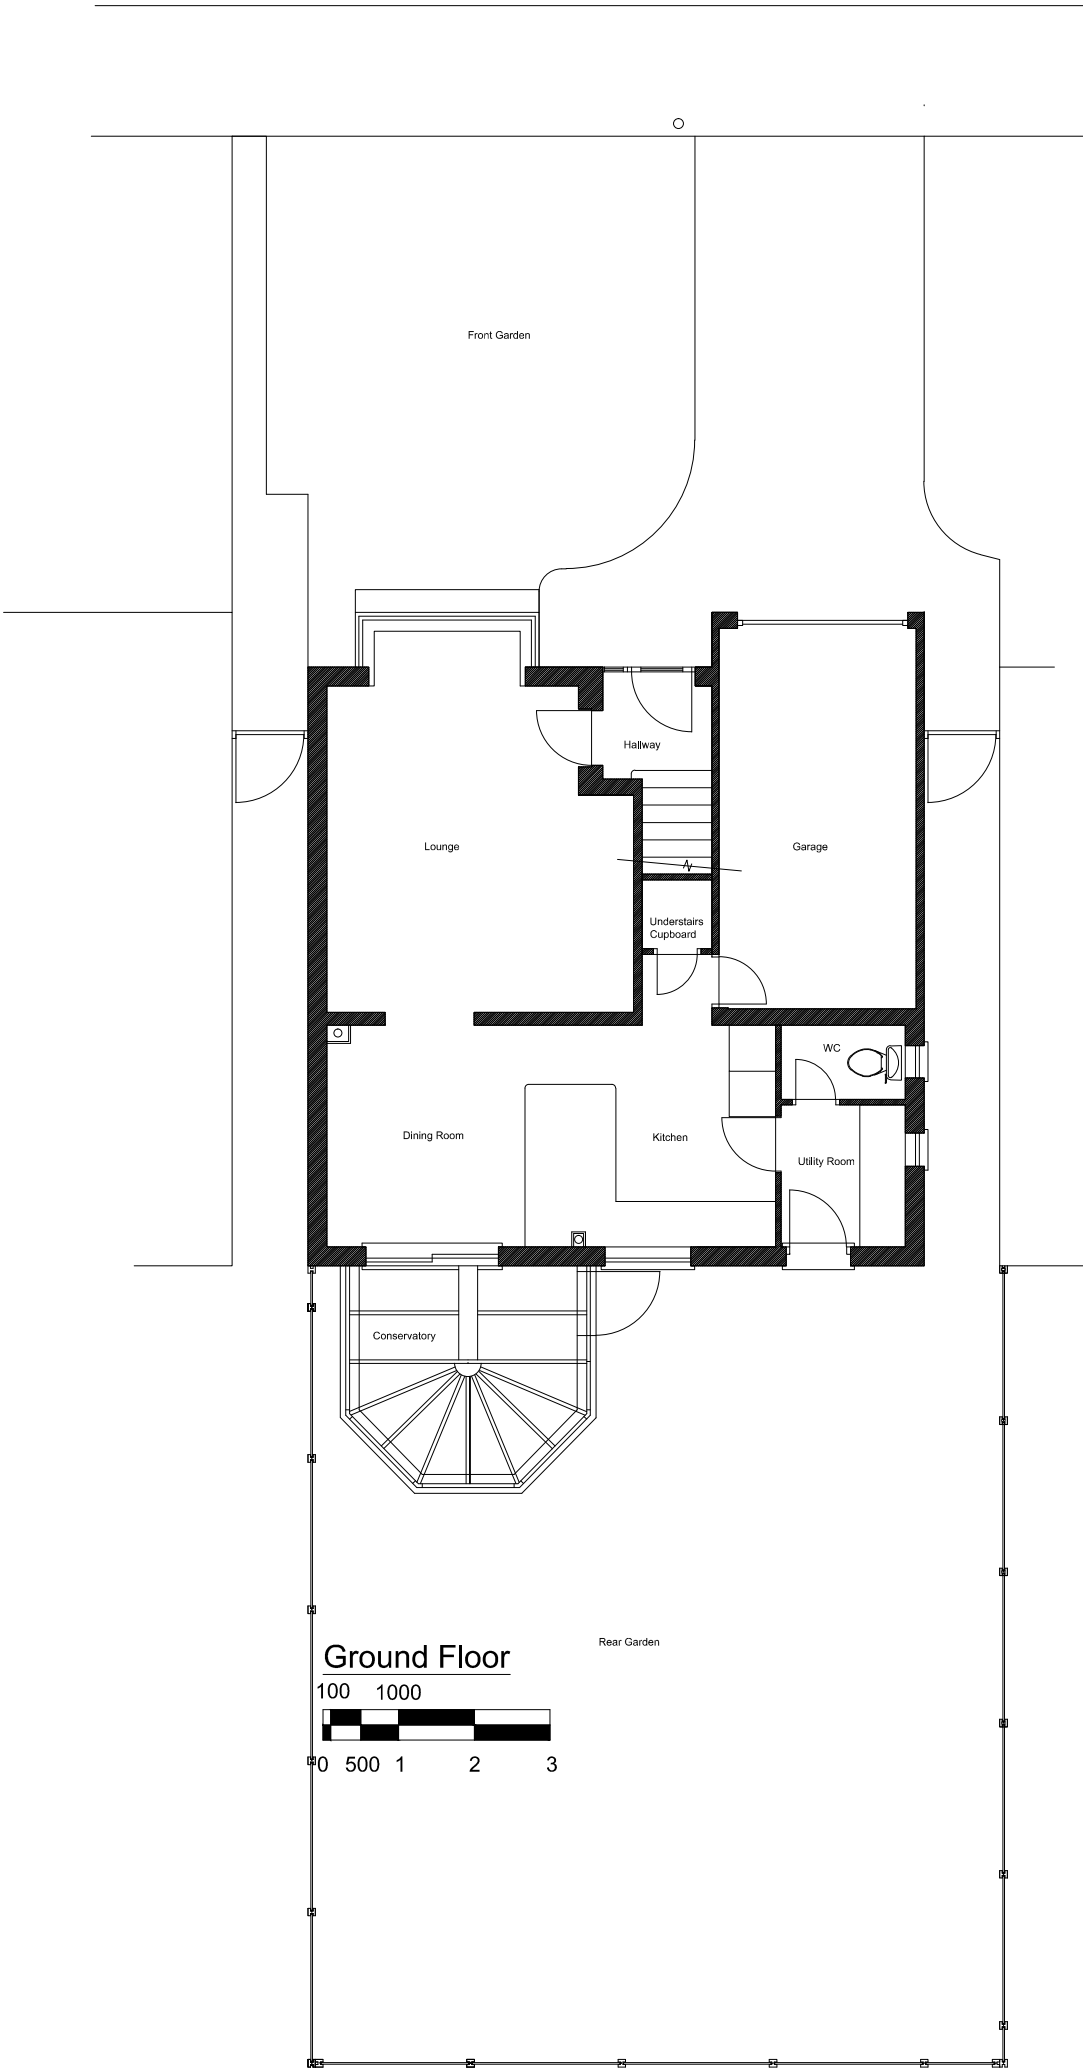

Existing Landscaping

Mr and Mrs Hooton
224 Kristiansand Way
Letchworth

Scale: 1 to 100 @ A3

Drg No: E 005