


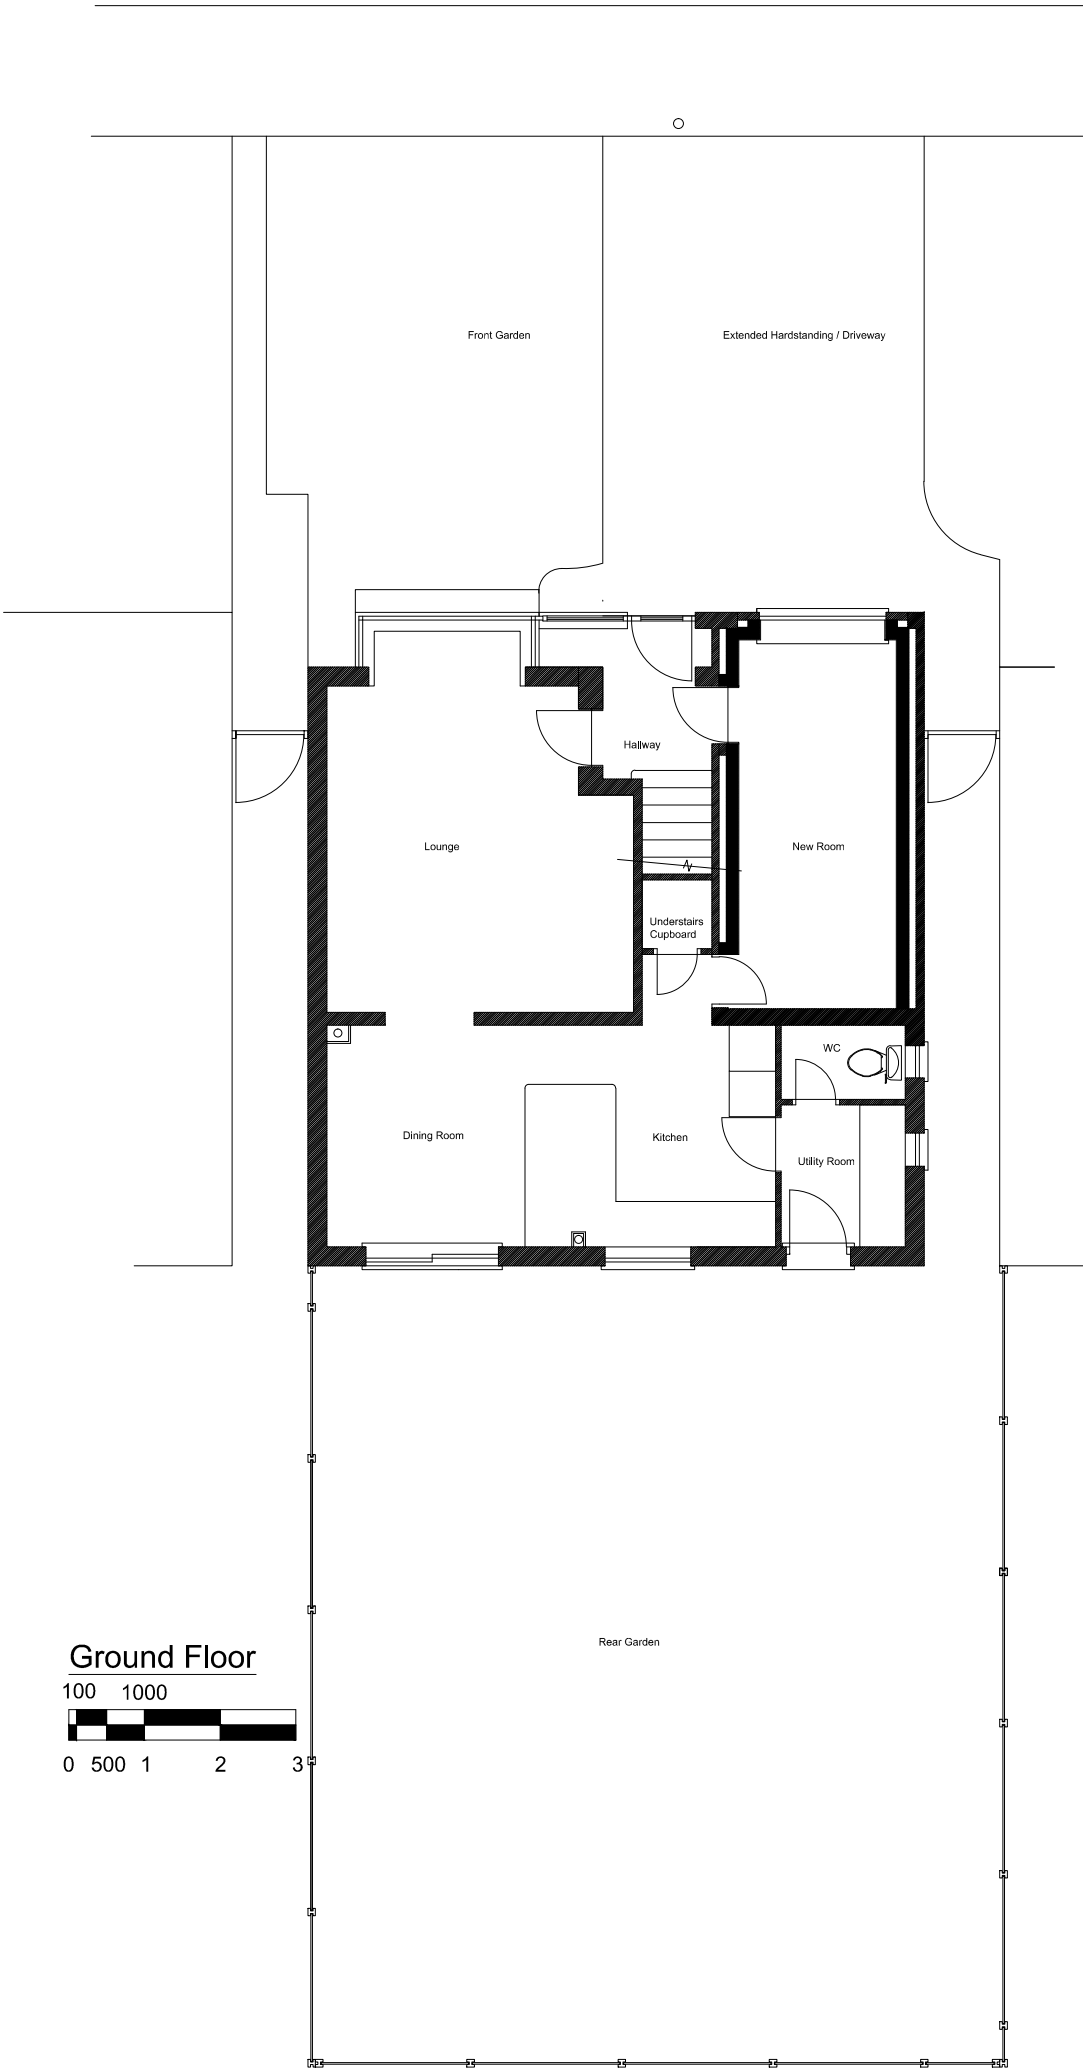

Proposed Landscaping	
Mr and Mrs Hooton 224 Kristiansand Way Letchworth	
Scale: 1 to 100 @ A3	Drg No: P 005