


New Annexe provided with new pitched roof and brickwork to match existing

Rebuilt and widened garage with new pitched roof and brickwork to match existing

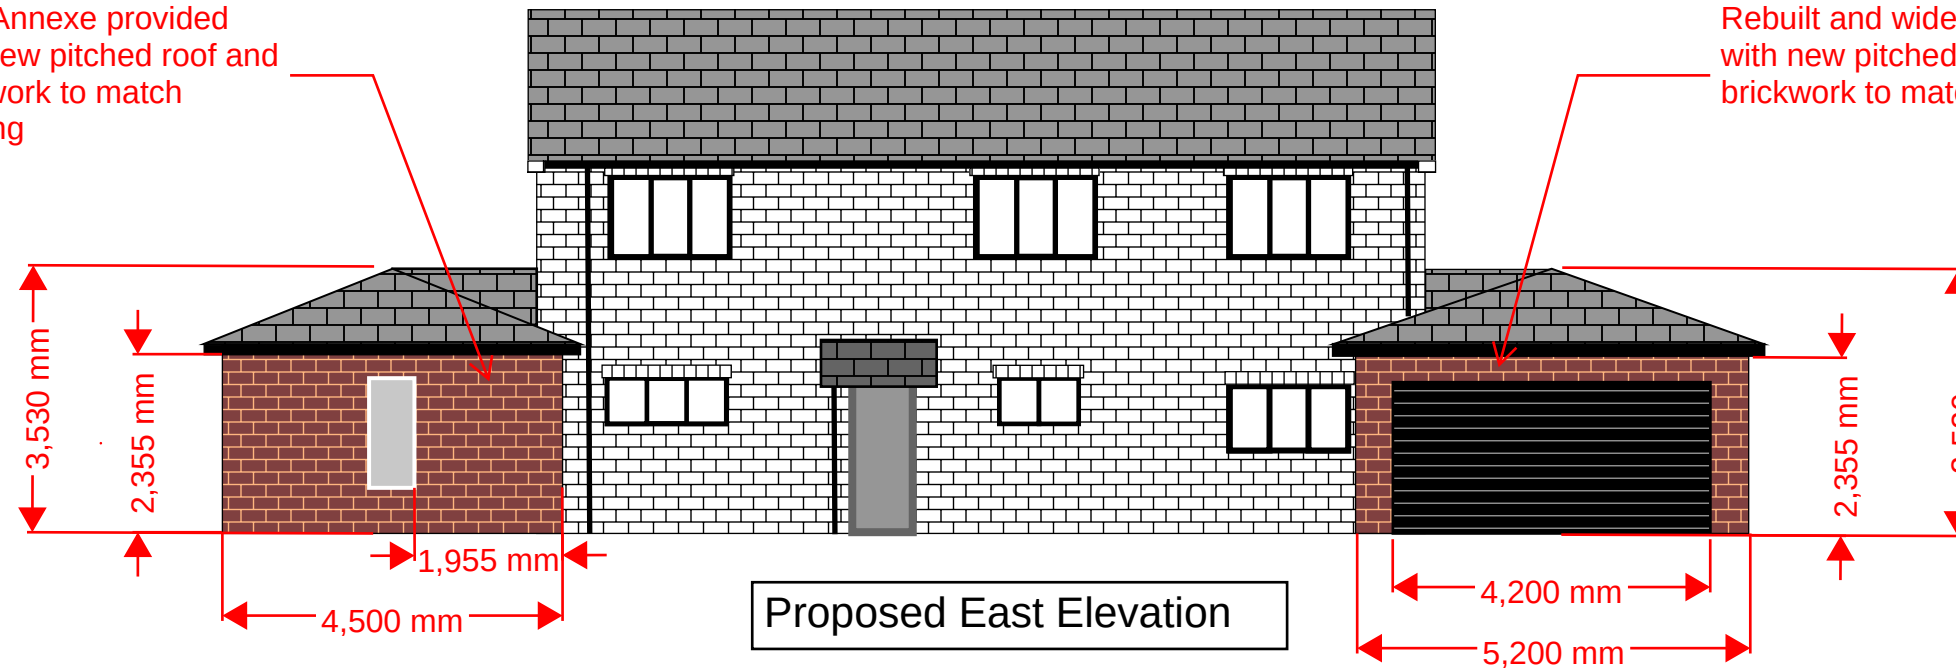


New garage beyond, to match existing brick, but shown in grey for clarity

Pitched tiled roof over Kitchen / Diner with Roof Lights

New Annexe provided with new pitched roof and brickwork to match existing

Brick Facade to Match Existing complete with Bifold Doors on both new facades.

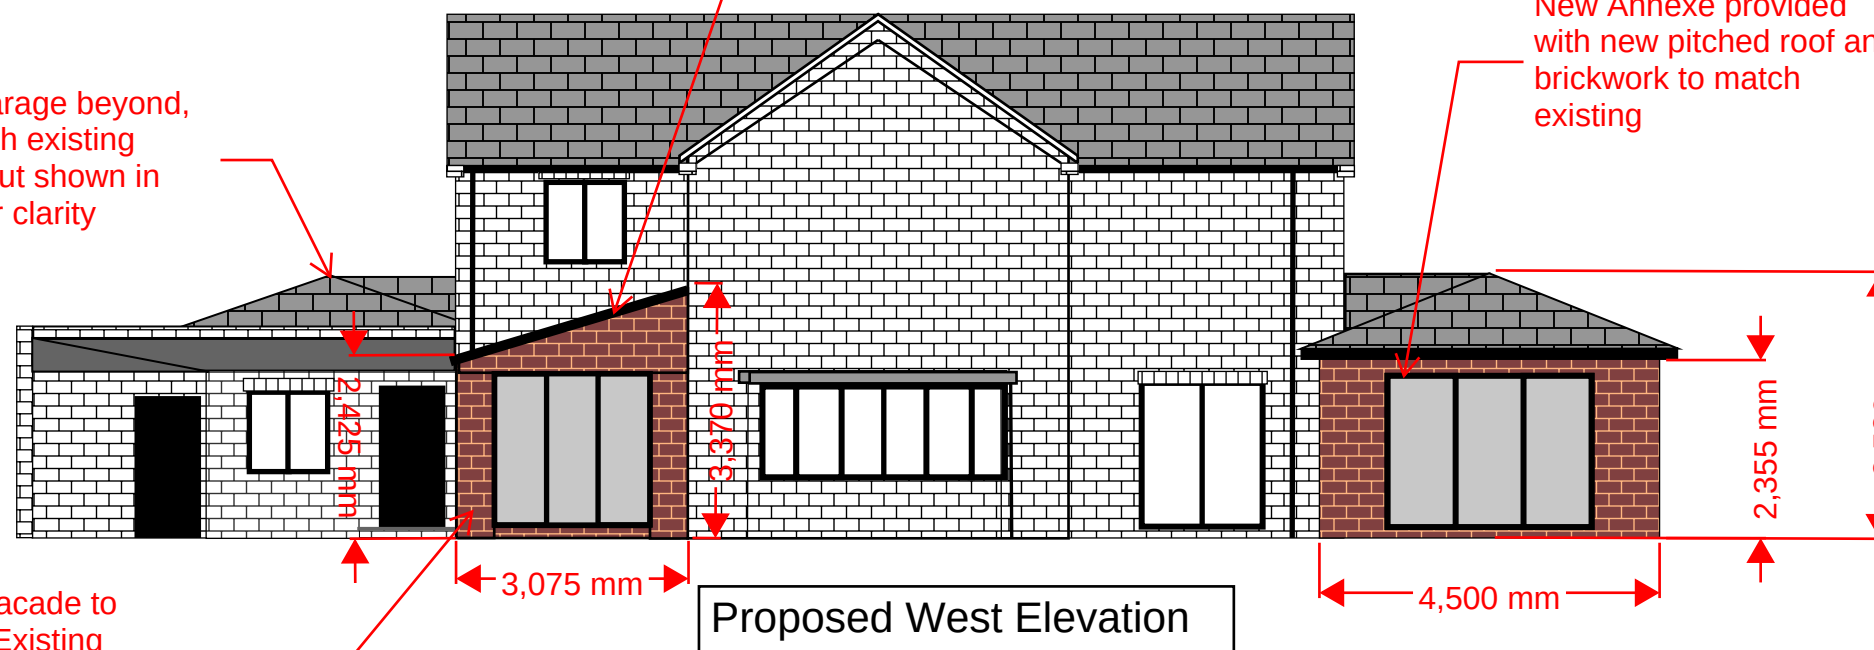

The Old Vicarage, Kings
Walden SG4 8JX

Elevations - Proposed 1 of 2
Planning Submission Issue

No. 2024/CP/007 1:100