


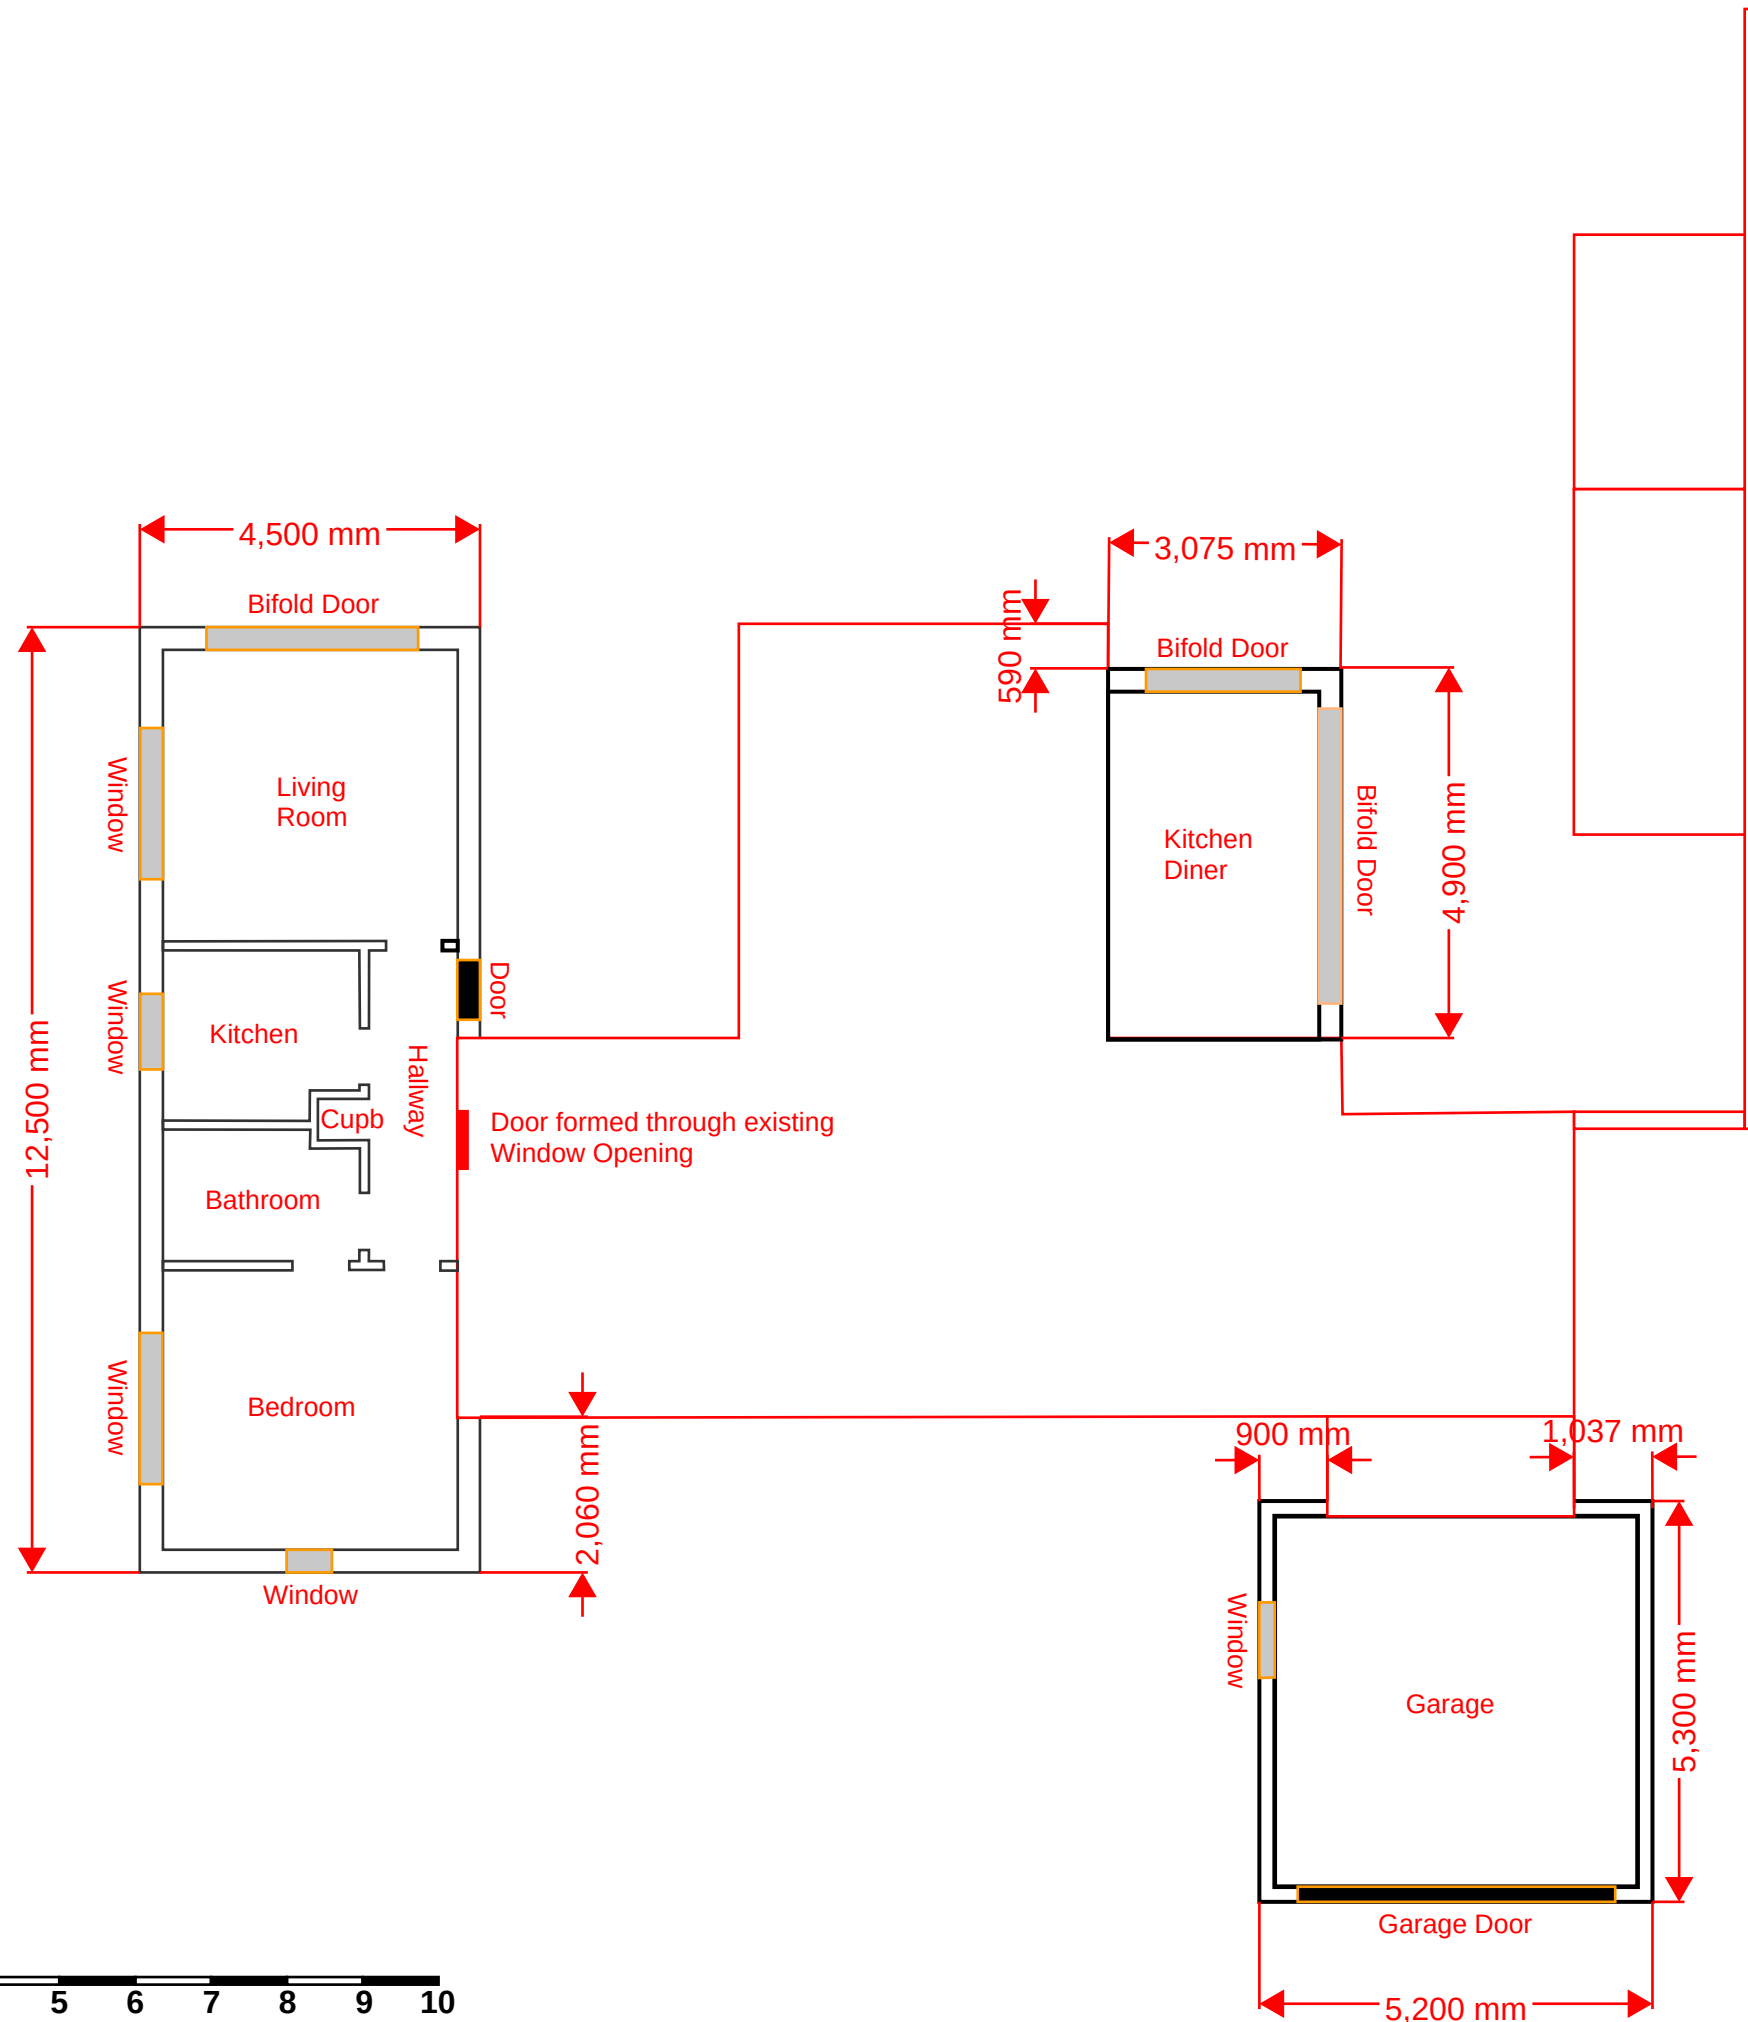

The Old Vicarage, Kings
Walden SG4 8JX

Plans - Proposed
Planning Submission Issue

No. 2024/CP/009 1:100