


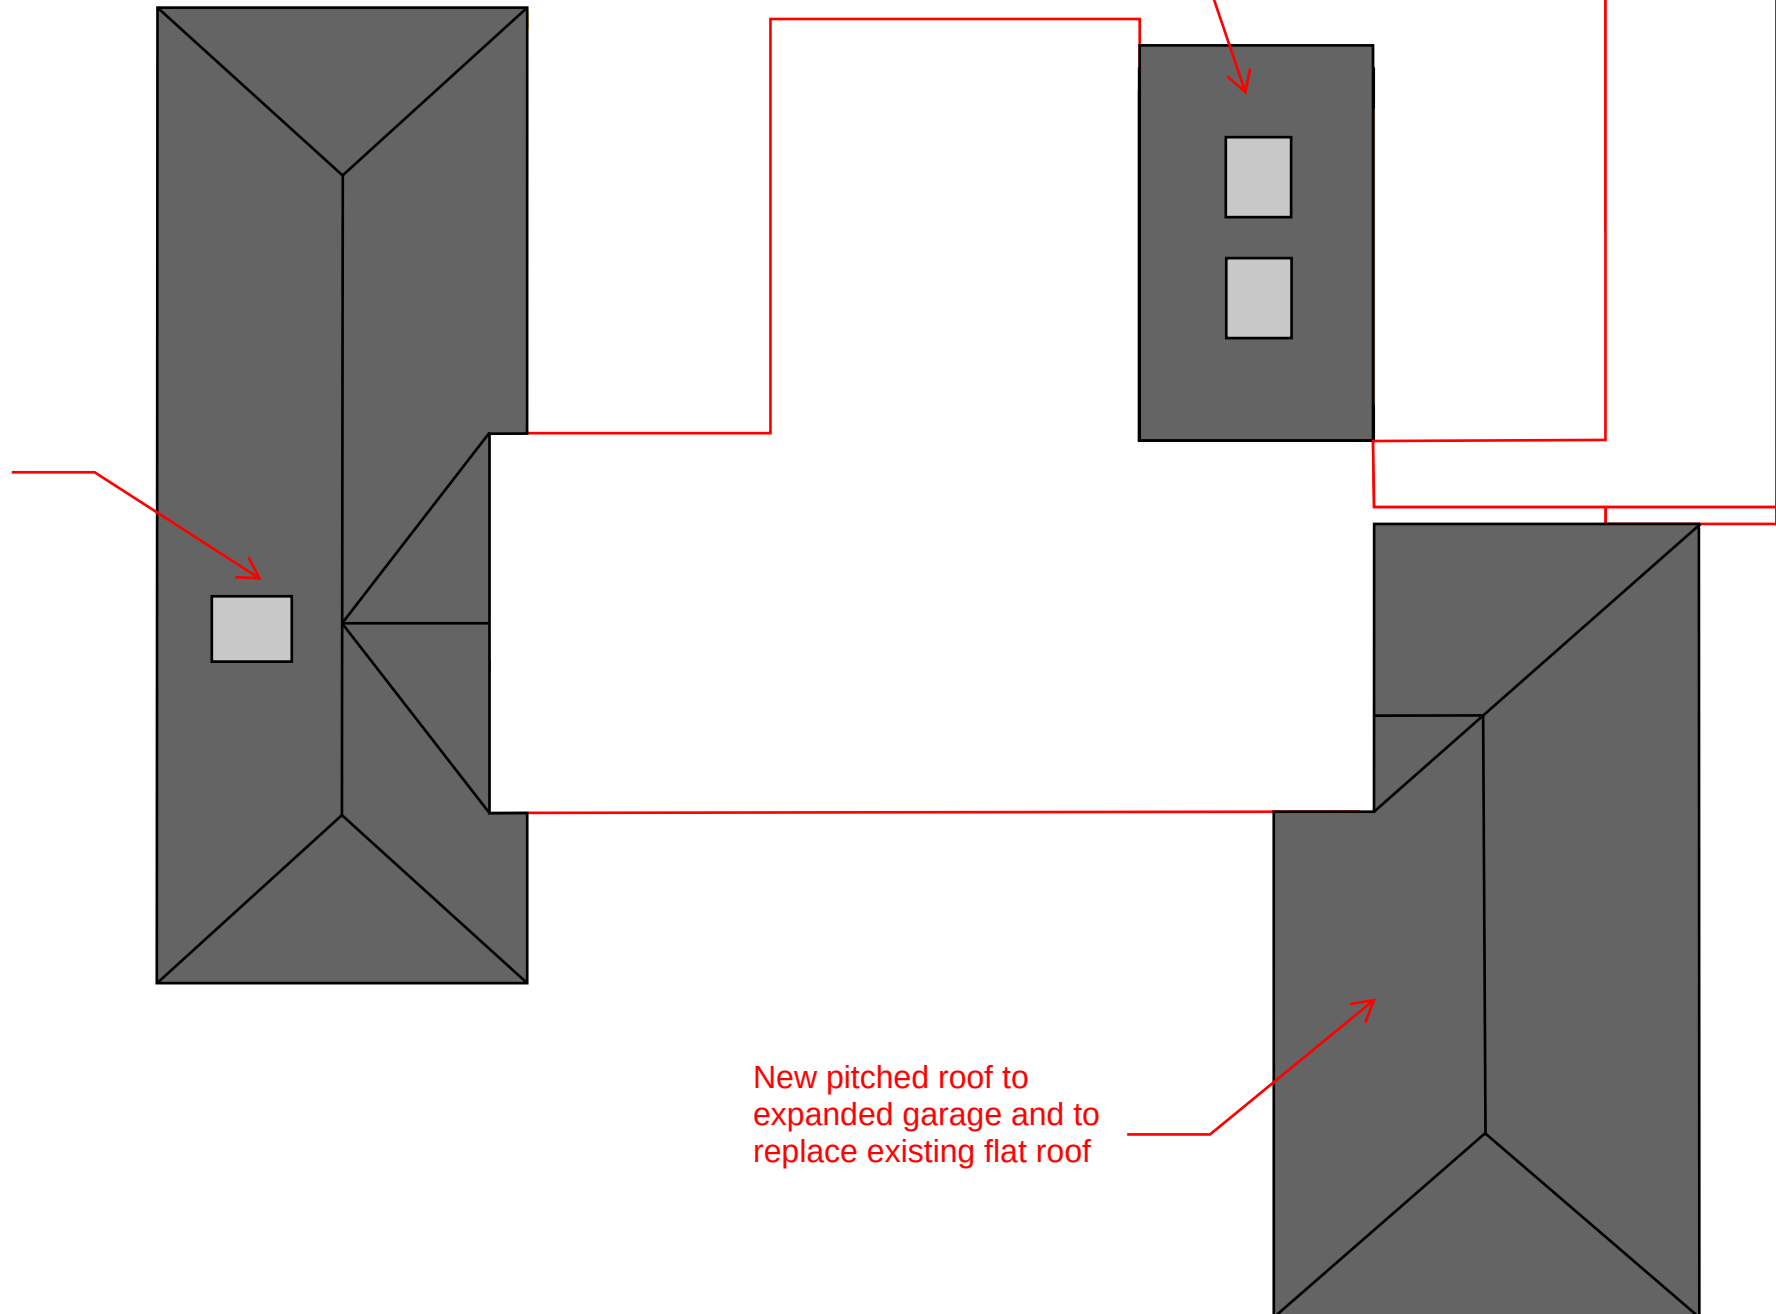

Pitched tiled roof over Kitchen /
Diner with Roof Lights

New Annexe provided
with new pitched roof
with roof light over
bathroom

New pitched roof to
expanded garage and to
replace existing flat roof



The Old Vicarage, Kings
Walden SG4 8JX

Roof Plans - Proposed
Planning Submission Issue

No. 2024/CP/010 1:100

