


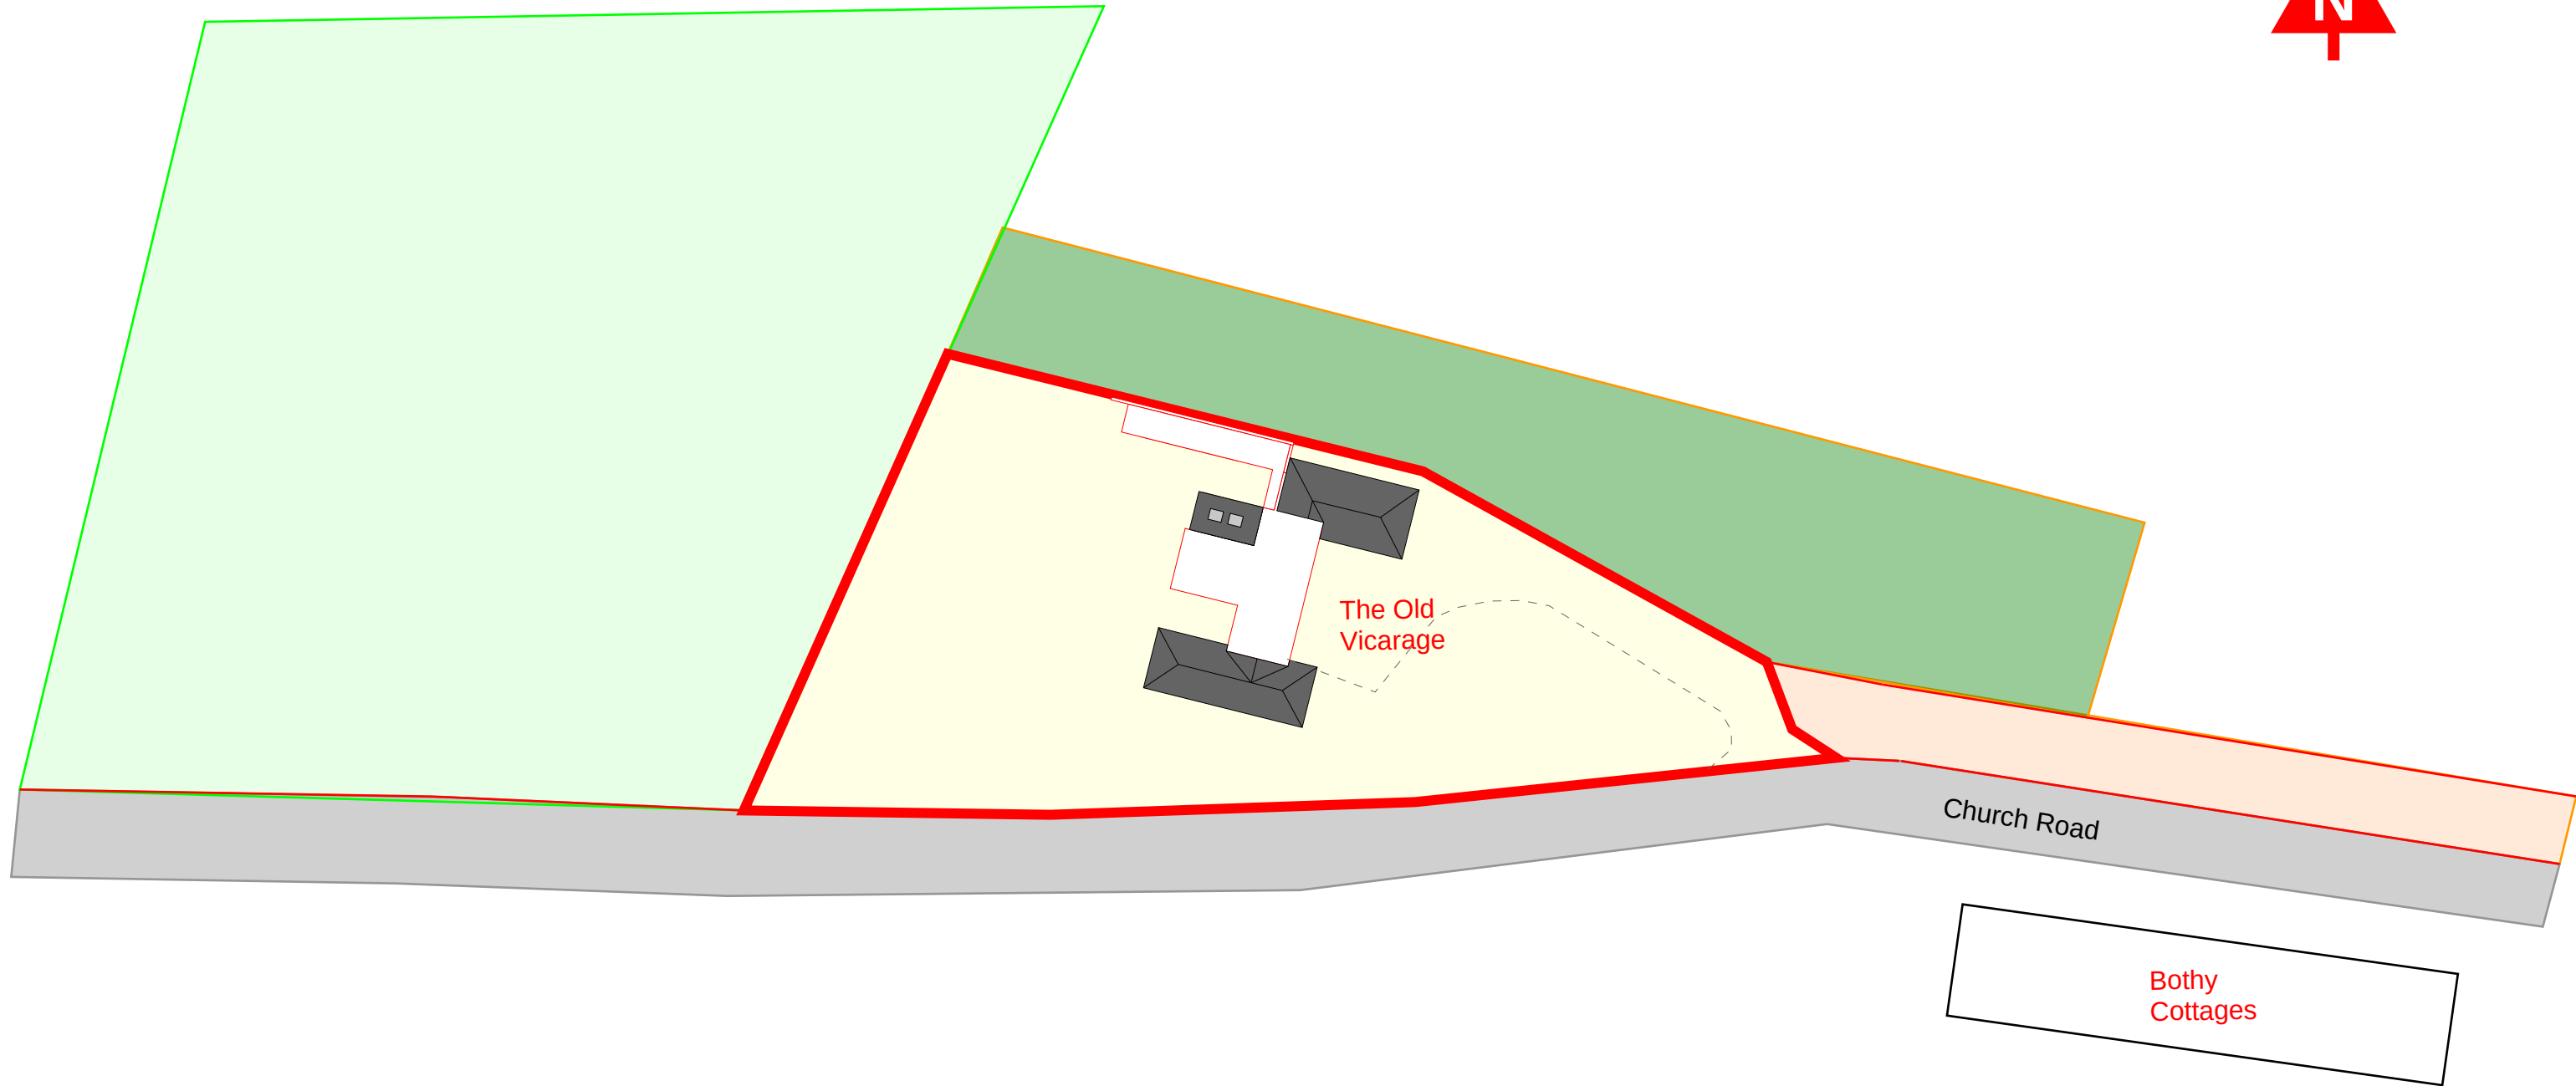

0 5m 10 15 20 25 30 35 40 45 50

The Old Vicarage, Kings
Walden SG4 8JX

Site Plan - Proposed
Planning Submission Issue

No. 2024/CP/006 1:500