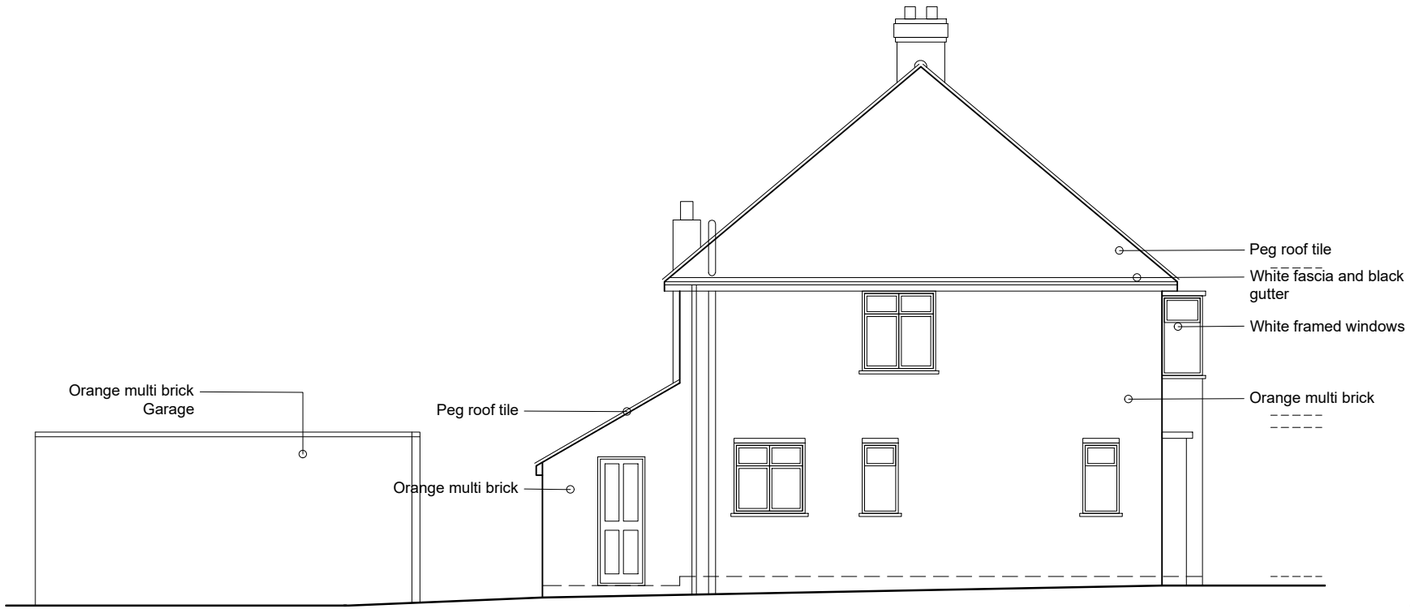

01 / 009 EXISTING SOUTH WEST ELEVATION

1:100

02 / 009 PROPOSED SOUTH WEST ELEVATION

1:100

CONTRACTORS ARE NOT TO SCALE OFF THIS DRAWING
ALL DIMENSIONS MUST BE CHECKED ON SITE
INFORM THE ARCHITECT OF ANY DISCREPANCIES PRIOR TO CONSTRUCTION

PLOT SIZE: A3

NOTES:

SCALE: 1:100 @ A3

0 1 2

REV	DATE	DESCRIPTION	DRN	CHK
A01	09.07.2025	ISSUED FOR COMMENT	VL	

REVISION HISTORY

PROJECT:
10 ASHTONS LANE
BALDOCK, SG7 6JJ

CLIENT:
ANDREW BATTELL

DRAWING NO:
250617 - 009

DRAWING TITLE:
EXISTING AND PROPOSED
SOUTH WEST ELEVATION

SCALE @ A3: 1:100

REV:
A01