



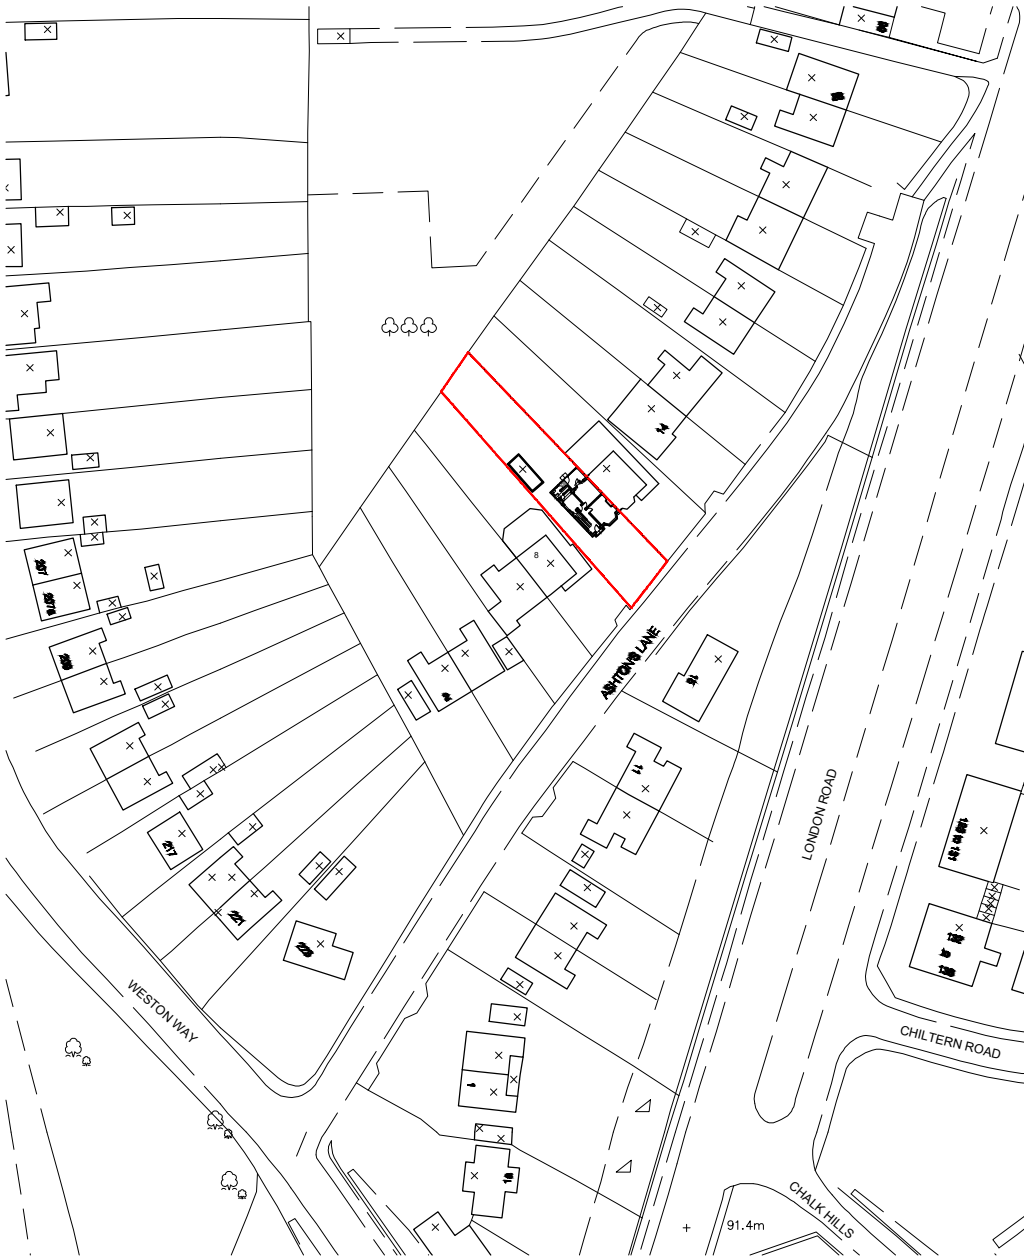

01 EXISTING SITE LOCATION PLAN
001 1:1250

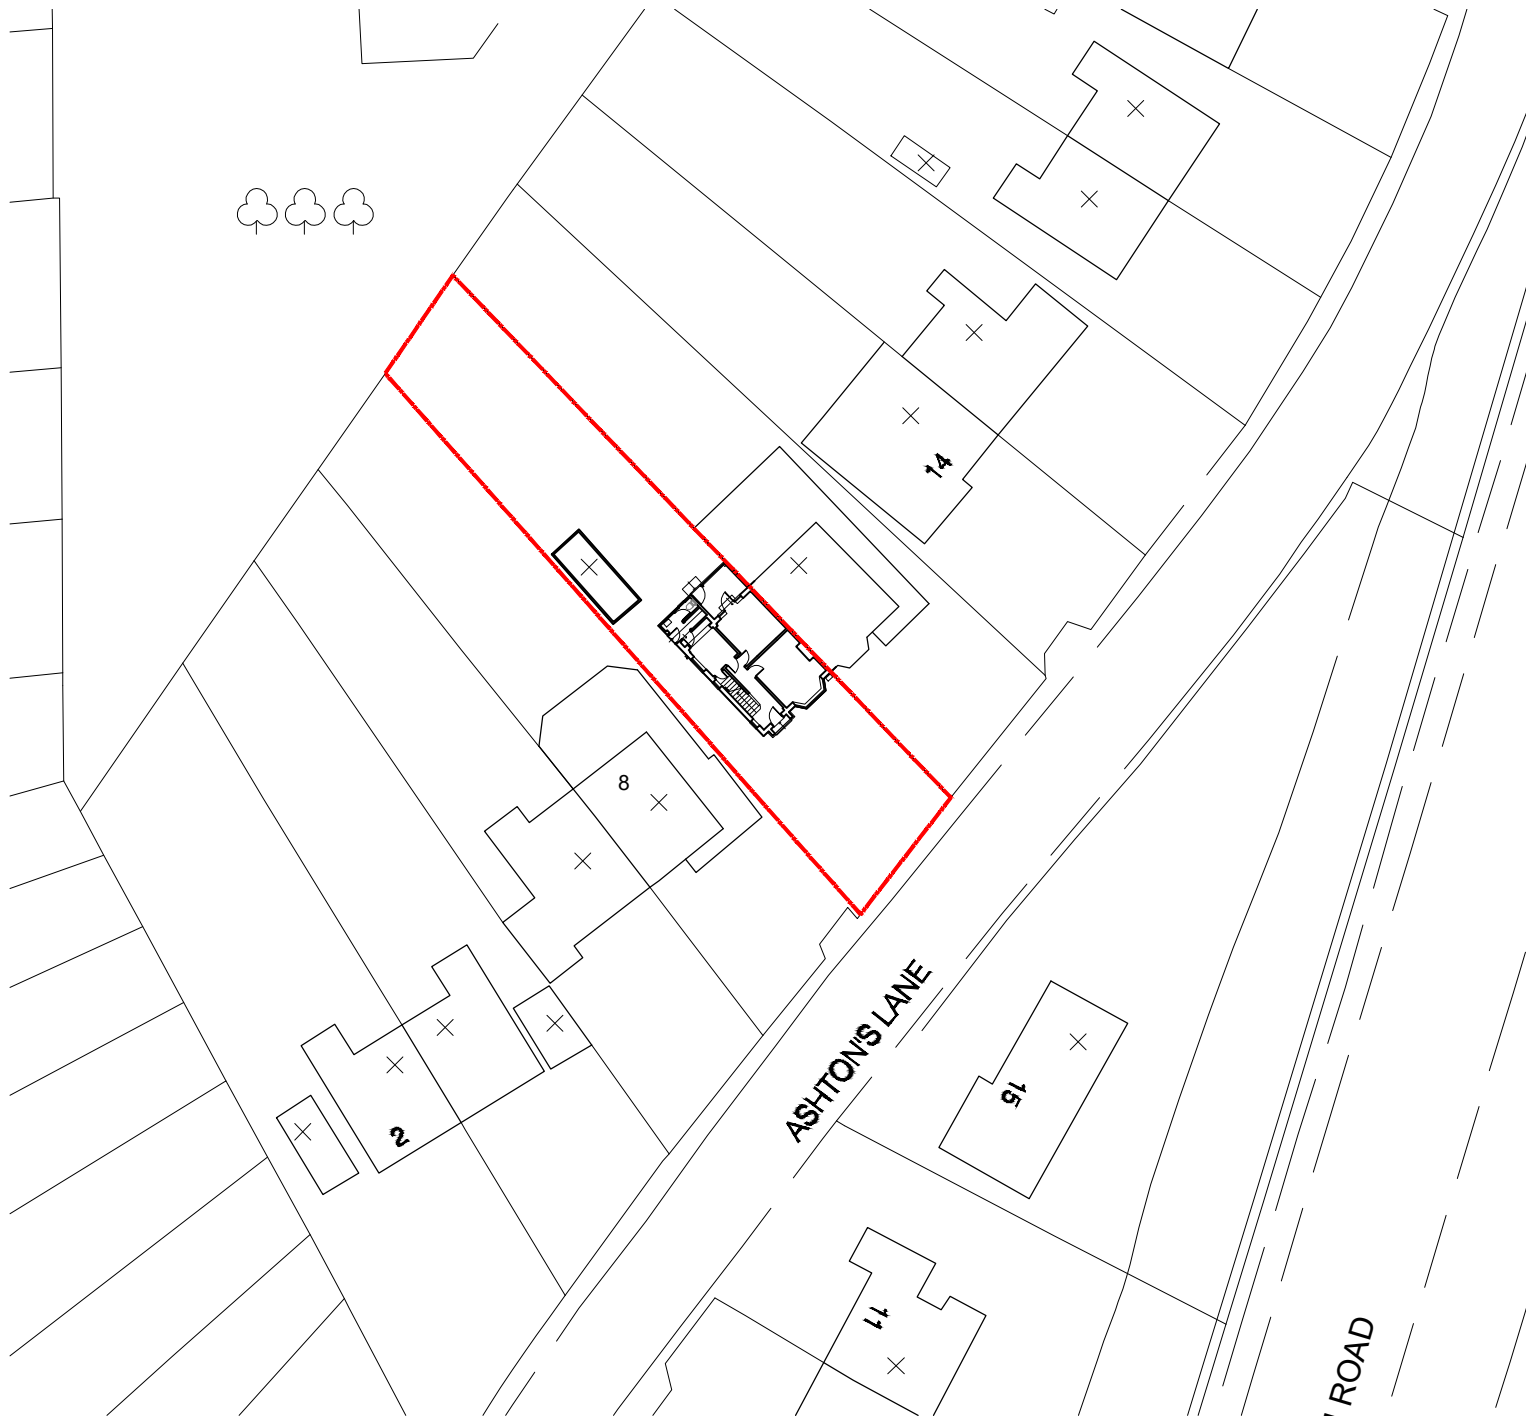

02 EXISTING BLOCK PLAN
001 1:500

CONTRACTORS ARE NOT TO SCALE OFF THIS DRAWING
ALL DIMENSIONS MUST BE CHECKED ON SITE
INFORM THE ARCHITECT OF ANY
DISCREPANCIES PRIOR TO CONSTRUCTION
PLOT SIZE: A3

NOTES:

SCALE: 1:500 @ A3

0 5 10



SCALE: 1:1250 @ A3

0 m 25 m 50 m

REV	DATE	DESCRIPTION	DRN	CHK
A01	09.07.2025	ISSUED FOR COMMENT	VL	

REVISION HISTORY

PROJECT:
10 ASHTONS LANE
BALDOCK, SG7 6JJ
CLIENT:
ANDREW BATTELL

DRAWING NO:
250617 - 001

DRAWING TITLE:
EXISTING SITE LOCATION PLAN
EXISTING BLOCK PLAN

SCALE @ A3: 1:1250/1:500

REV:
A01