
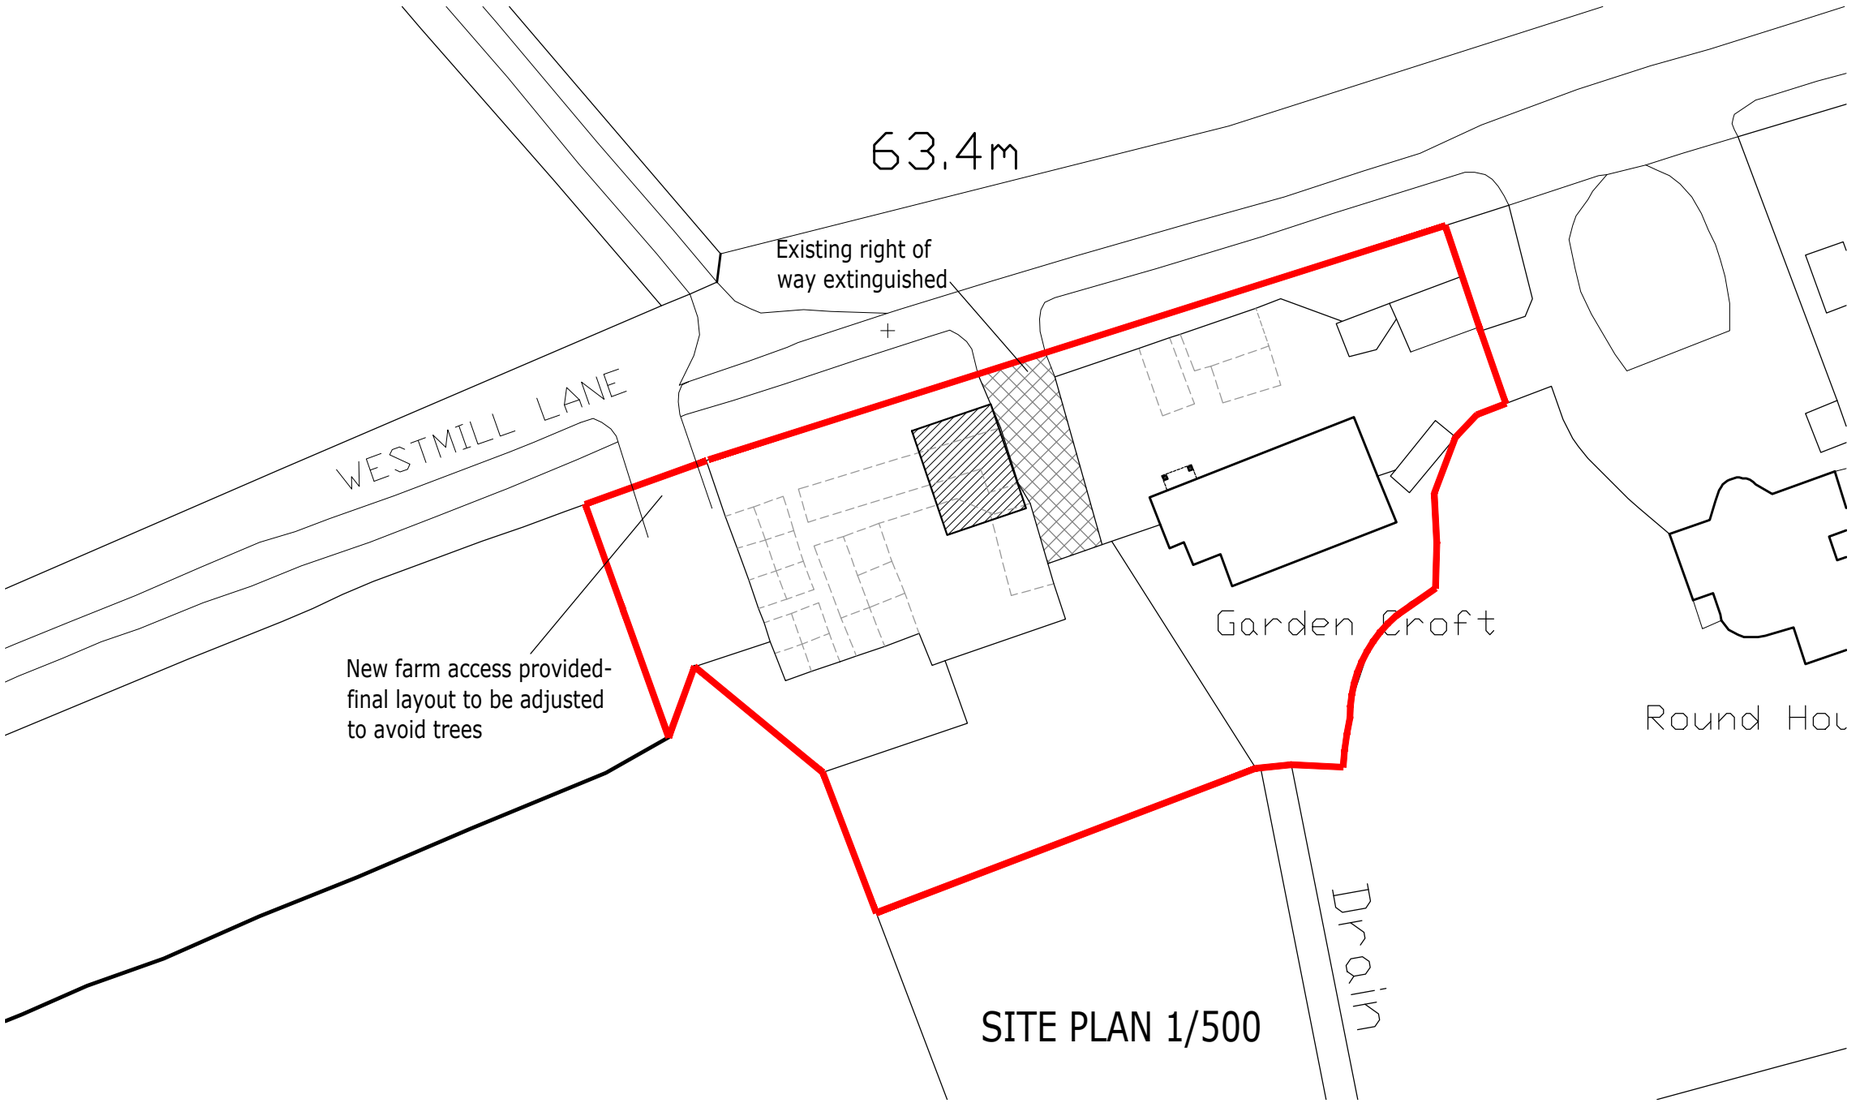


SITE PLAN 1/500

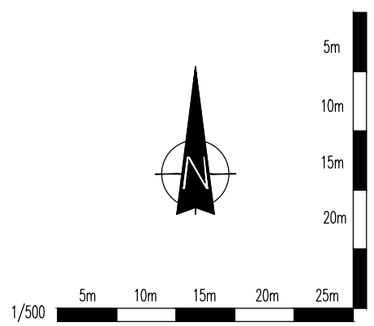

Wastell &Porter

JOB No.	1973
DWRG No	PL02
SCALE	1/500 @A3
DATE	NOV 2017
DRAWN	PH
CLIENT	MR & MRS CARTER

GARDEN CROFT
WESTMILL LANE
ICKLEFORD SG5 3RN

PROPOSED
SITE PLAN

Wastell & Porter Architects Limited
BANCROFT HOUSE
34 BANCROFT
HITCHIN
HERTFORDSHIRE
SG5 1LA

Email:contact@wastellporter.co.uk
Tel:01462 422440
Fax:01462 420403

• ALL DIMENSIONS TO BE VERIFIED ON SITE • DO NOT SCALE FOR CONSTRUCTION PURPOSES • THIS DRAWING AND DESIGN REMAINS THE COPYRIGHT OF THE ARCHITECT AND MAY NOT BE REPRODUCED WITHOUT PERMISSION•