


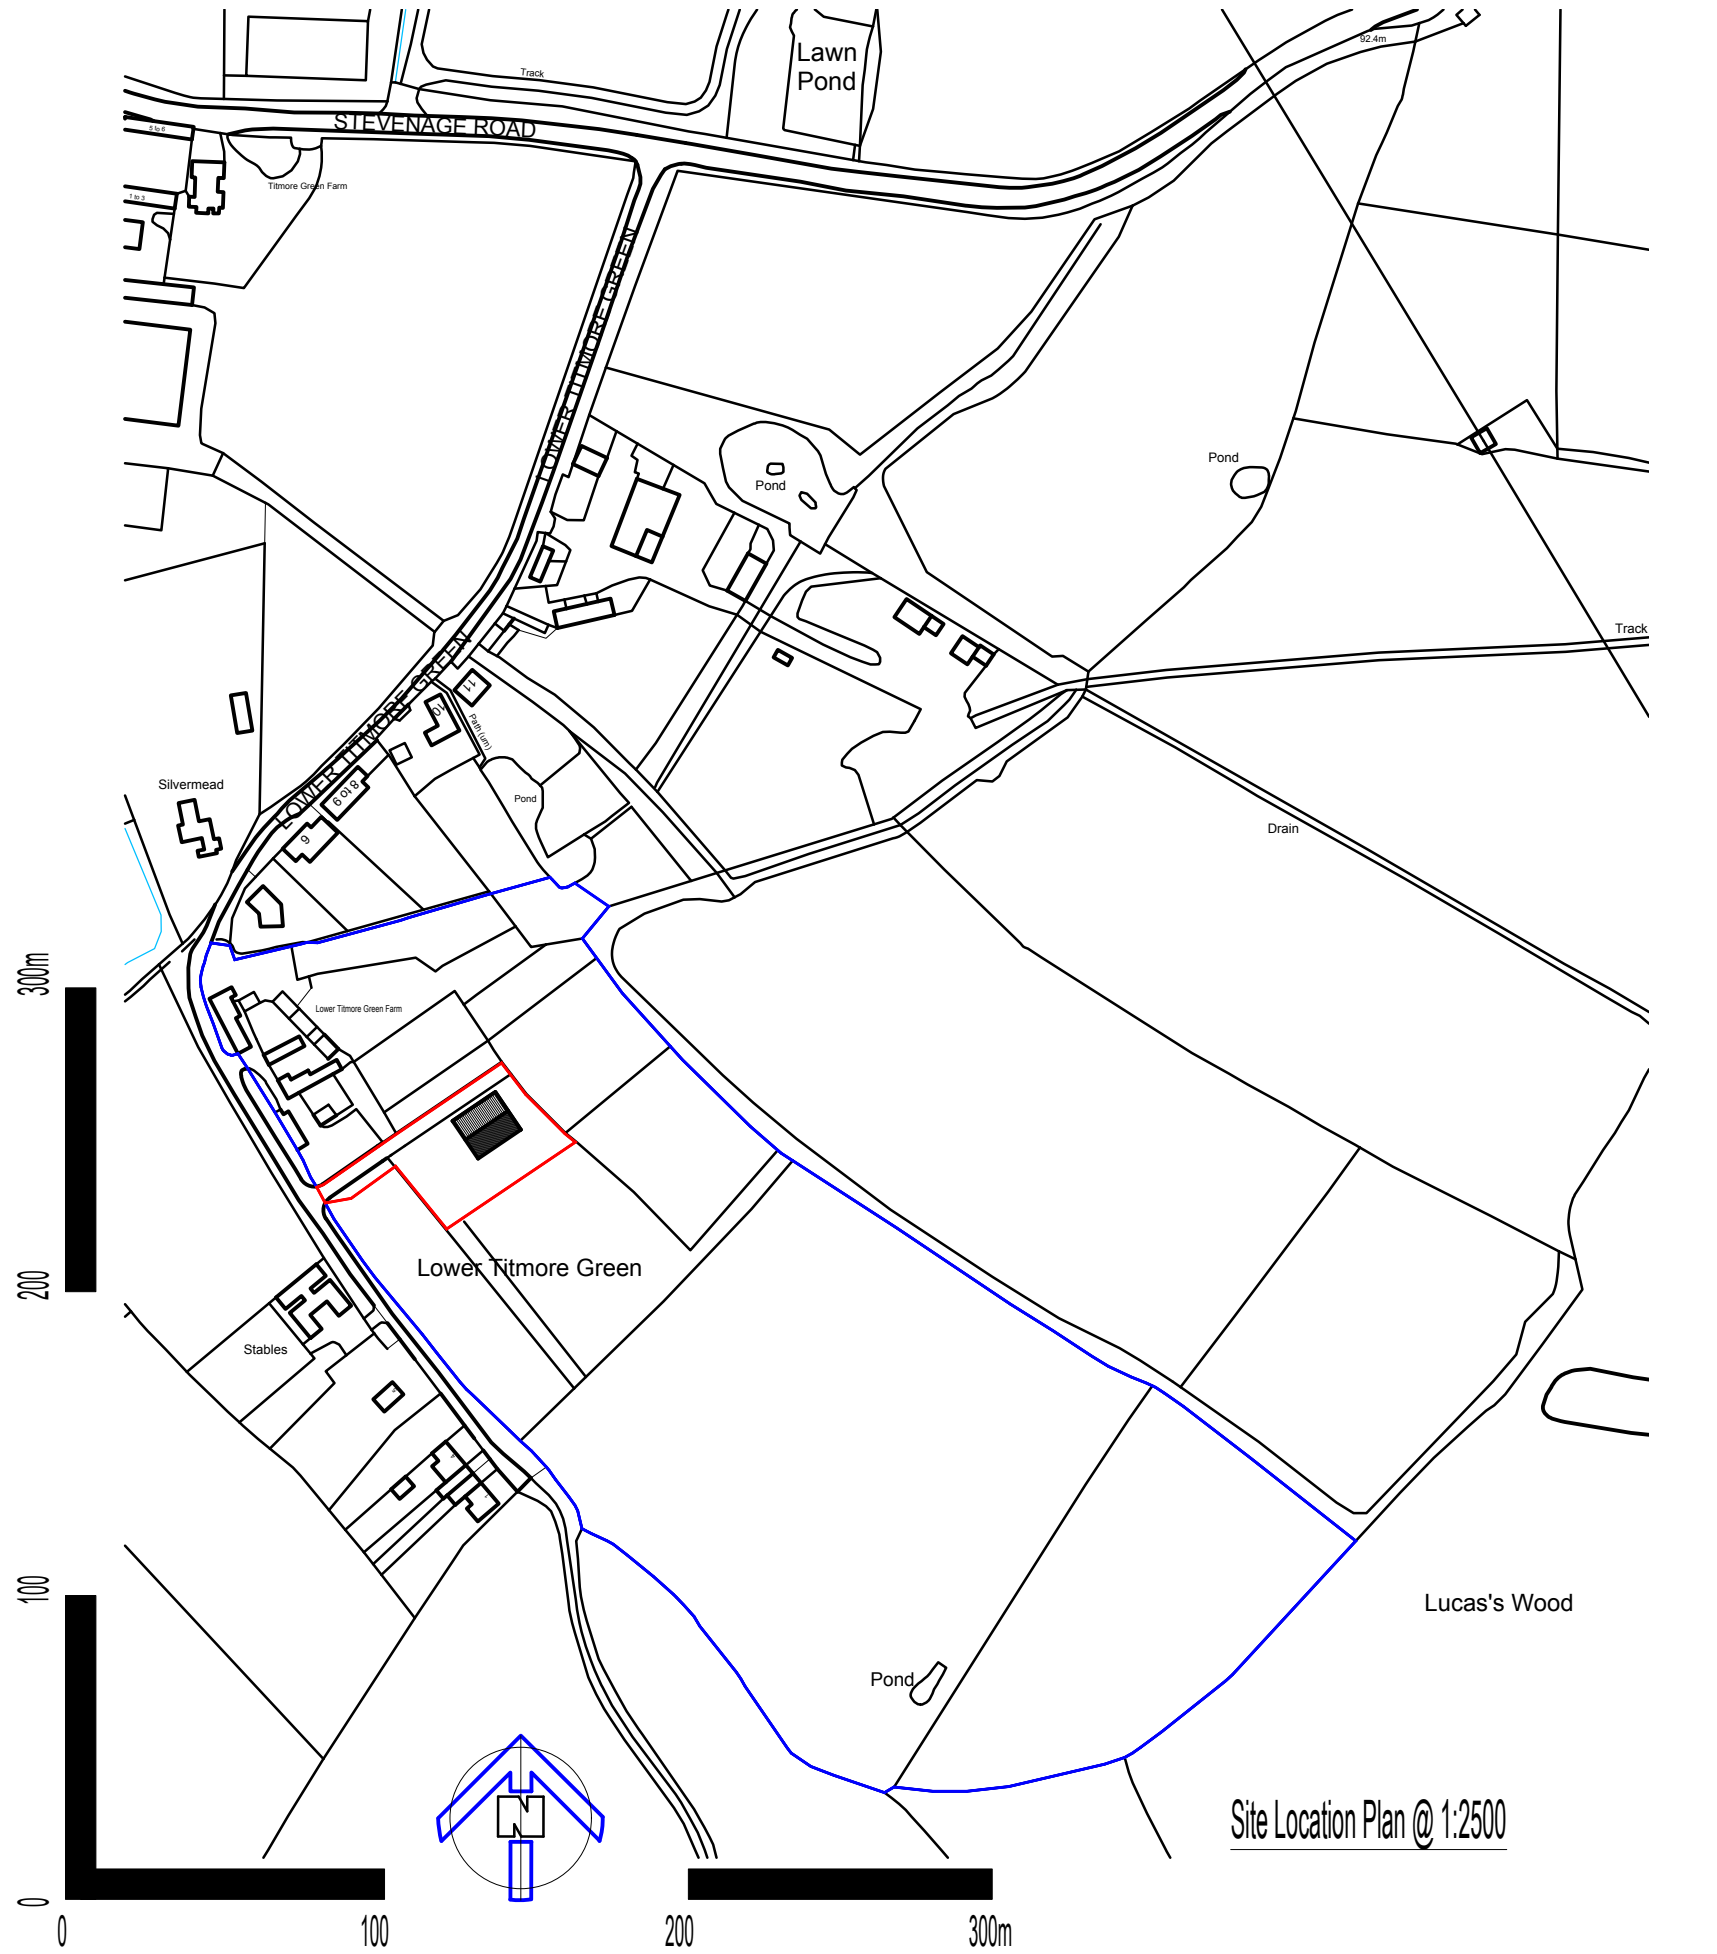

CONTRACTORS NOTES:
The contractor must check all dimensions.
It is the contractors responsibility to ensure that all works are in compliance with the current requirements of statutory regulations: Building Regulations, British Standards etc.
IF IN DOUBT ASK!

Scott AssociatesLLP m.07944678080 / david@scott-assoc.co.uk		Site Lower Titmore Farm	Title Site Location Plan & Existing and Proposed Block Plans		Drawn By	Date August 2026
Drawing No. 050		Rev A	Scale 1:200 / 1250		Sheet size - A1	

© This drawing is the copyright of Scott Associates LLP and shall not be reproduced without permission. No part of this drawing may be reproduced, stored in a retrieval system or transmitted in, any form or by any means without the prior permission of Scott Associates LLP.